




Cush Wind Farm
Phase II


Environmental Impact Assessment Report

Annex 3.7: Electrical Switch Room Building Elevations and Floor Plan


Cush Wind Limited

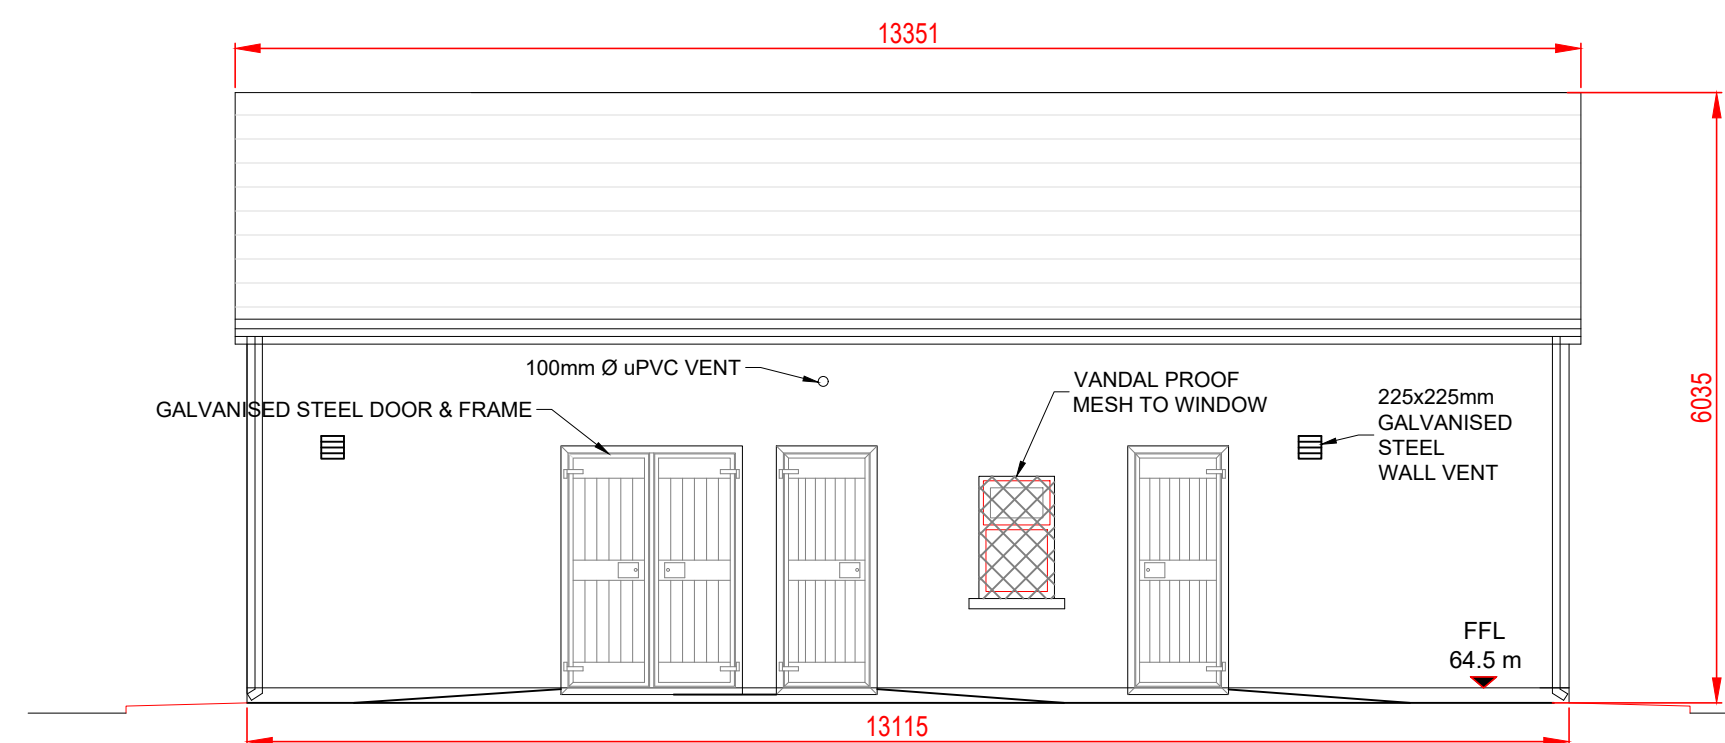


FRONT ELEVATION
SCALE 1:75

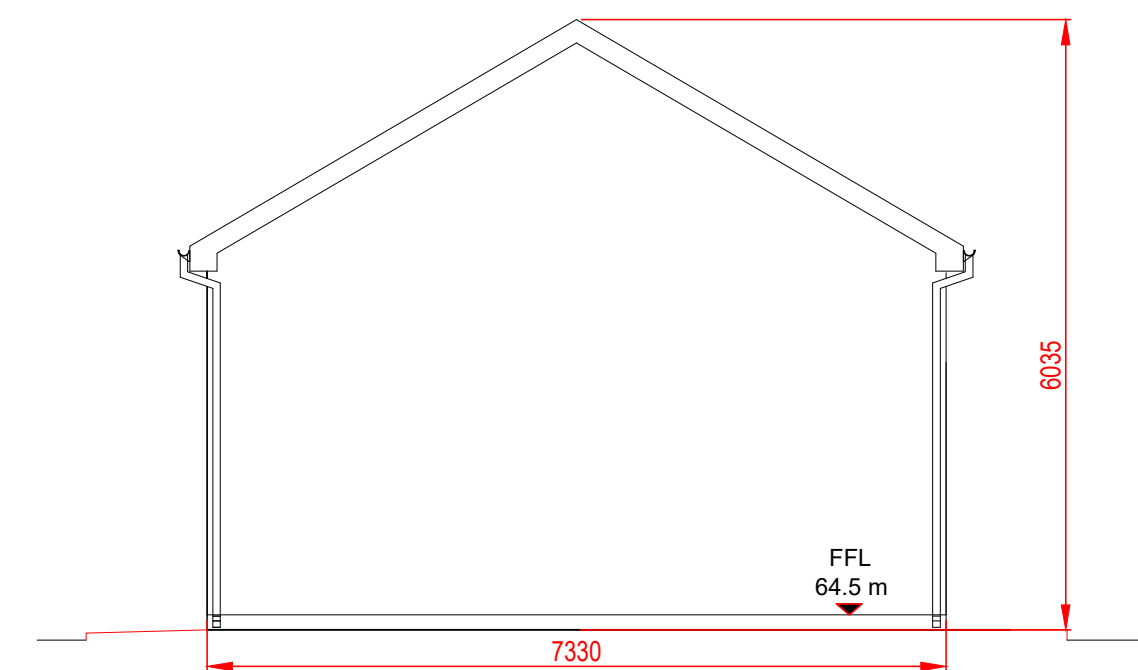


END ELEVATION
SCALE 1:75

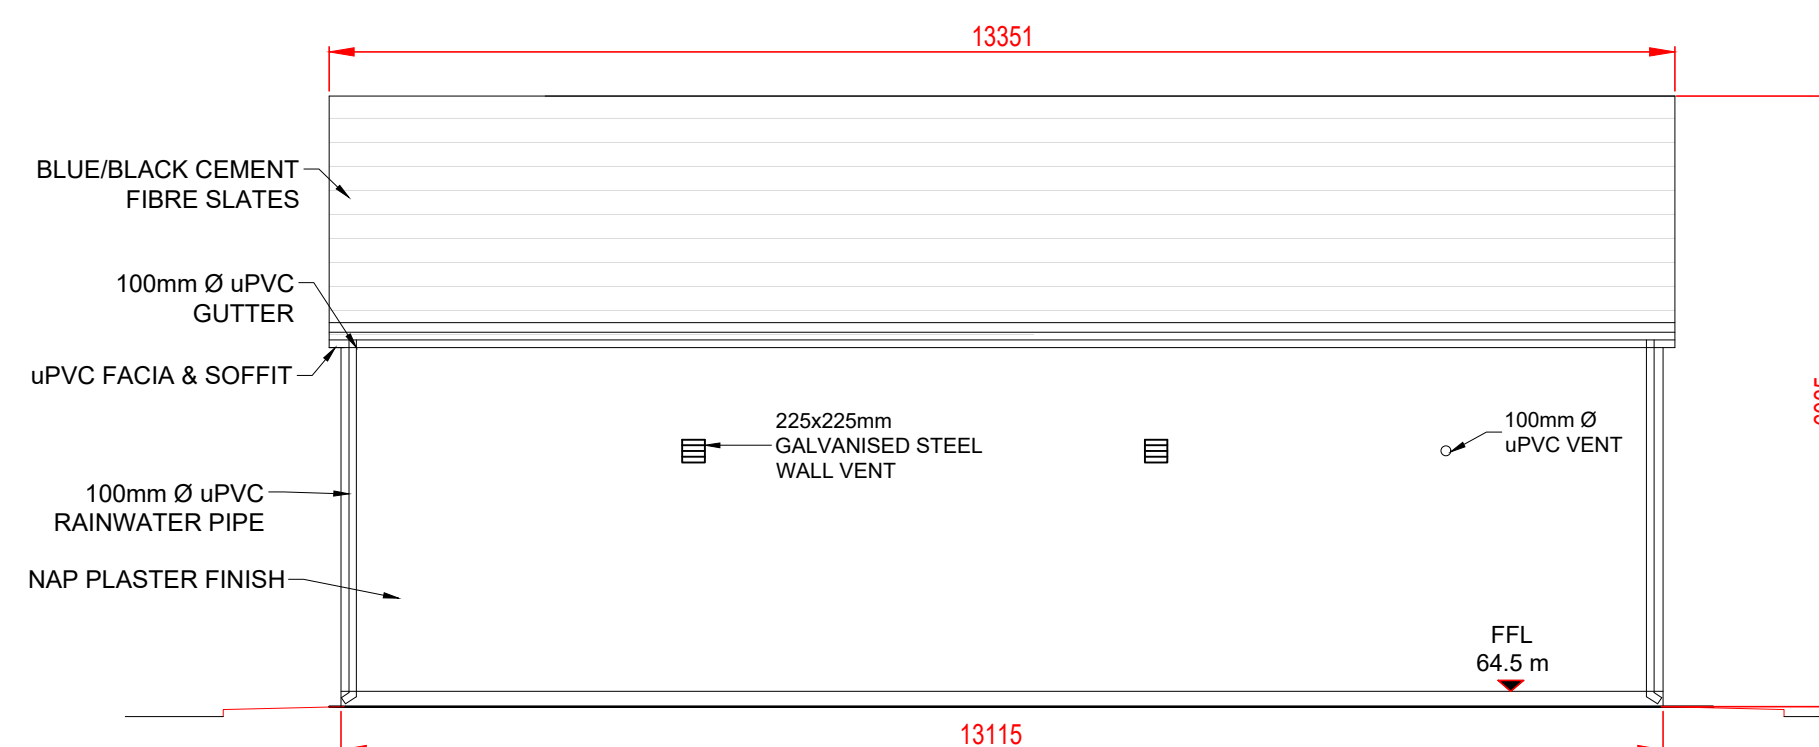


REAR ELEVATION
SCALE 1:75

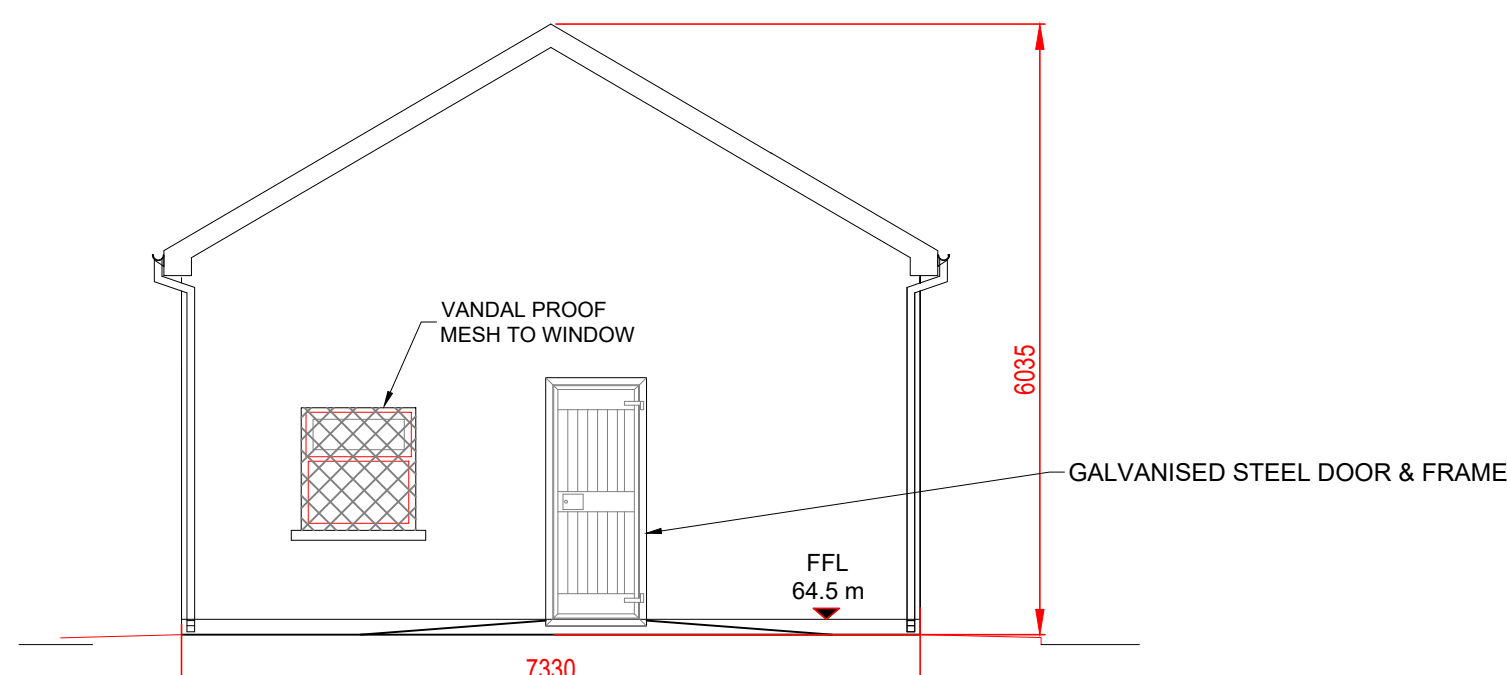

END ELEVATION
SCALE 1:75

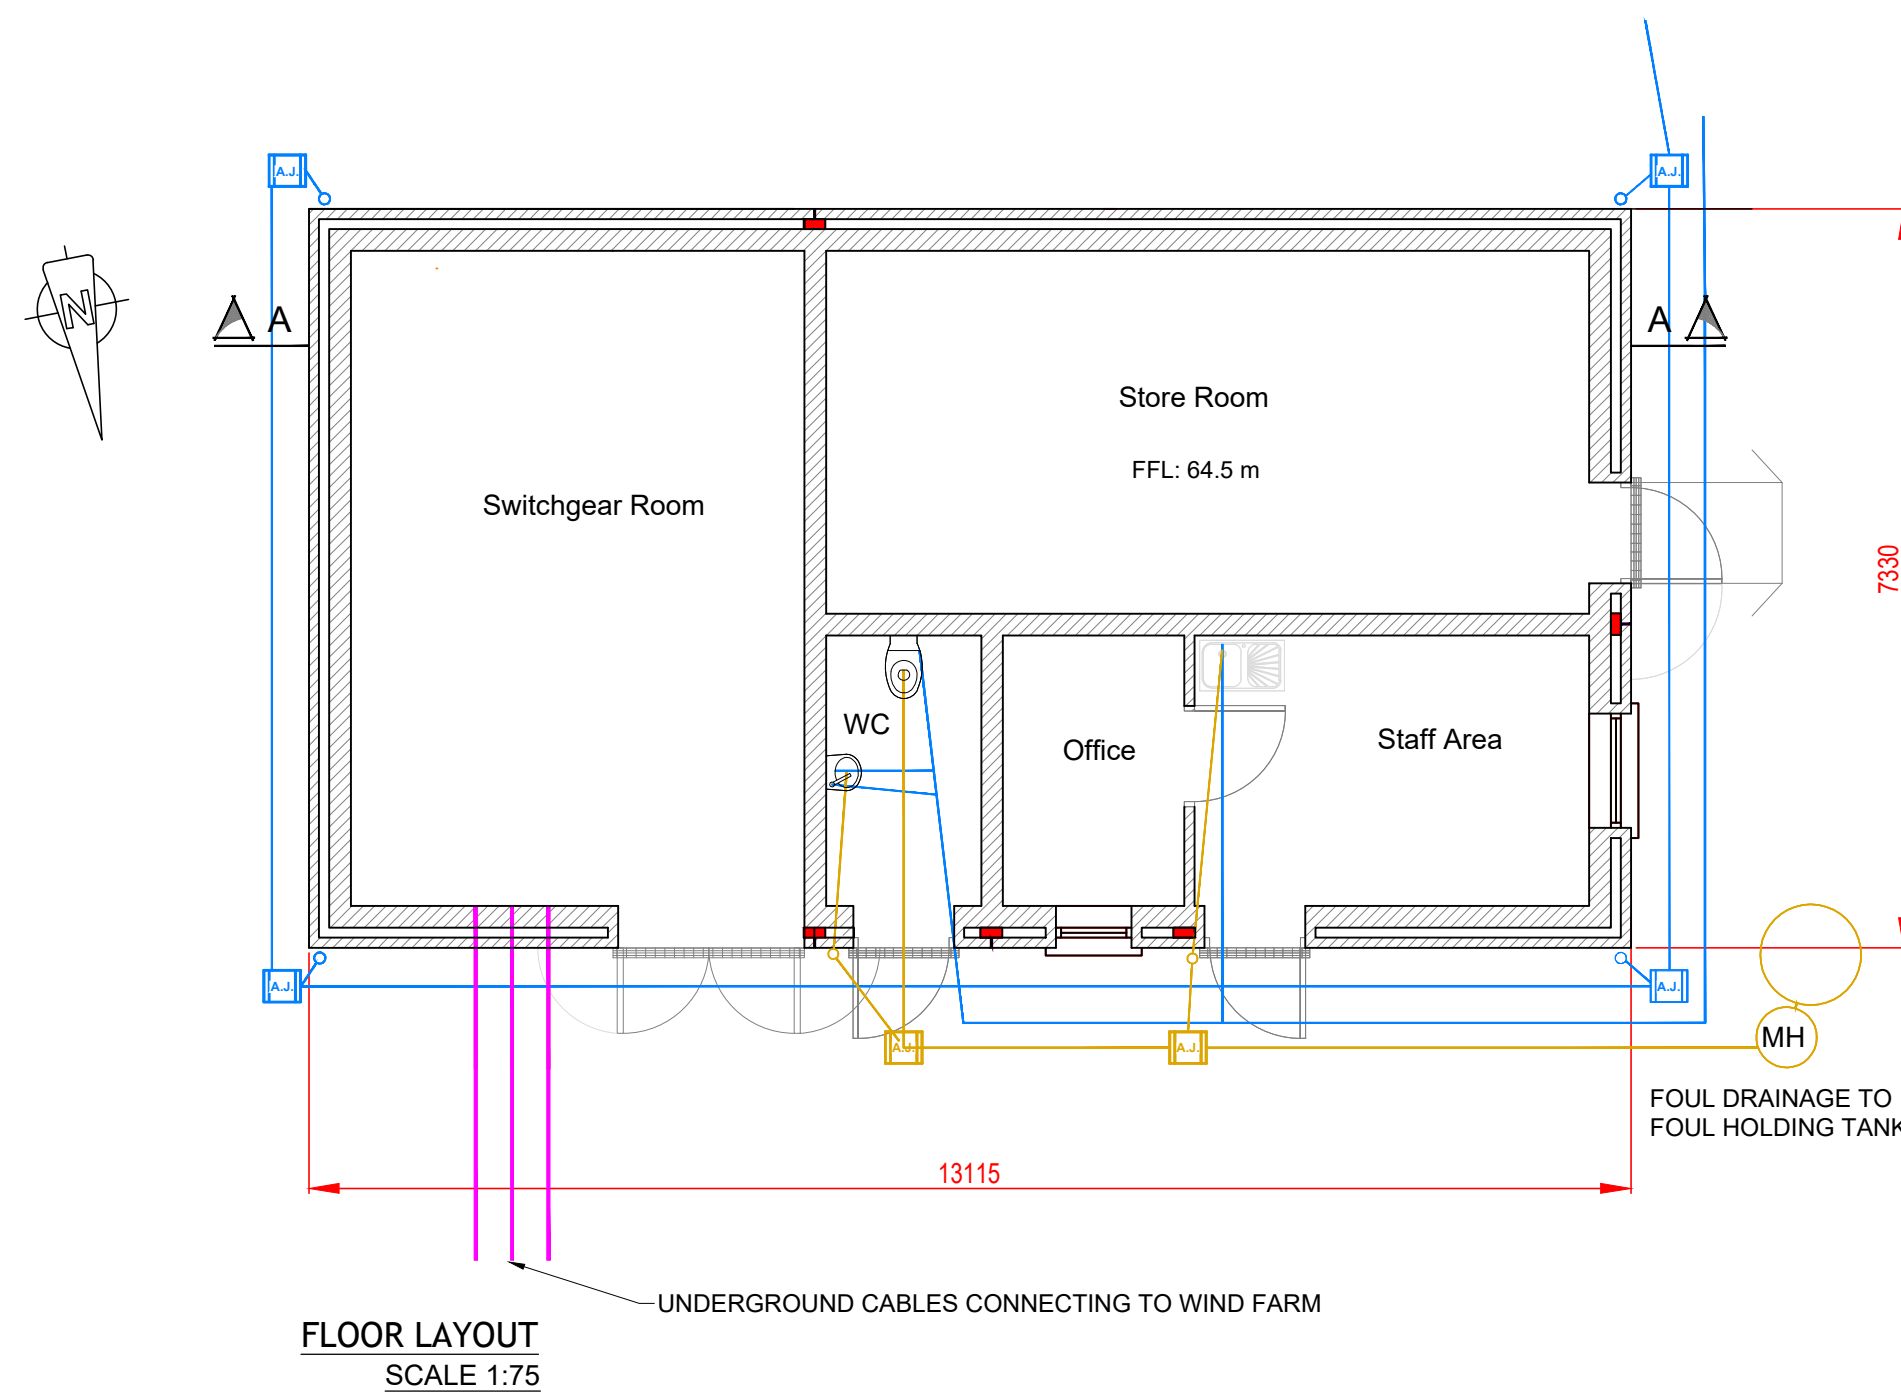

FLOOR LAYOUT
SCALE 1:75

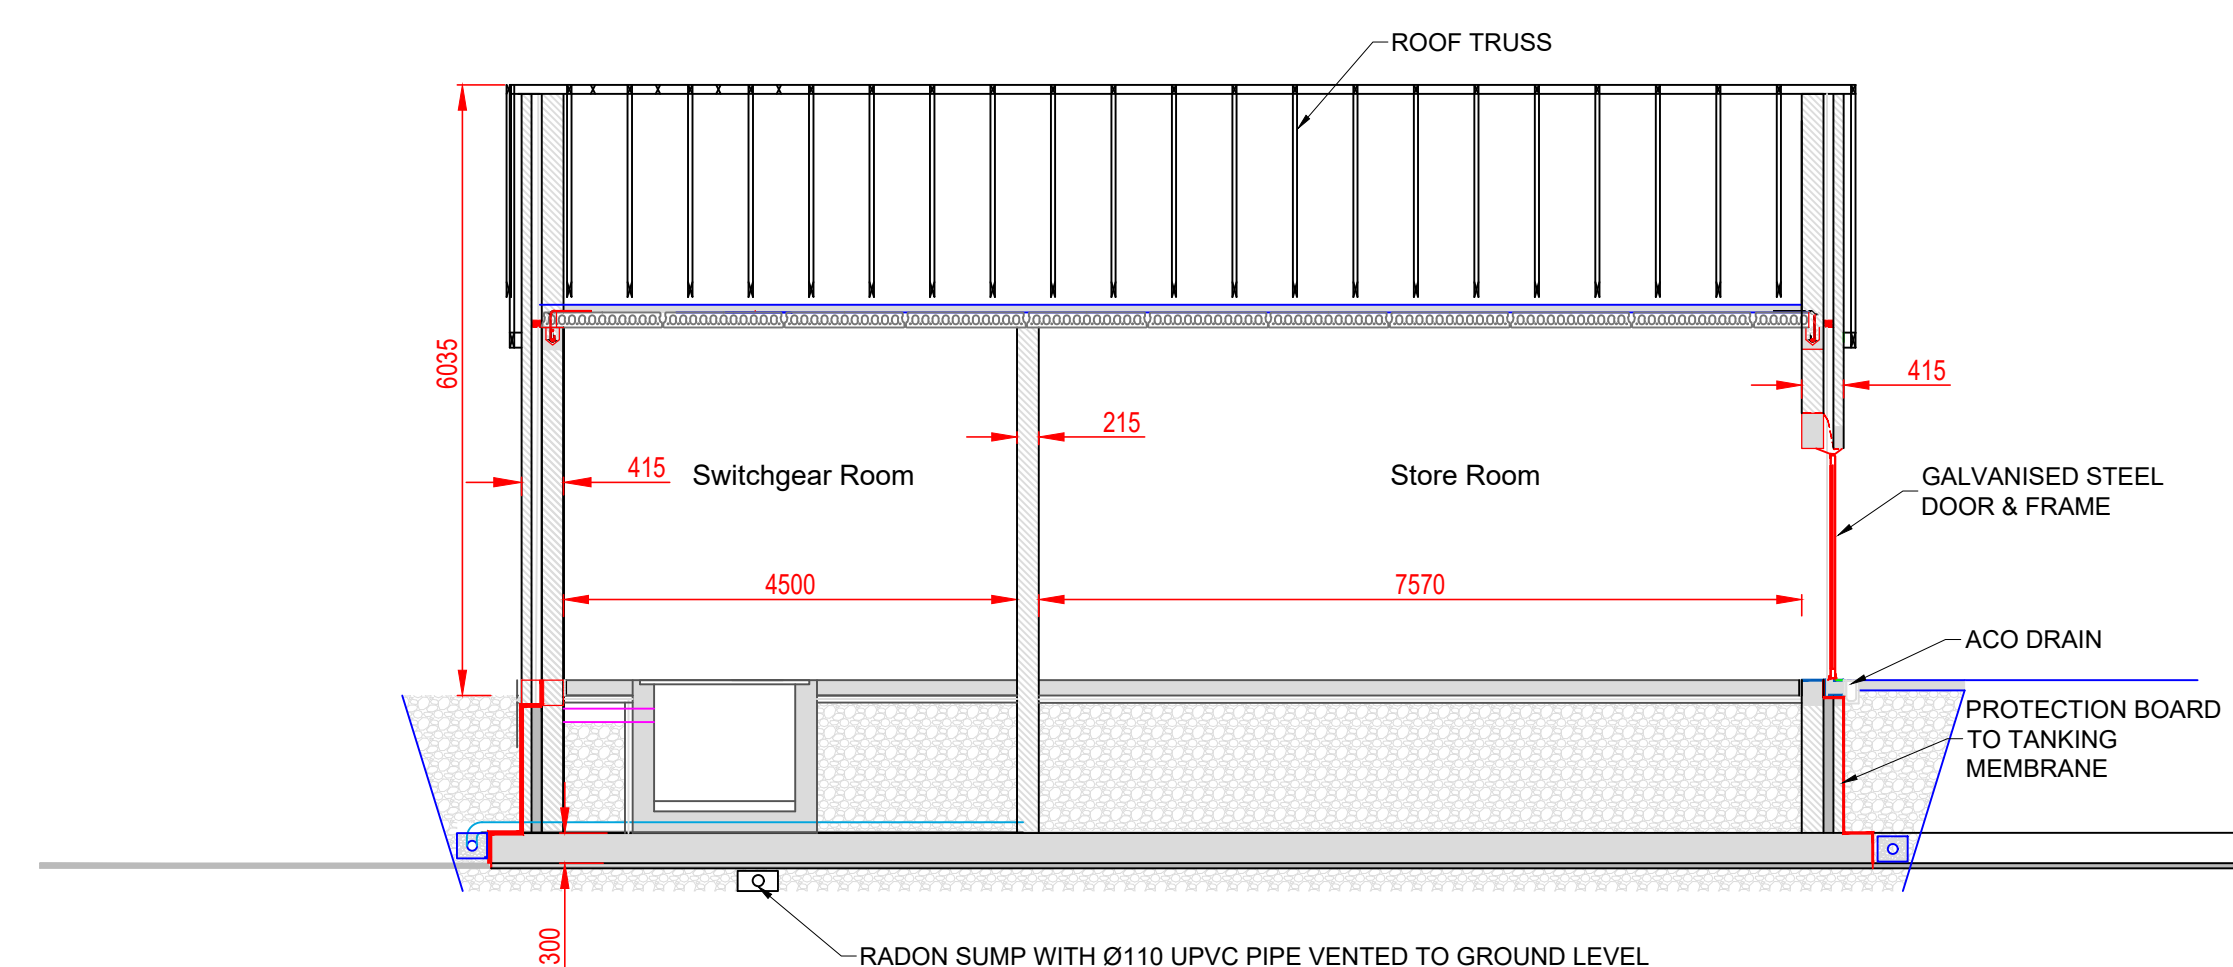

SECTION A-A
SCALE 1:75

Date:	Rev:	Description:	Drawn By:
Prepared By:			
 <div>Galetech Energy Services Clondargan, Stradone Co. Cavan, H12 NV06 info@galetechenergyservices.com www.galetechenergyservices.com</div>			
Client:			
CUSH WIND LIMITED			
Job Title:			
CUSH WIND FARM PHASE II			
Drawing Title:			
Annex 3.7 - Electricity Switchroom Plans and Elevations			
Drawing No.: CUSH001_EIAR_3.7		Stage: EIAR	
Scale: (A1) 1:75	Date: 23/10/2026	Revision No.: REV 02	
Drawn By: EF	Checked By: DO	Confirmed By: DO	