


CUSH WIND FARM PHASE II

PLANNING DRAWINGS

TABLE OF CONTENTS:


- FIGURE 1.0: OVERALL SITE LOCATION MAP (1:35,000)
- FIGURE 2.0: SITE LOCATION MAP (1:10,000)
- FIGURE 3.0: SITE LOCATION MAP DRAWING KEY (1:10,000)
- FIGURE 3.1 TO FIGURE 3.3: SITE LOCATION MAPS 1 TO 3 (1:2,500)
- FIGURE 4.0: SITE LAYOUT PLANS DRAWING KEY (1:5,000)
- FIGURE 4.1 TO FIGURE 4.18: SITE LAYOUT PLANS 1 TO 18 (1:500)
- FIGURE 5.0: ELECTRICAL SWITCHROOM ARRANGEMENT (1:300)
- FIGURE 6.0: TYPICAL TURBINE FRONT ELEVATION (1:200)
- FIGURE 6.1: TYPICAL TURBINE SIDE ELEVATION & PLAN VIEW (1:200)
- FIGURE 6.2: TYPICAL HARDSTAND DETAIL (1:350)
- FIGURE 6.3: TYPICAL SERVICE TRENCH DETAIL - INTERNAL UNDERGROUND
ELECTRICAL AND COMMUNICATIONS CABLING (1:10 & 1:20)
- FIGURE 6.4: TYPICAL ACCESS TRACK DETAIL (1:25)
- FIGURE 6.5: TYPICAL TURBINE FOUNDATION DESIGN (1:100)
- FIGURE 6.6: TYPICAL ELECTRICAL SWITCHROOM PLAN & ELEVATIONS (1:75)
- FIGURE 6.7: TYPICAL PALISADE & STOCK PROOF FENCE ELEVATIONS (1:25)

Date:	Rev:	Description:	Drawn By:
Prepared By:			
<div><div></div><div><div>Galetech Energy Services</div><div>Clondargan, Stradone</div><div>Co. Cavan, H12 NV06</div><div>info@galetechenergyservices.com</div><div>www.galetechenergyservices.com</div></div></div>			
Client:		CUSH WIND LIMITED	
Job Title:		CUSH WIND FARM PHASE II	
Drawing Title:		TABLE OF CONTENTS	
Drawing No.:		Stage:	
		PLANNING APPLICATION	
Scale:	Date:	Revision No.:	
	23/10/2026	REV 04	
Drawn By:	Checked By:	Confirmed By:	
EF	DO	DO	

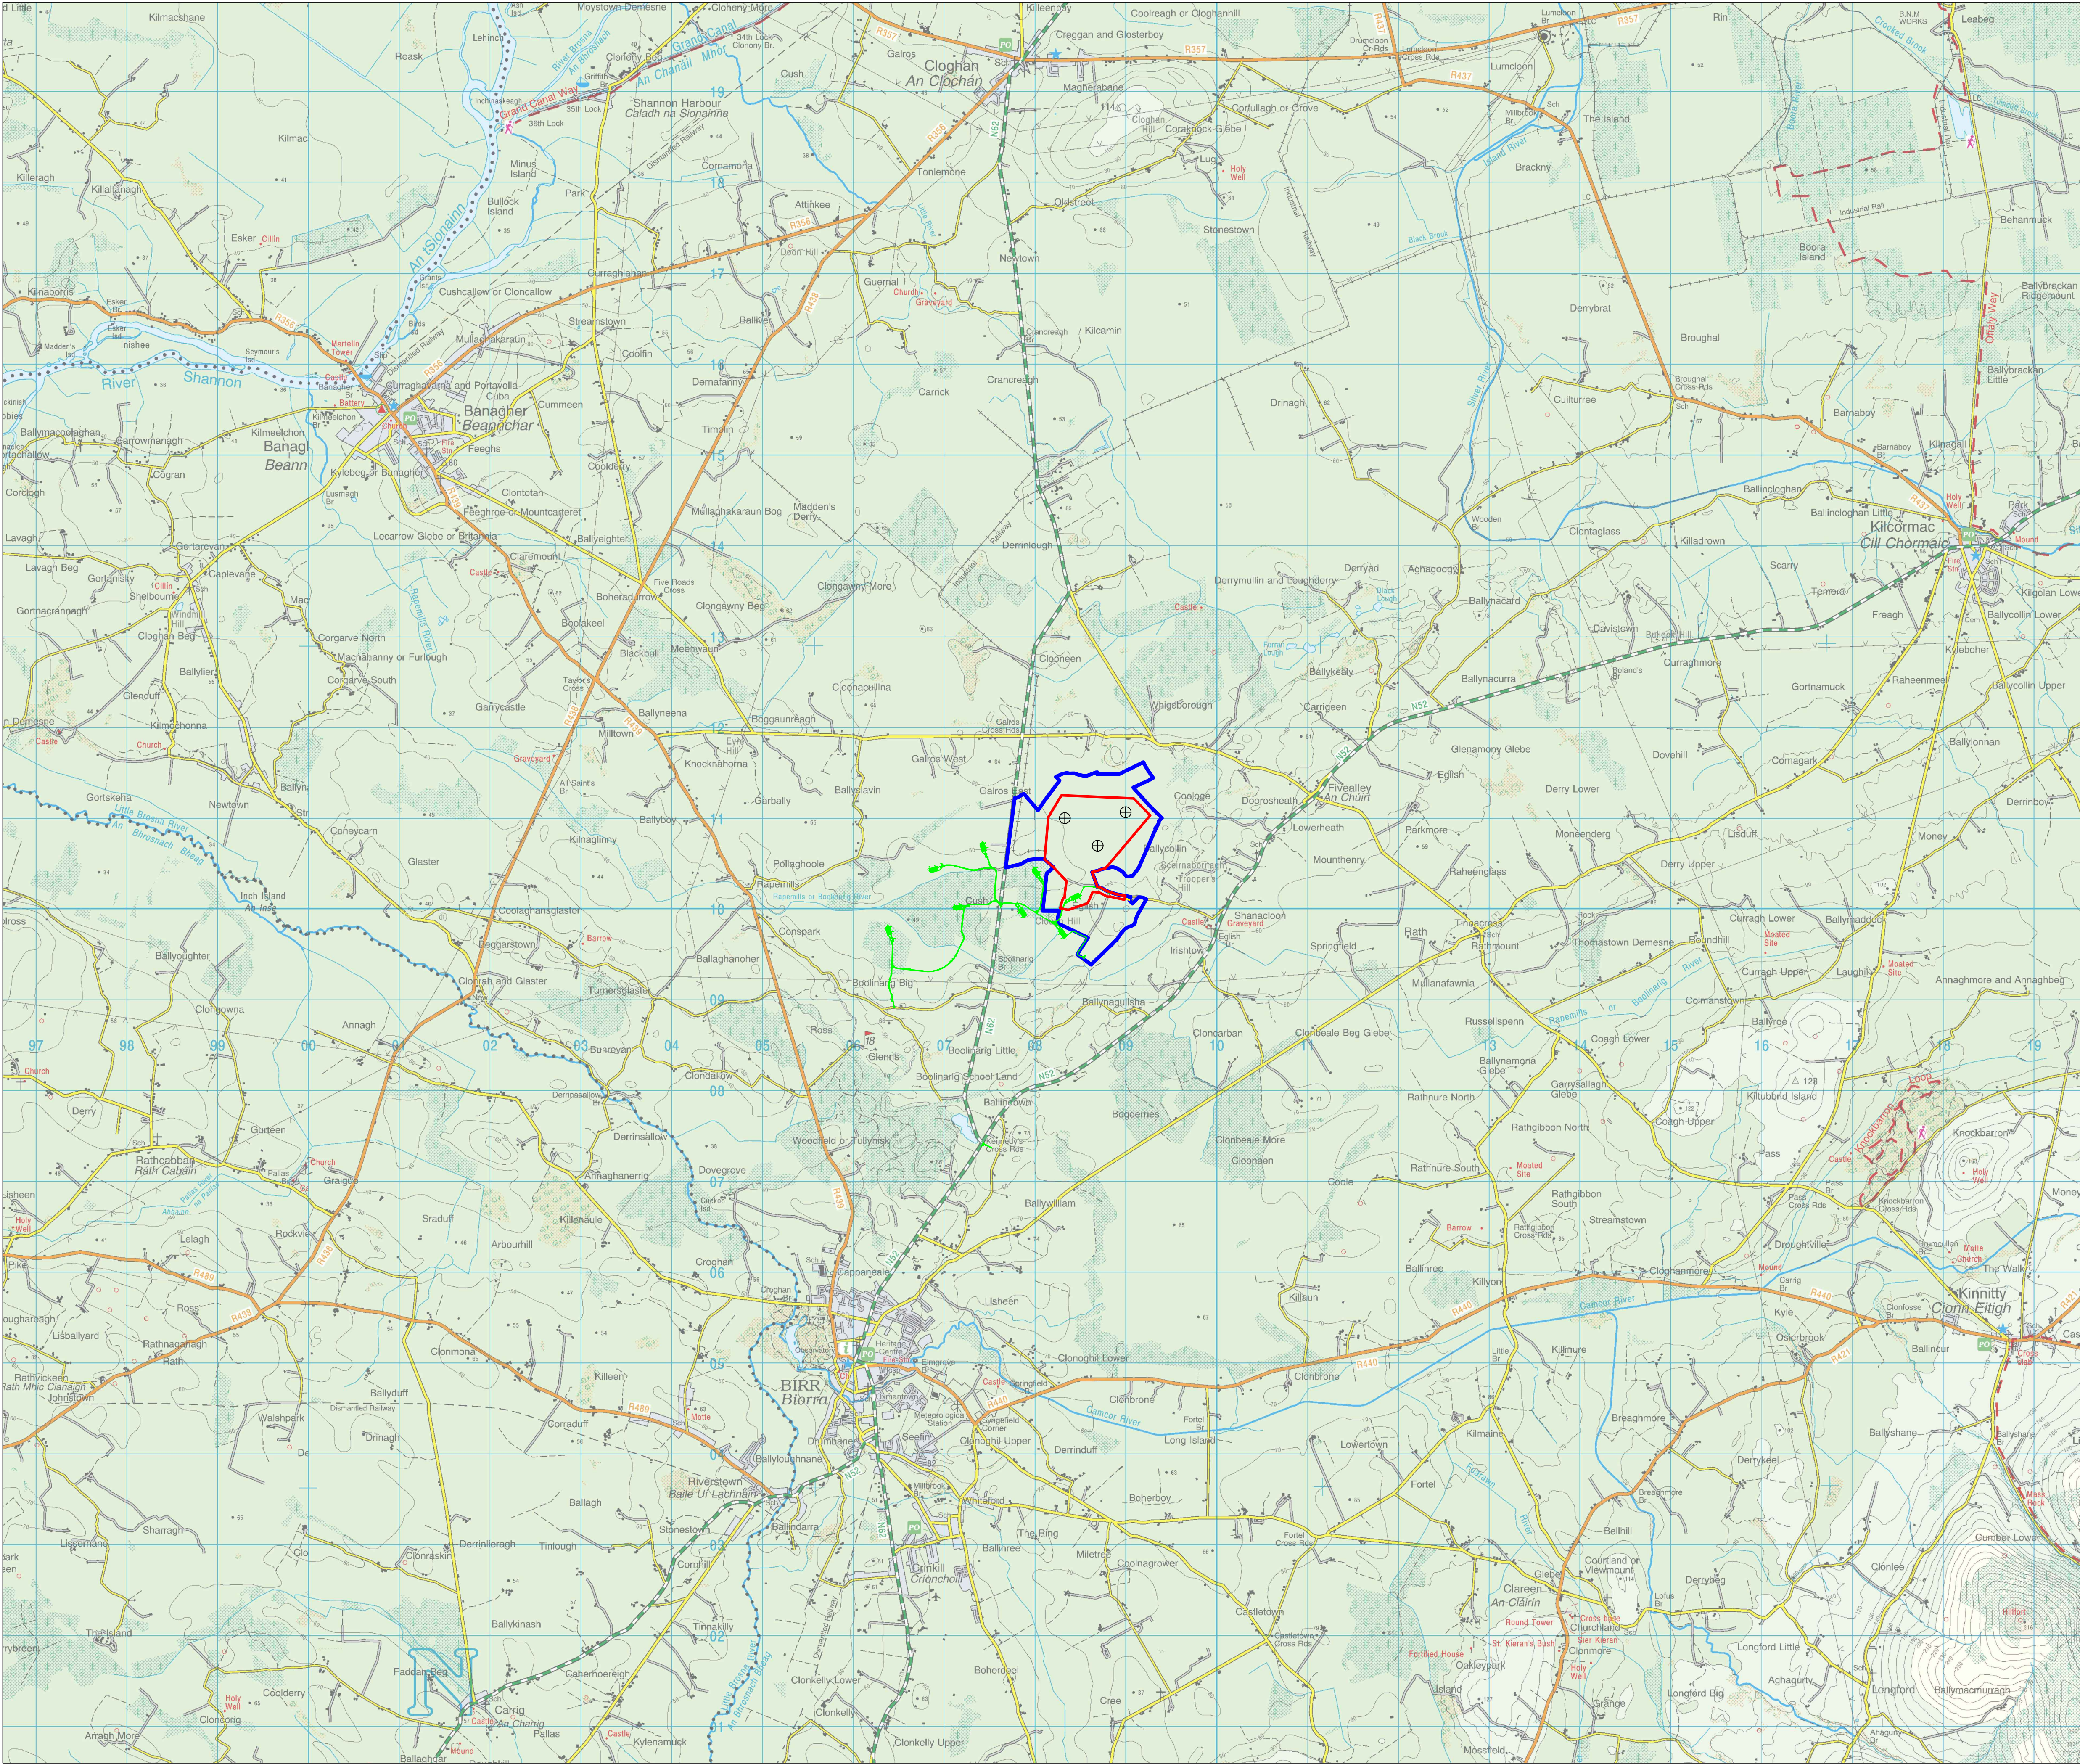


Legend:

- Permitted Cush Windfarm Phase I
- Landownership Boundary
- Application Boundary
- Proposed Turbines Locations

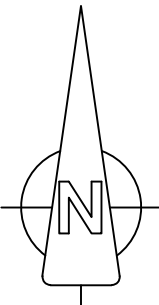

OSI © Licence: CYAL50510175, OS Map Ref. No. 3643,3644, 3701, 3702. Prepared Using Irish Transverse Mercator (ITM).			
Date:	Rev:	Description:	Drawn By:
Prepared By:			
 <div>Galetech Energy Services Clondangan, Stradone Co. Cavan, H12 NV06 info@galetechenergyservices.com www.galetechenergyservices.com</div>			
Client: CUSH WIND LIMITED			
Job Title: CUSH WIND FARM PHASE II			
Drawing Title: FIGURE 1.0: OVERALL SITE LOCATION MAP (1:35,000)			
Drawing No.: CUSH001_PAS_1.0	Stage: PLANNING APPLICATION		
Scale: (A1) 1:35,000	Date: 23/10/2026	Revision No.: REV 04	
Drawn By: EF	Checked By: DO	Confirmed By: DO	

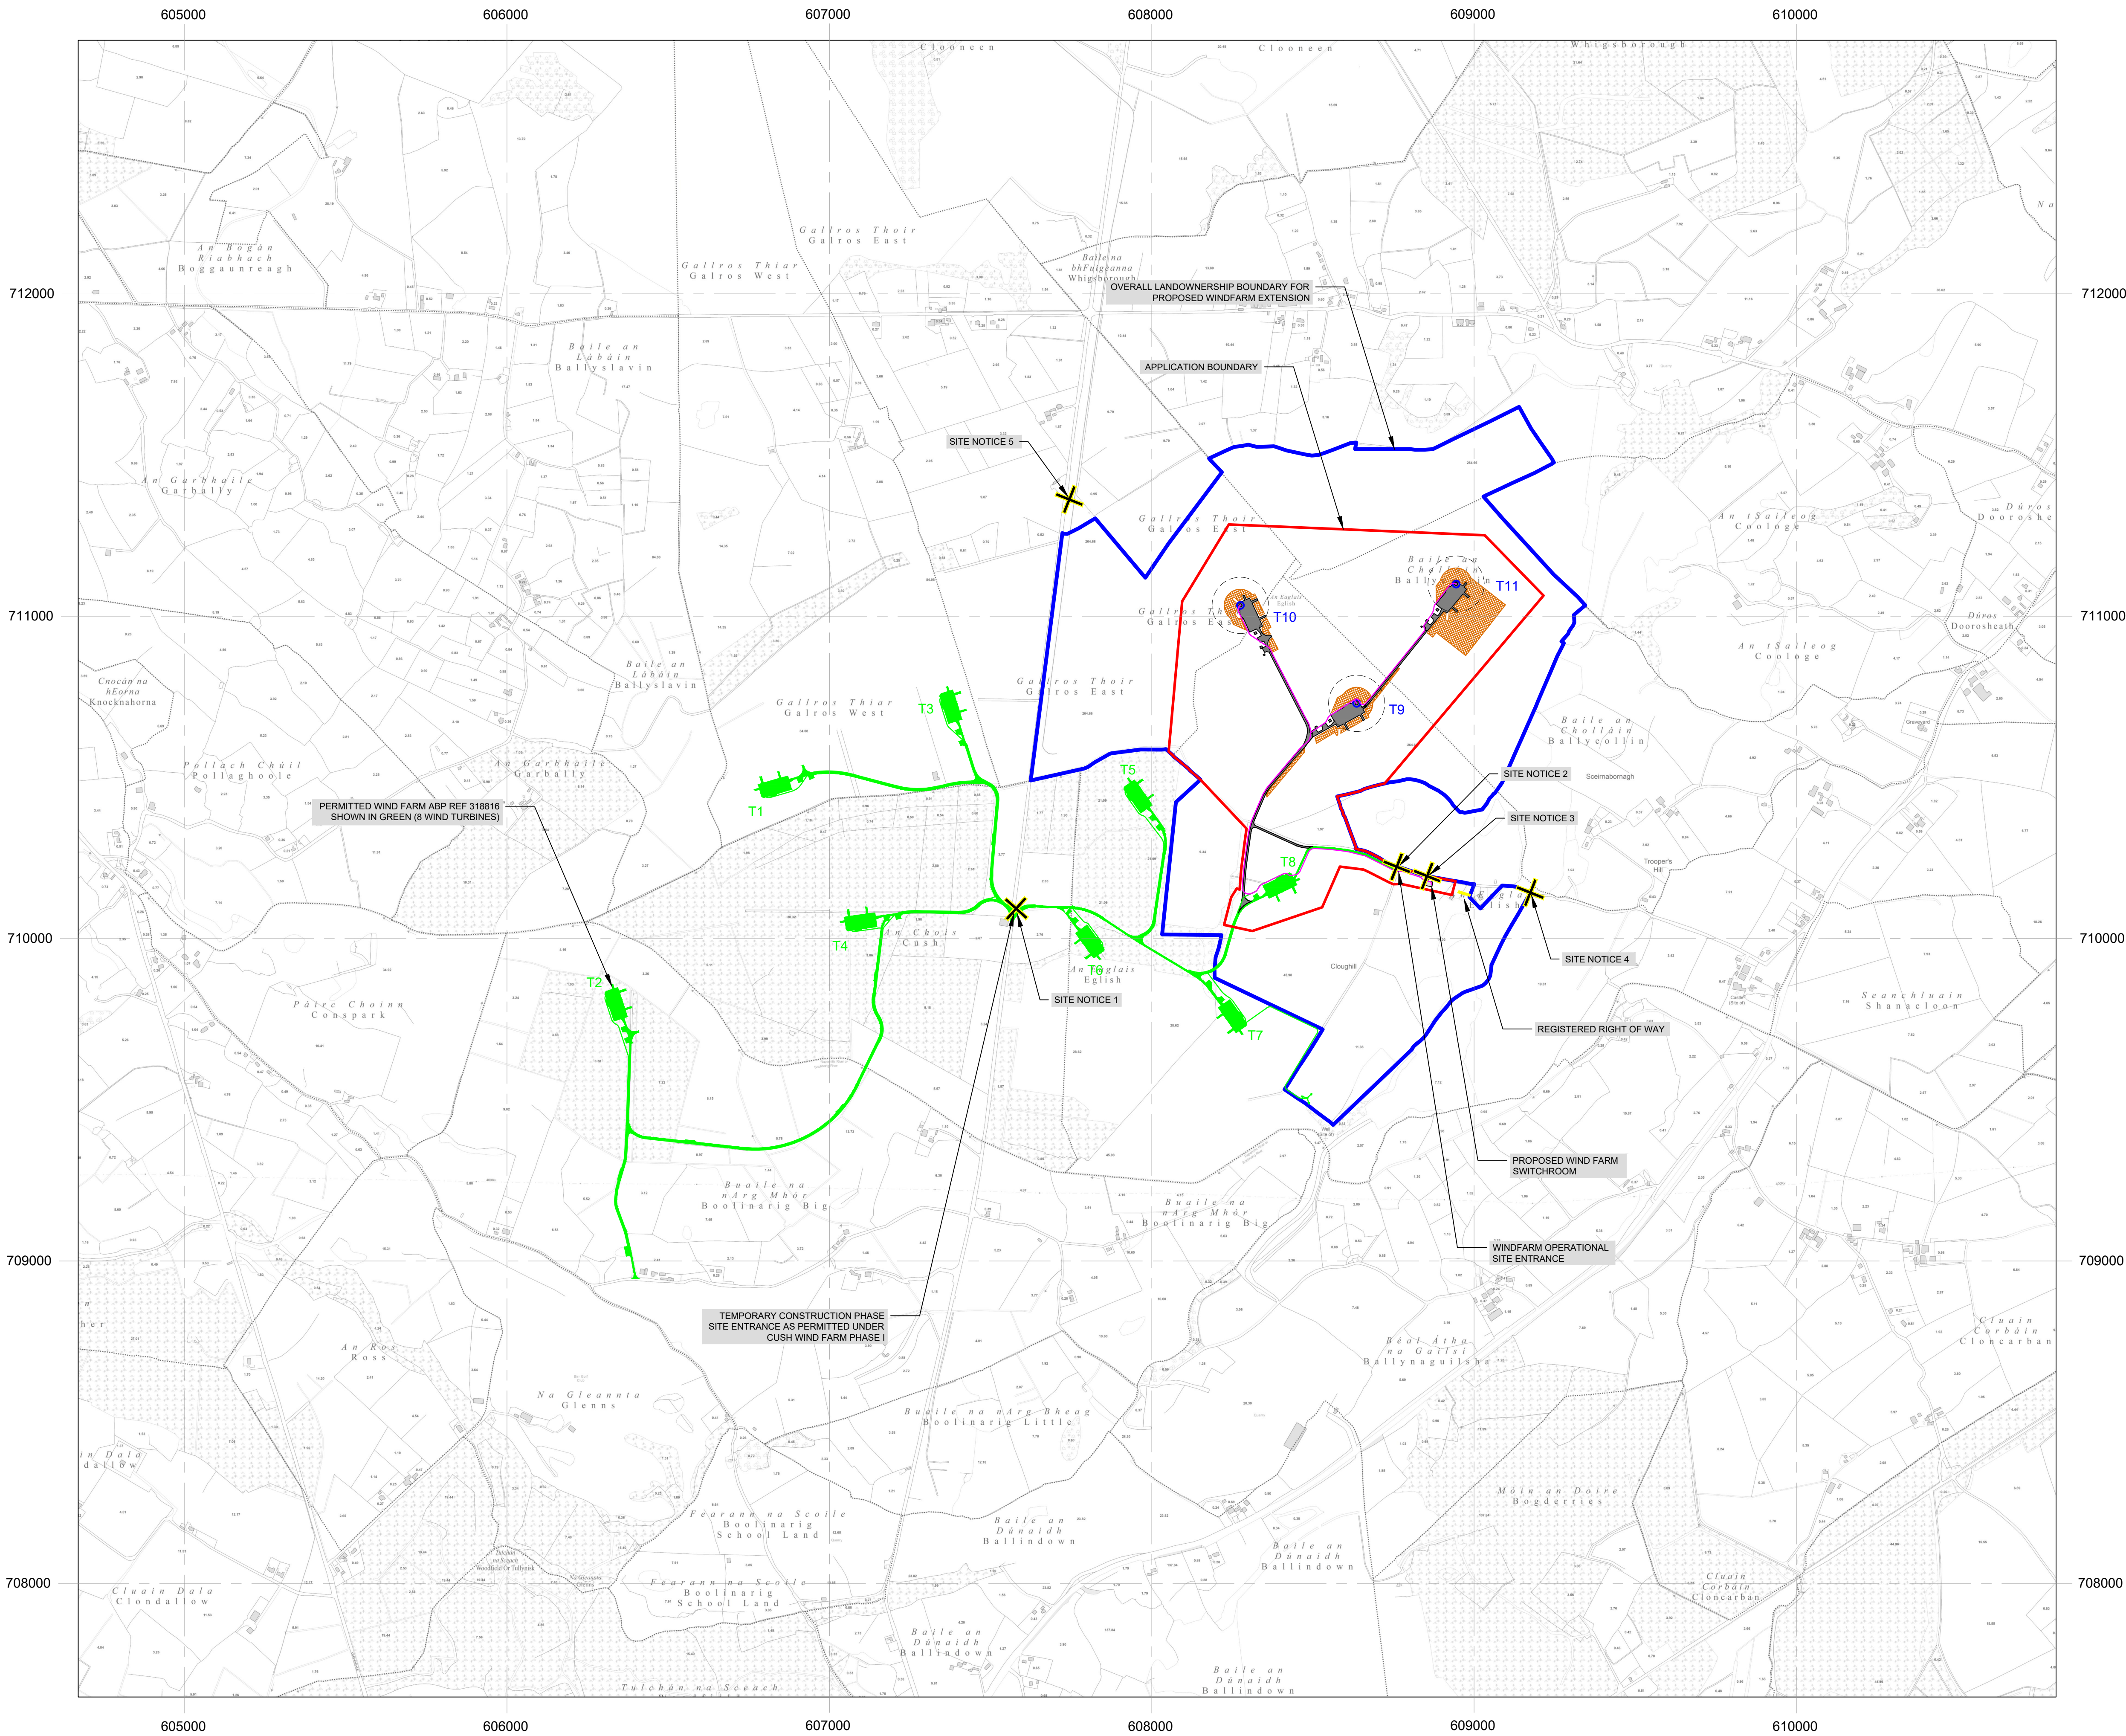


- Legend:**
- Permitted Cush Windfarm Phase I
 - Registered Right of Way
 - Landownership Boundary
 - Application Boundary
 - Internal Underground Electrical and Communications Cabling
 - Access Track & Hardstanding
 - Spoil Deposition Areas
 - Rotor Swept Area

- Notes:**
- All dimensions in meters unless otherwise stated
 - Turbines may be micro-sited by up to a maximum of 20 meters
 - Micro-siting of ancillary infrastructure to be permitted within the planning application boundary
 - Rotor Swept Area shows the maximum 175m diameter. Design flexibility is sought for rotor diameters of 158–175m. Refer to Figures 6.0–6.1



Client:			CUSH WIND LIMITED		
Job Title:			CUSH WIND FARM PHASE II		
Drawing Title:			FIGURE 2.0: SITE LOCATION MAP (1:10,000)		
Drawing No.:		CUSH001_PAS_2.0		Stage:	
Scale:		(A1) 1:10,000		Revision No.:	
Date:		23/10/2026		REV 04	
Drawn By:		EF		Confirmed By:	
Checked By:		DO		DO	

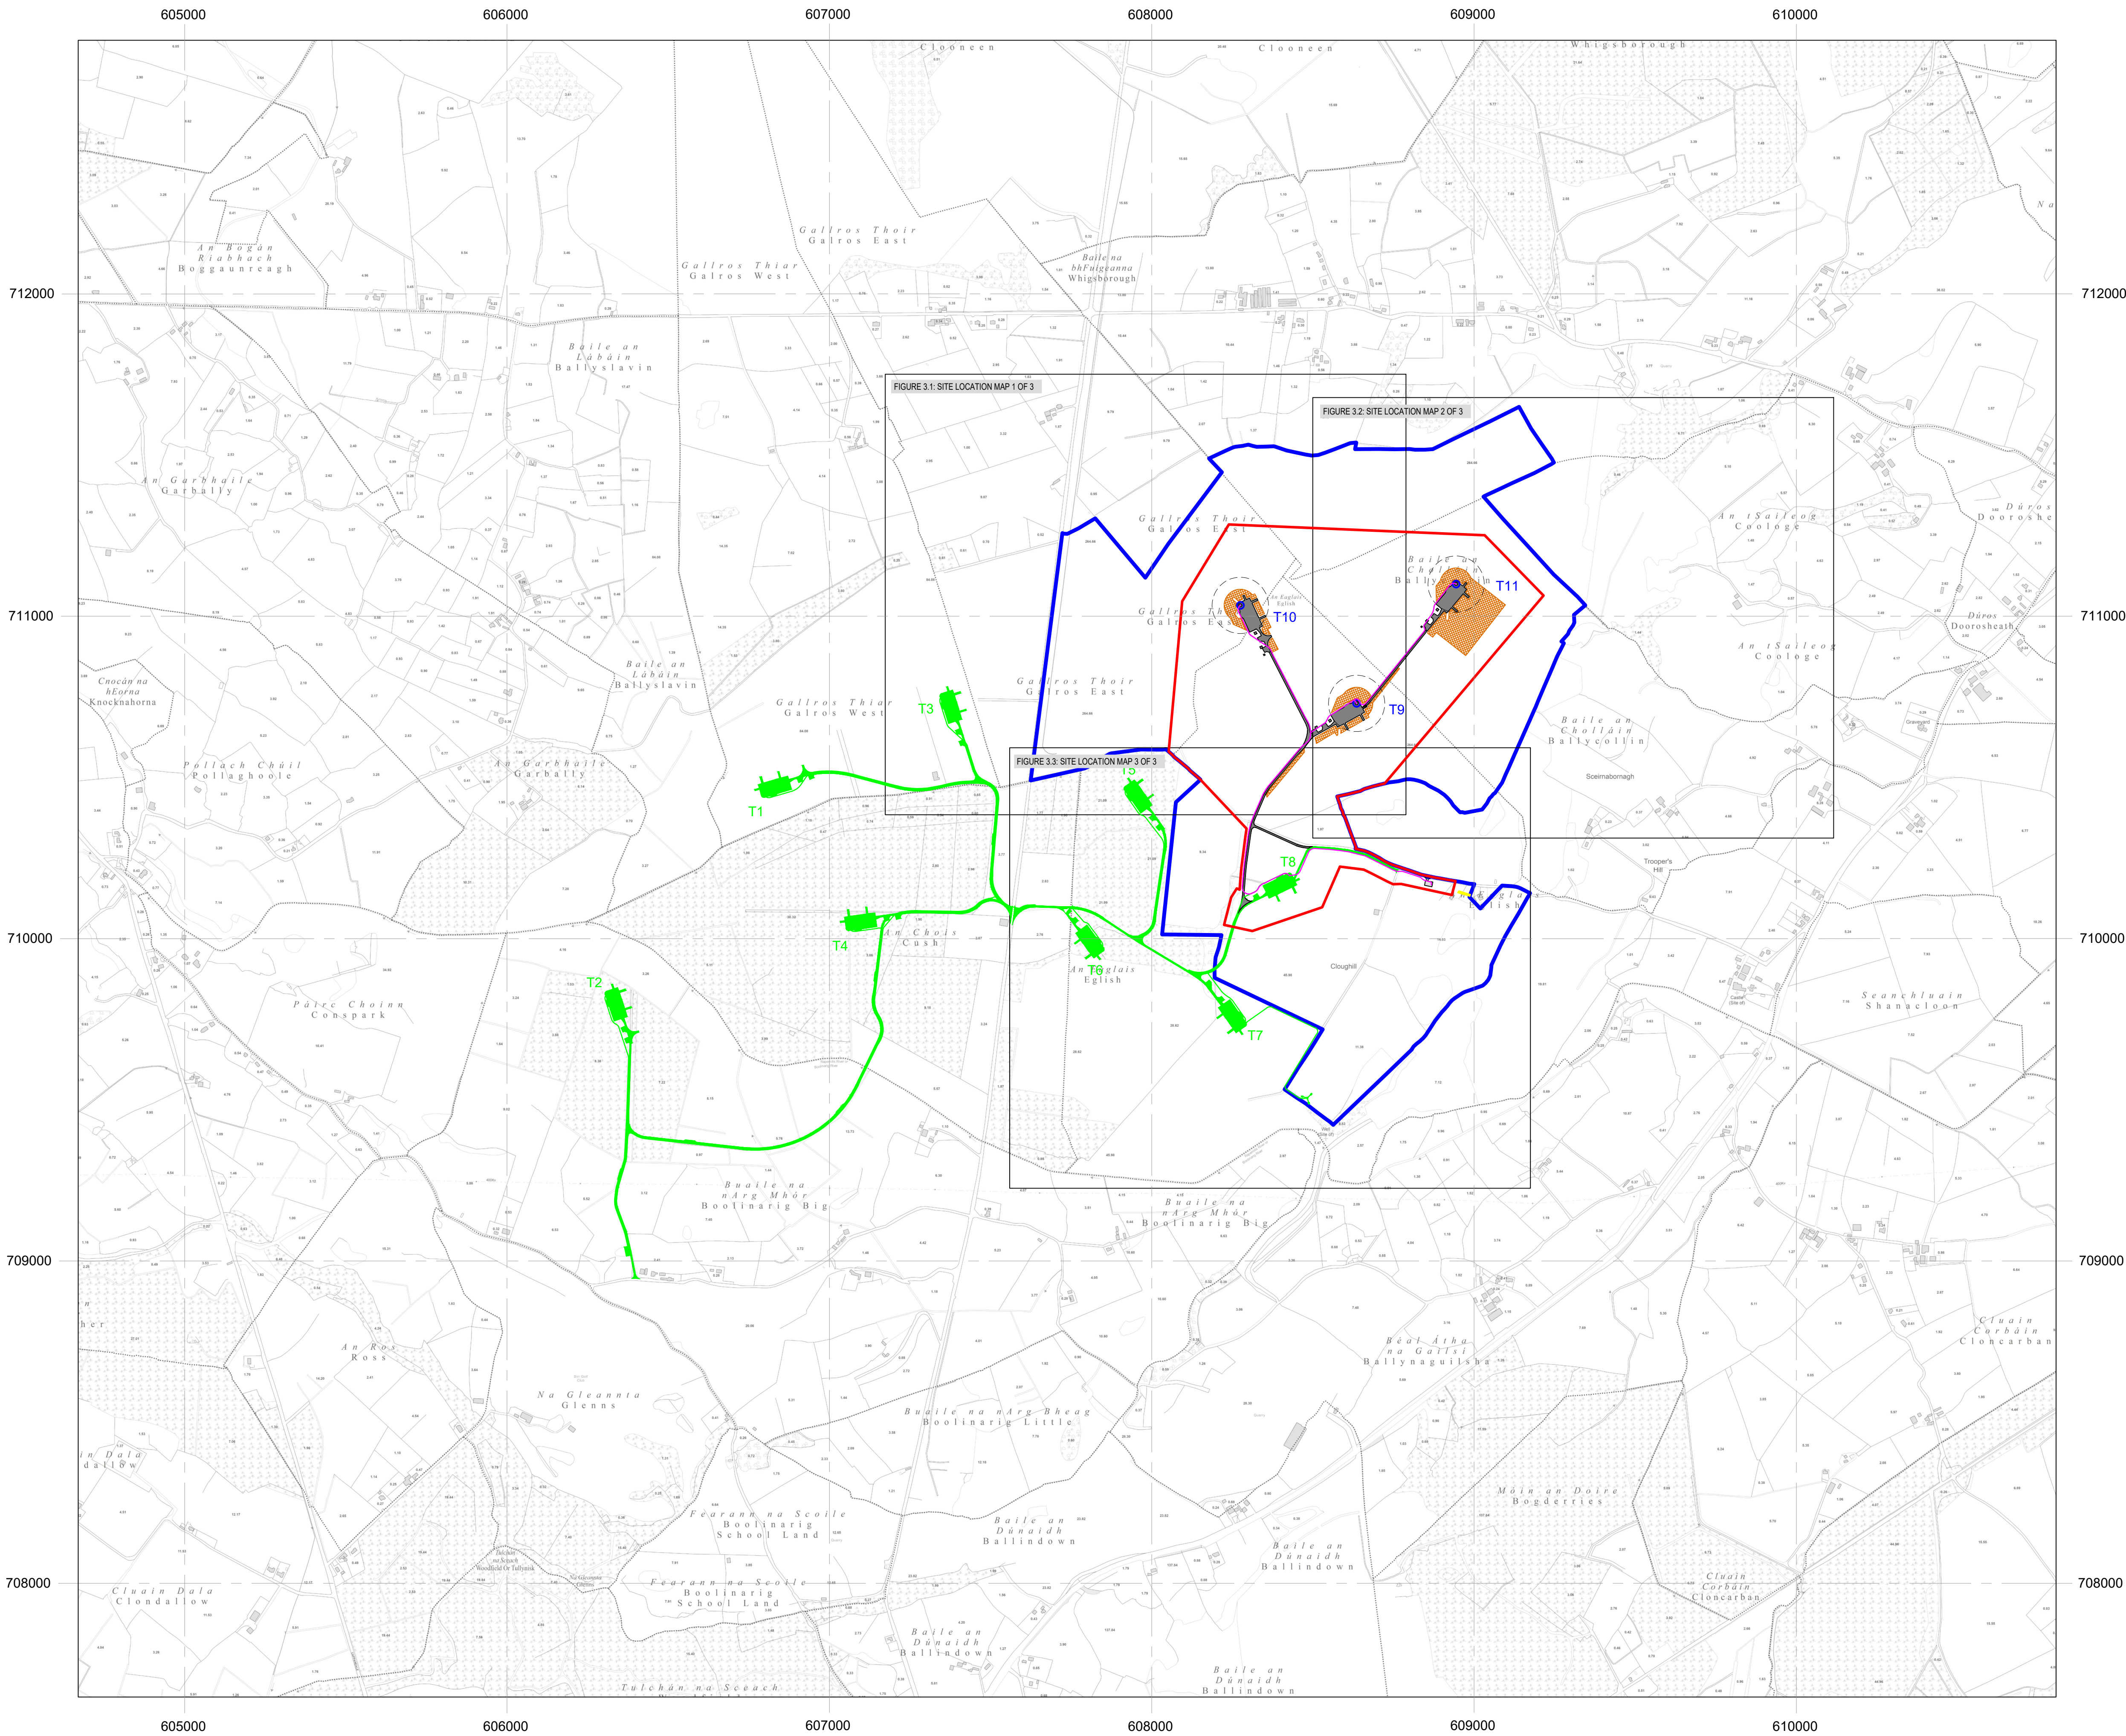


- Legend:**
- Permitted CUSH Windfarm Phase I
 - Registered Right of Way
 - Landownership Boundary
 - Application Boundary
 - Internal Underground Electrical and Communications Cabling
 - Access Track & Hardstanding
 - Spoil Deposition Areas
 - Rotor Swept Area

- Notes:**
- All dimensions in meters unless otherwise stated
 - Turbines may be micro-sited by up to a maximum of 20 meters
 - Micro-siting of ancillary infrastructure to be permitted within the planning application boundary
 - Rotor Swept Area shows the maximum 175m diameter. Design flexibility is sought for rotor diameters of 158–175m. Refer to Figures 6.0–6.1




Client:			CUSH WIND LIMITED		
Job Title:			CUSH WIND FARM PHASE II		
Drawing Title:			FIGURE 3.0: SITE LOCATION MAP DRAWING KEY (1:10,000)		
Drawing No.:		CUSH001_PAS_3.0		Stage:	
Scale:		(A1) 1:10,000		Revision No.:	
Date:		23/10/2026		REV 04	
Drawn By:		EF		Confirmed By:	
Checked By:		DO		DO	

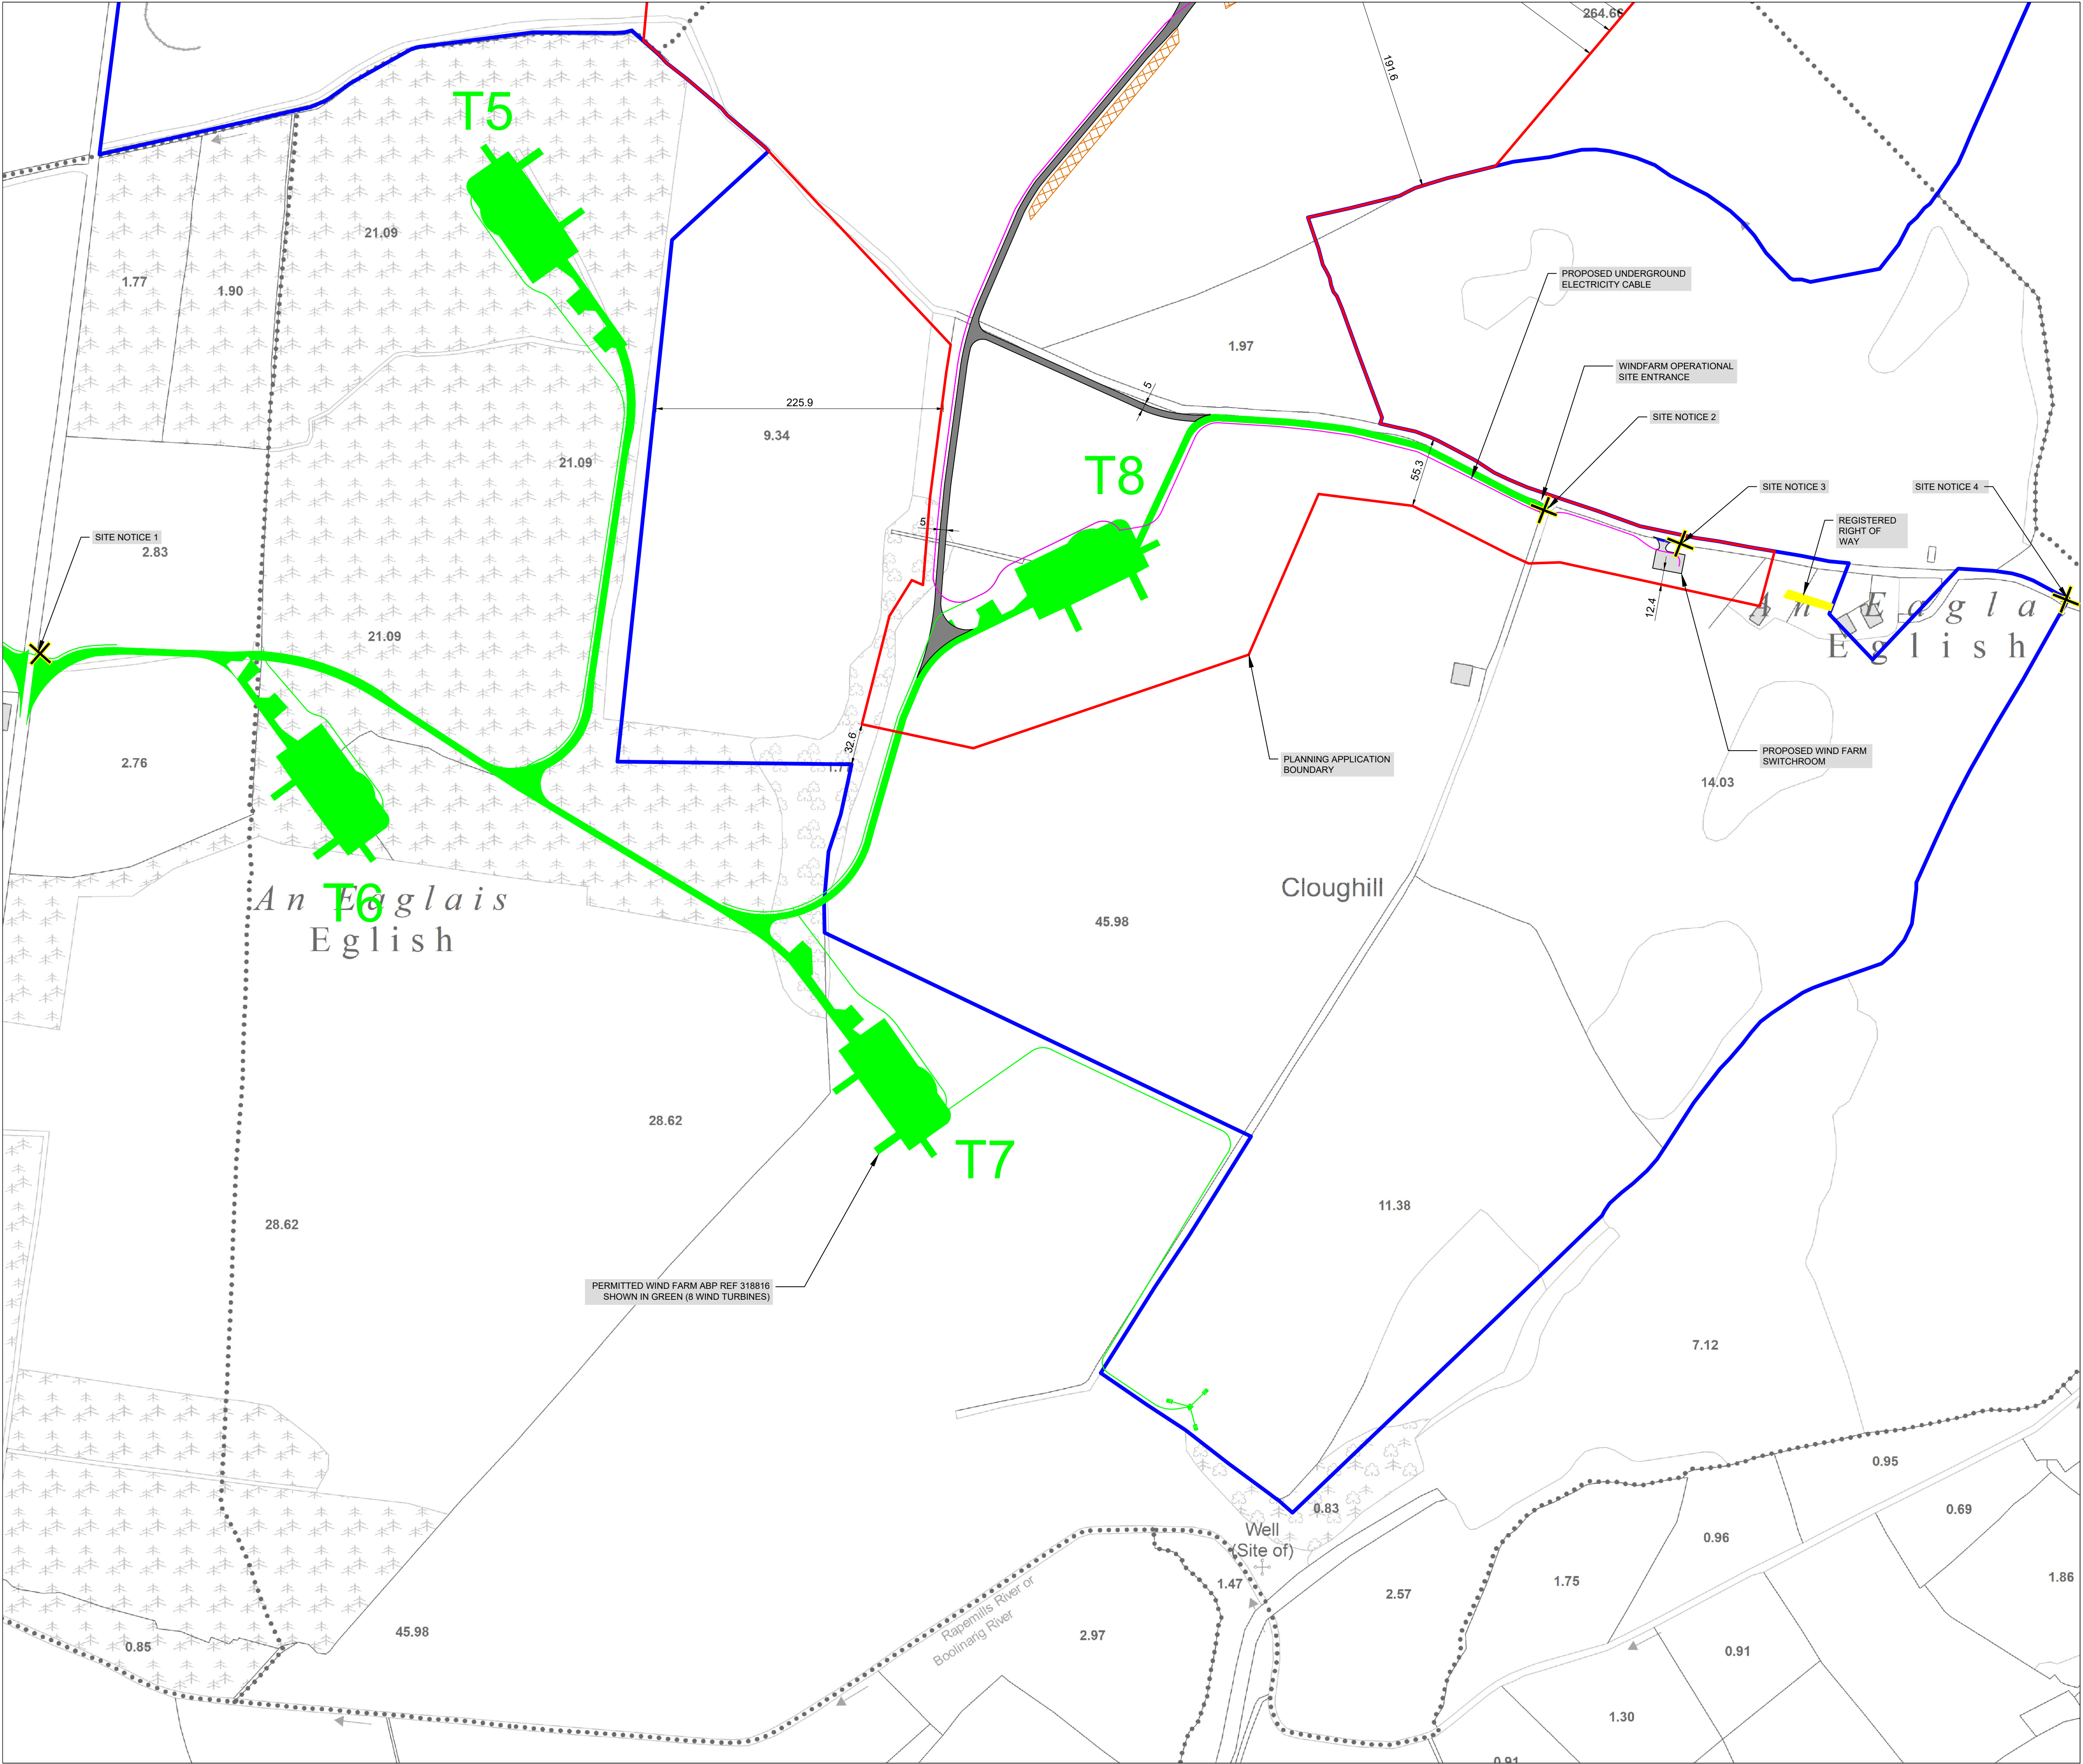

- Legend:**
- Permitted Cush Windfarm Phase I
 - Registered Right of Way
 - Landownership Boundary
 - Application Boundary
 - Internal Underground Electrical and Communications Cabling
 - Access Track & Hardstanding
 - Spoil Deposition Areas
 - Rotor Swept Area

- Notes:**
- All dimensions in meters unless otherwise stated
 - Turbines may be micro-sited by up to a maximum of 20 meters
 - Micro-siting of ancillary infrastructure to be permitted within the planning application boundary
 - Rotor Swept Area shows the maximum 175m diameter. Design flexibility is sought for rotor diameters of 158–175m. Refer to Figures 6.0–6.1

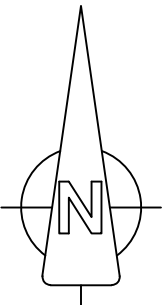

OSI © Licence: CYAL50510175, OS Map Ref. No. 3643,3644, 3701, 3702. Prepared Using Irish Transverse Mercator (ITM).			
Date:	Rev:	Description:	Drawn By:
Prepared By:			
 Galetech Energy Services Clondargan, Stradone Co. Cavan, H12 NV06 info@galetechenergyservices.com www.galetechenergyservices.com			
Client: CUSH WIND LIMITED			
Job Title: CUSH WIND FARM PHASE II			
Drawing Title: FIGURE 3.3: SITE LOCATION MAP 3 OF 3 (1:2,500)			
Drawing No.: CUSH001_PAS_3.3		Stage: PLANNING APPLICATION	
Scale: (A1) 1:2,500	Date: 23/10/2026	Revision No.: REV 04	
Drawn By: EF	Checked By: DO	Confirmed By: DO	

607000

607500

608000

608500

609000

609500

711500

711000

710500

710000

709500

711500

711000

710500

710000


709500

Legend:

- Permitted Cush Windfarm Phase I
- Registered Right of Way
- Landownership Boundary
- Application Boundary
- Internal Underground Electrical and Communications Cabling
- Access Track & Hardstanding
- Spoil Deposition Areas
- Rotor Swept Area

Notes:

- All dimensions in meters unless otherwise stated
- Turbines may be micro-sited by up to a maximum of 20 meters
- Micro-siting of ancillary infrastructure to be permitted within the planning application boundary
- Rotor Swept Area shows the maximum 175m diameter. Design flexibility is sought for rotor diameters of 158–175m. Refer to Figures 6.0–6.1

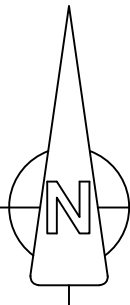

OSI © Licence: CYAL50510175, OS Map Ref. No. 3643,3644, 3701, 3702.
Prepared Using Irish Transverse Mercator (ITM).

Date: Rev: Description: Drawn By:

Prepared By:



Galetech Energy Services
Clondorgan, Stradone
Co. Cavan, H12 NV06
info@galetechenergyservices.com
www.galetechenergyservices.com

Client: CUSH WIND LIMITED


Job Title: CUSH WIND FARM PHASE II

Drawing Title: FIGURE 4.0: SITE LAYOUT PLANS
DRAWING KEY
(1:5,000)

Drawing No.: CUSH001_PAS_4.0 Stage: PLANNING APPLICATION


Scale: (A1) 1:5,000 Date: 23/10/2026 Revision No.: REV 04

Drawn By: EF Checked By: DO Confirmed By: DO

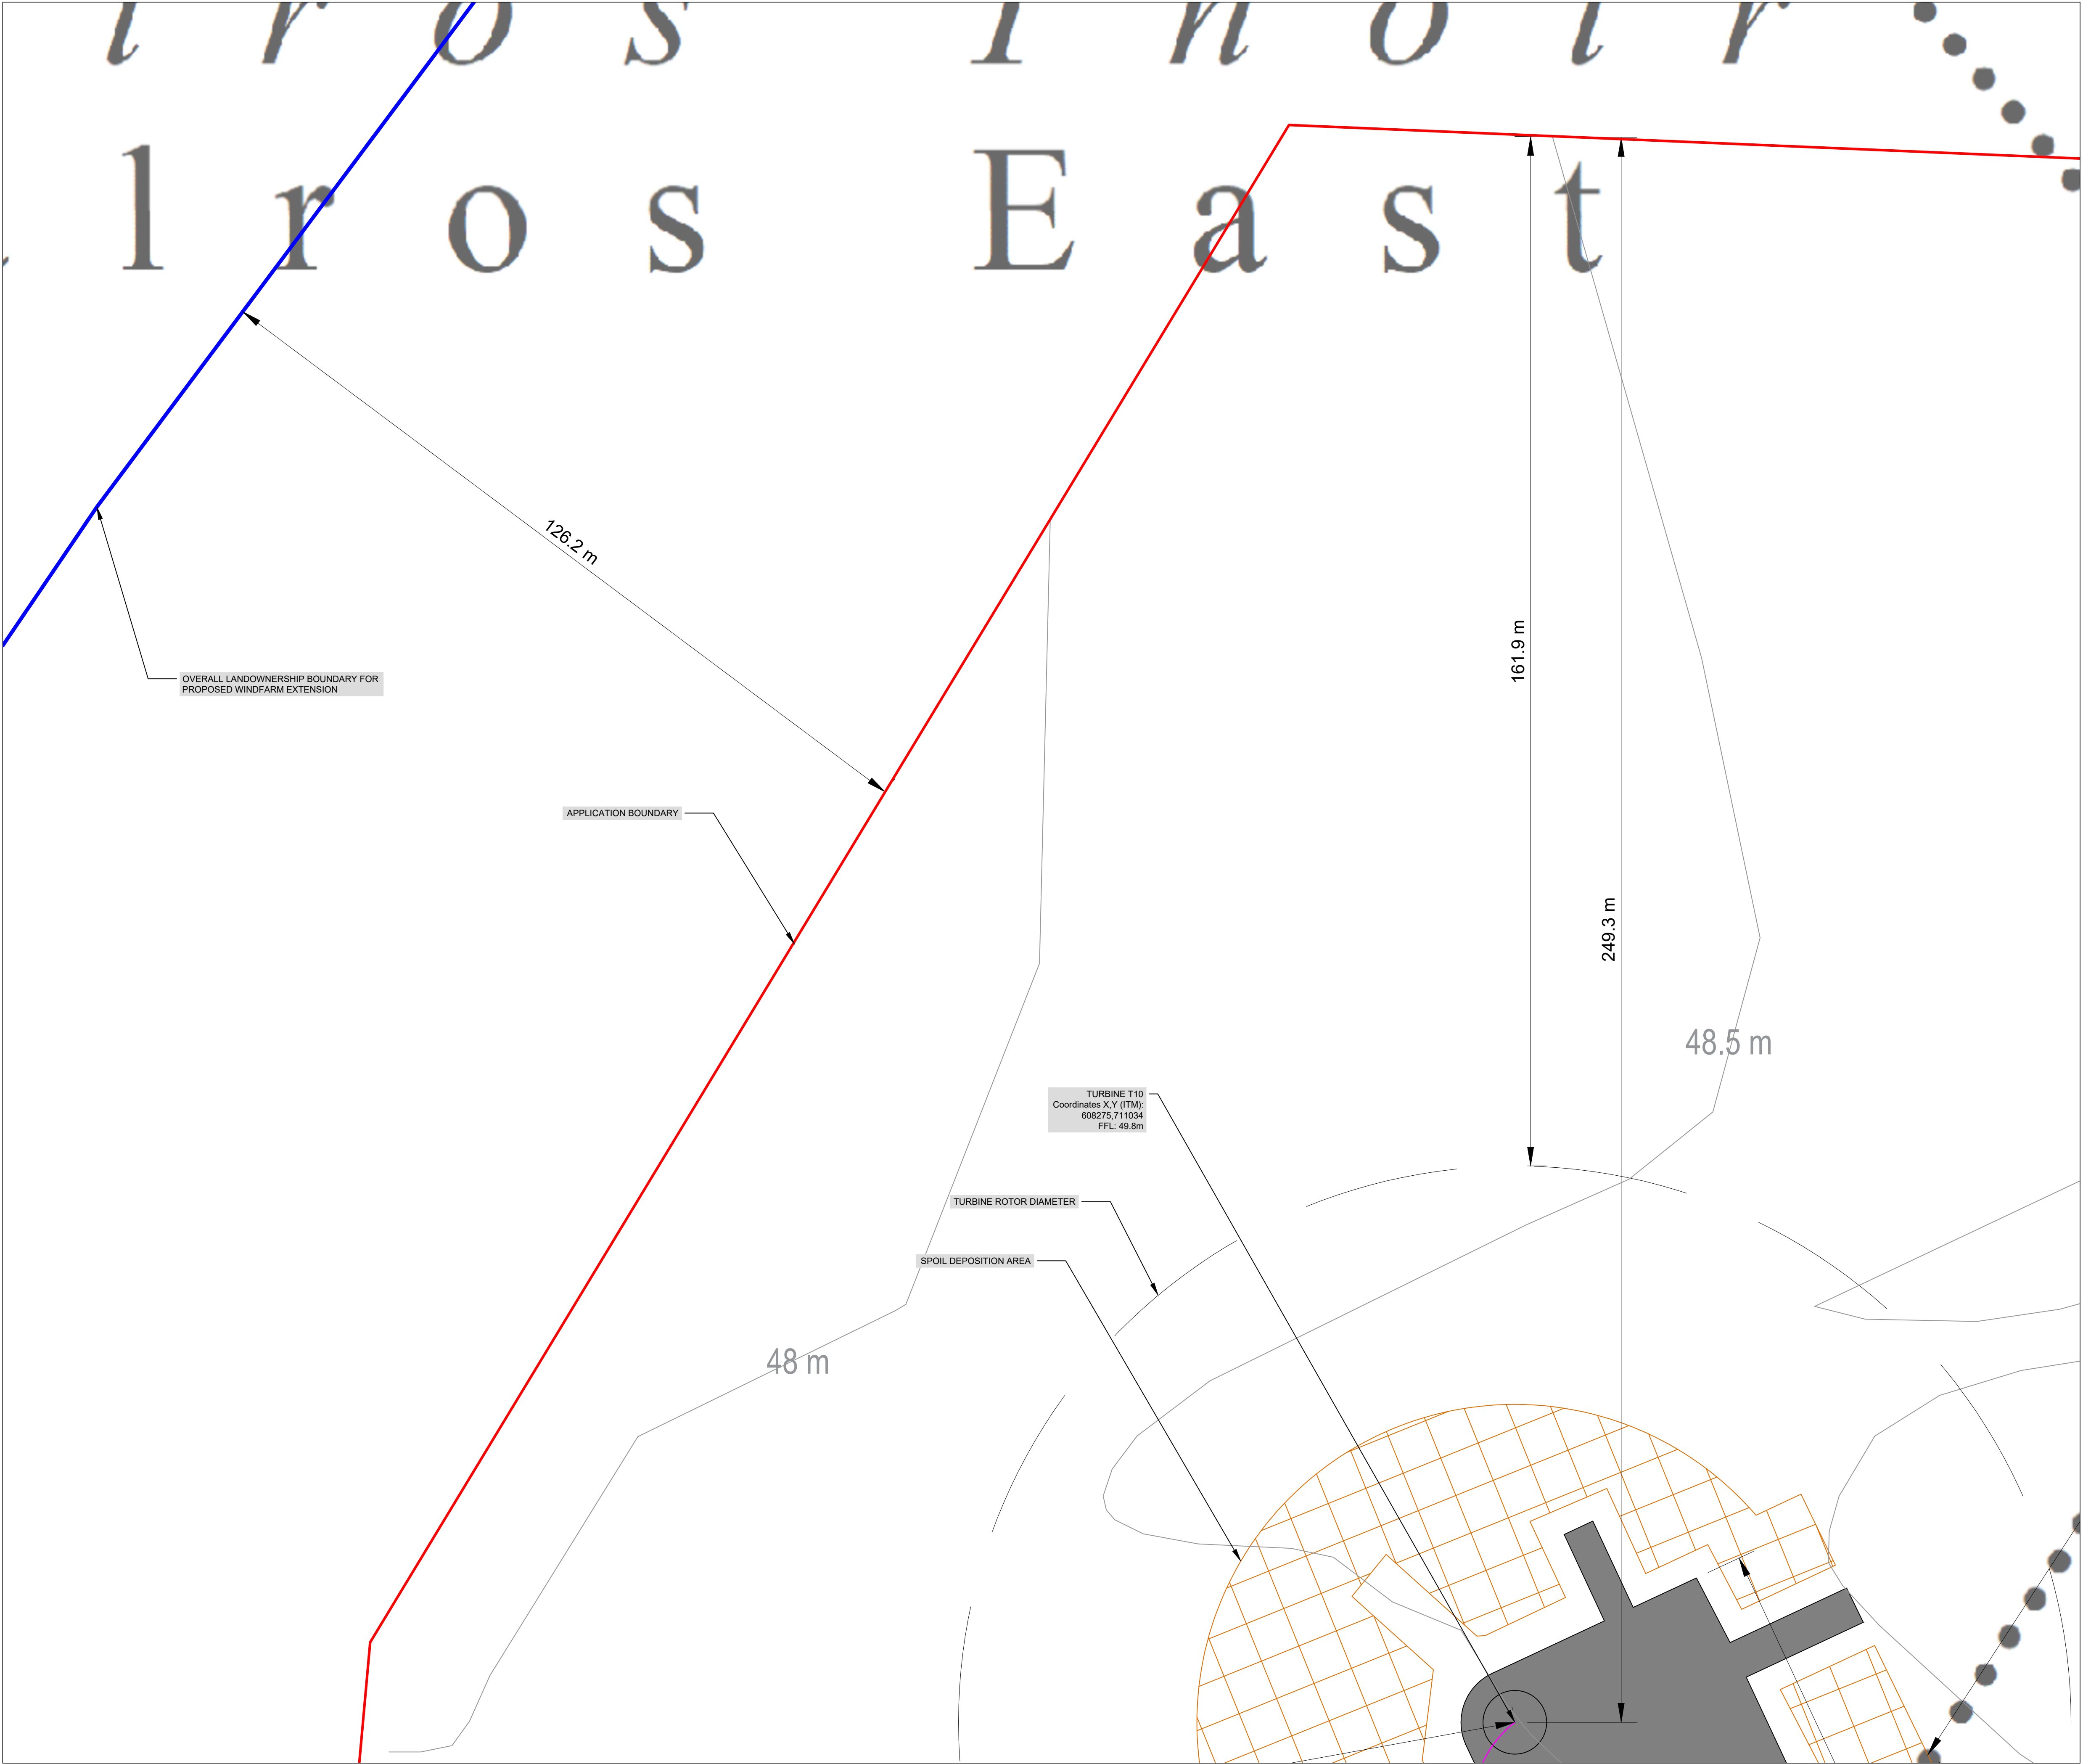


- Legend:**
- Permitted Cush Windfarm Phase I
 - Landownership Boundary
 - Application Boundary
 - Internal Underground Electrical and Communications Cabling
 - Access Track & Hardstanding
 - Spoil Deposition Areas
 - Rotor Swept Area

- Notes:**
- All dimensions in meters unless otherwise stated
 - Turbines may be micro-sited by up to a maximum of 20 meters
 - Micro-siting of ancillary infrastructure to be permitted within the planning application boundary
 - Rotor Swept Area shows the maximum 175m diameter. Design flexibility is sought for rotor diameters of 158–175m. Refer to Figures 6.0–6.1

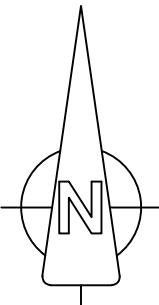


OSI © Licence: CYAL50510175, OS Map Ref. No. 3643,3644, 3701, 3702. Prepared Using Irish Transverse Mercator (ITM).			
Date:	Rev:	Description:	Drawn By:
Prepared By:			
<div><div>Galetech Energy Services Clondargan, Stradone Co. Cavan, H12 NV06 info@galetechenergyservices.com www.galetechenergyservices.com</div></div>			
Client: CUSH WIND LIMITED			
Job Title: CUSH WIND FARM PHASE II			
Drawing Title: FIGURE 4.1: SITE LAYOUT PLAN 1 OF 18 (1:500)			
Drawing No.: CUSH001_PAS_4.1		Stage: PLANNING APPLICATION	
Scale: (A1) 1:500	Date: 23/10/2026	Revision No.: REV 04	
Drawn By: EF	Checked By: DO	Confirmed By: DO	

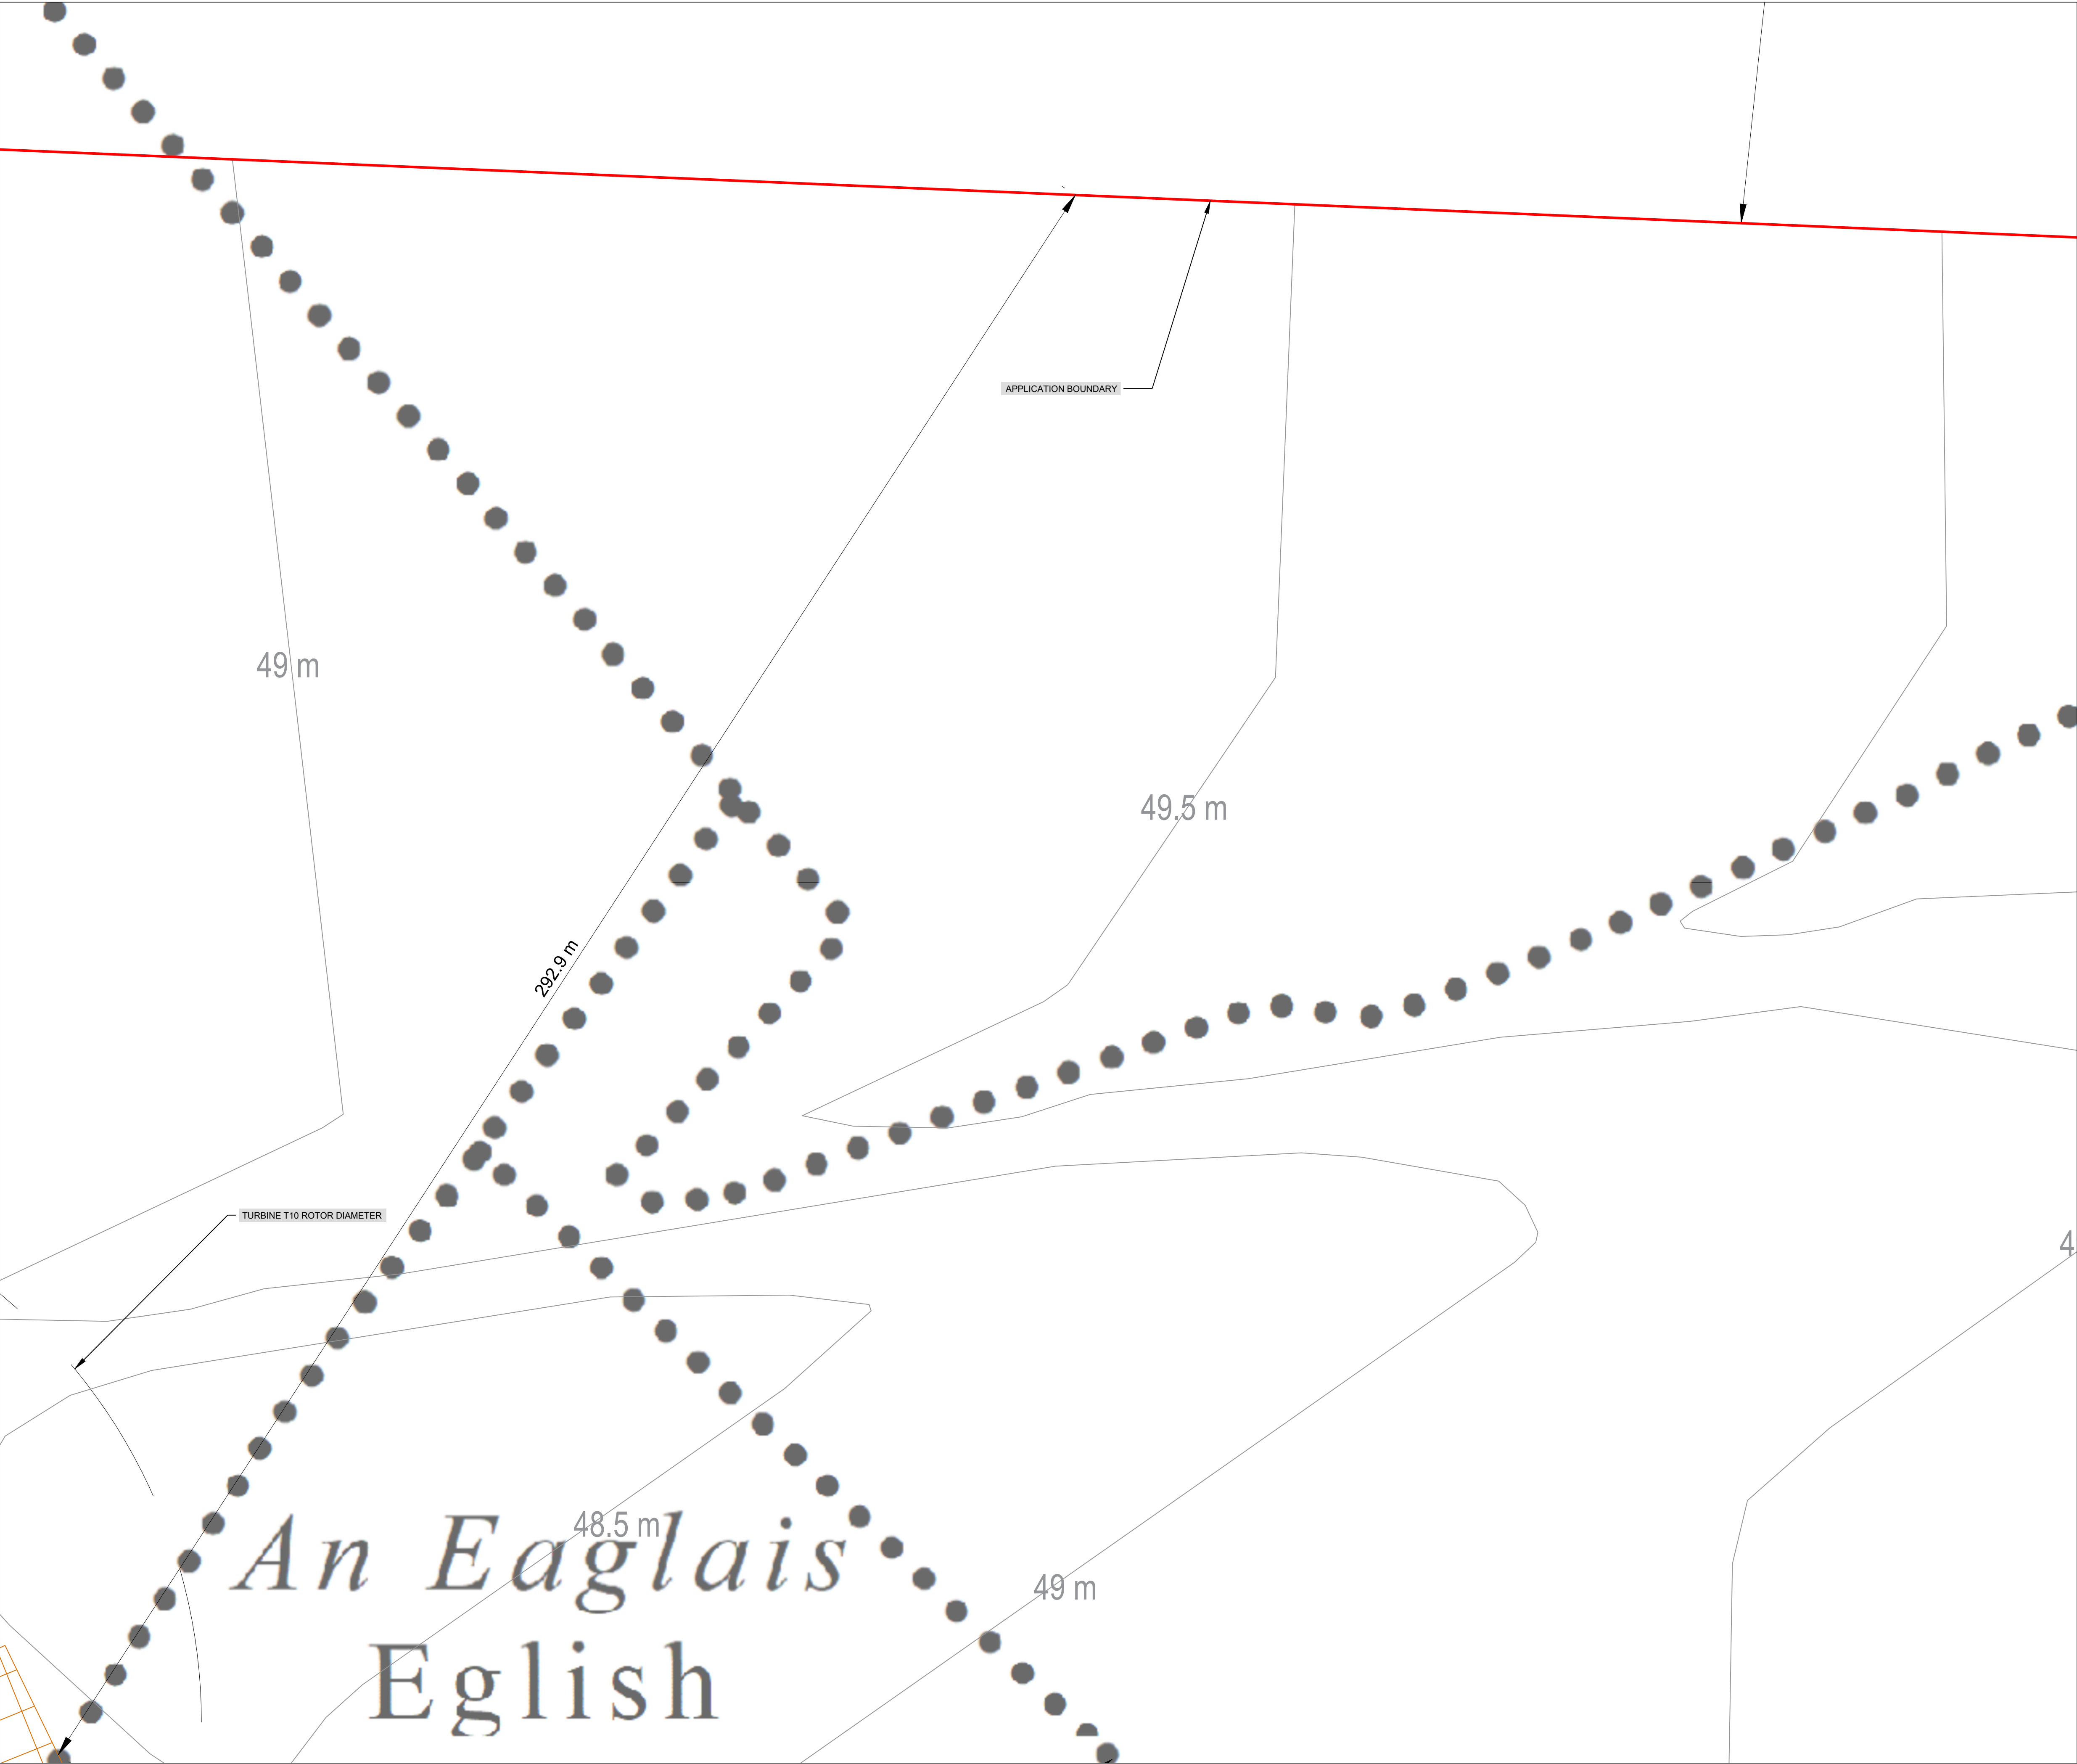

- Legend:
- Permitted Cush Windfarm Phase I
 - Landownership Boundary
 - Application Boundary
 - Internal Underground Electrical and Communications Cabling
 - Access Track & Hardstanding
 - Spoil Deposition Areas
 - Rotor Swept Area

- Notes:
- All dimensions in meters unless otherwise stated
 - Turbines may be micro-sited by up to a maximum of 20 meters
 - Micro-siting of ancillary infrastructure to be permitted within the planning application boundary
 - Rotor Swept Area shows the maximum 175m diameter. Design flexibility is sought for rotor diameters of 158–175m. Refer to Figures 6.0–6.1

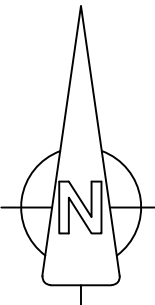

OSI © Licence: CYAL50510175, OS Map Ref. No. 3643,3644, 3701, 3702.
Prepared Using Irish Transverse Mercator (ITM).

Date:	Rev:	Description:	Drawn By:

Prepared By:




Galetech Energy Services
Clondargan, Stradone
Co. Cavan, H12 NV06
info@galetechenergyservices.com
www.galetechenergyservices.com

Client: CUSH WIND LIMITED

Job Title: CUSH WIND FARM PHASE II

Drawing Title: FIGURE 4.2: SITE LAYOUT PLAN 2 OF 18 (1:500)

Drawing No.: CUSH001_PAS_4.2		Stage: PLANNING APPLICATION	
Scale: (A1) 1:500	Date: 23/10/2026	Revision No.: REV 04	
Drawn By: EF	Checked By: DO	Confirmed By: DO	

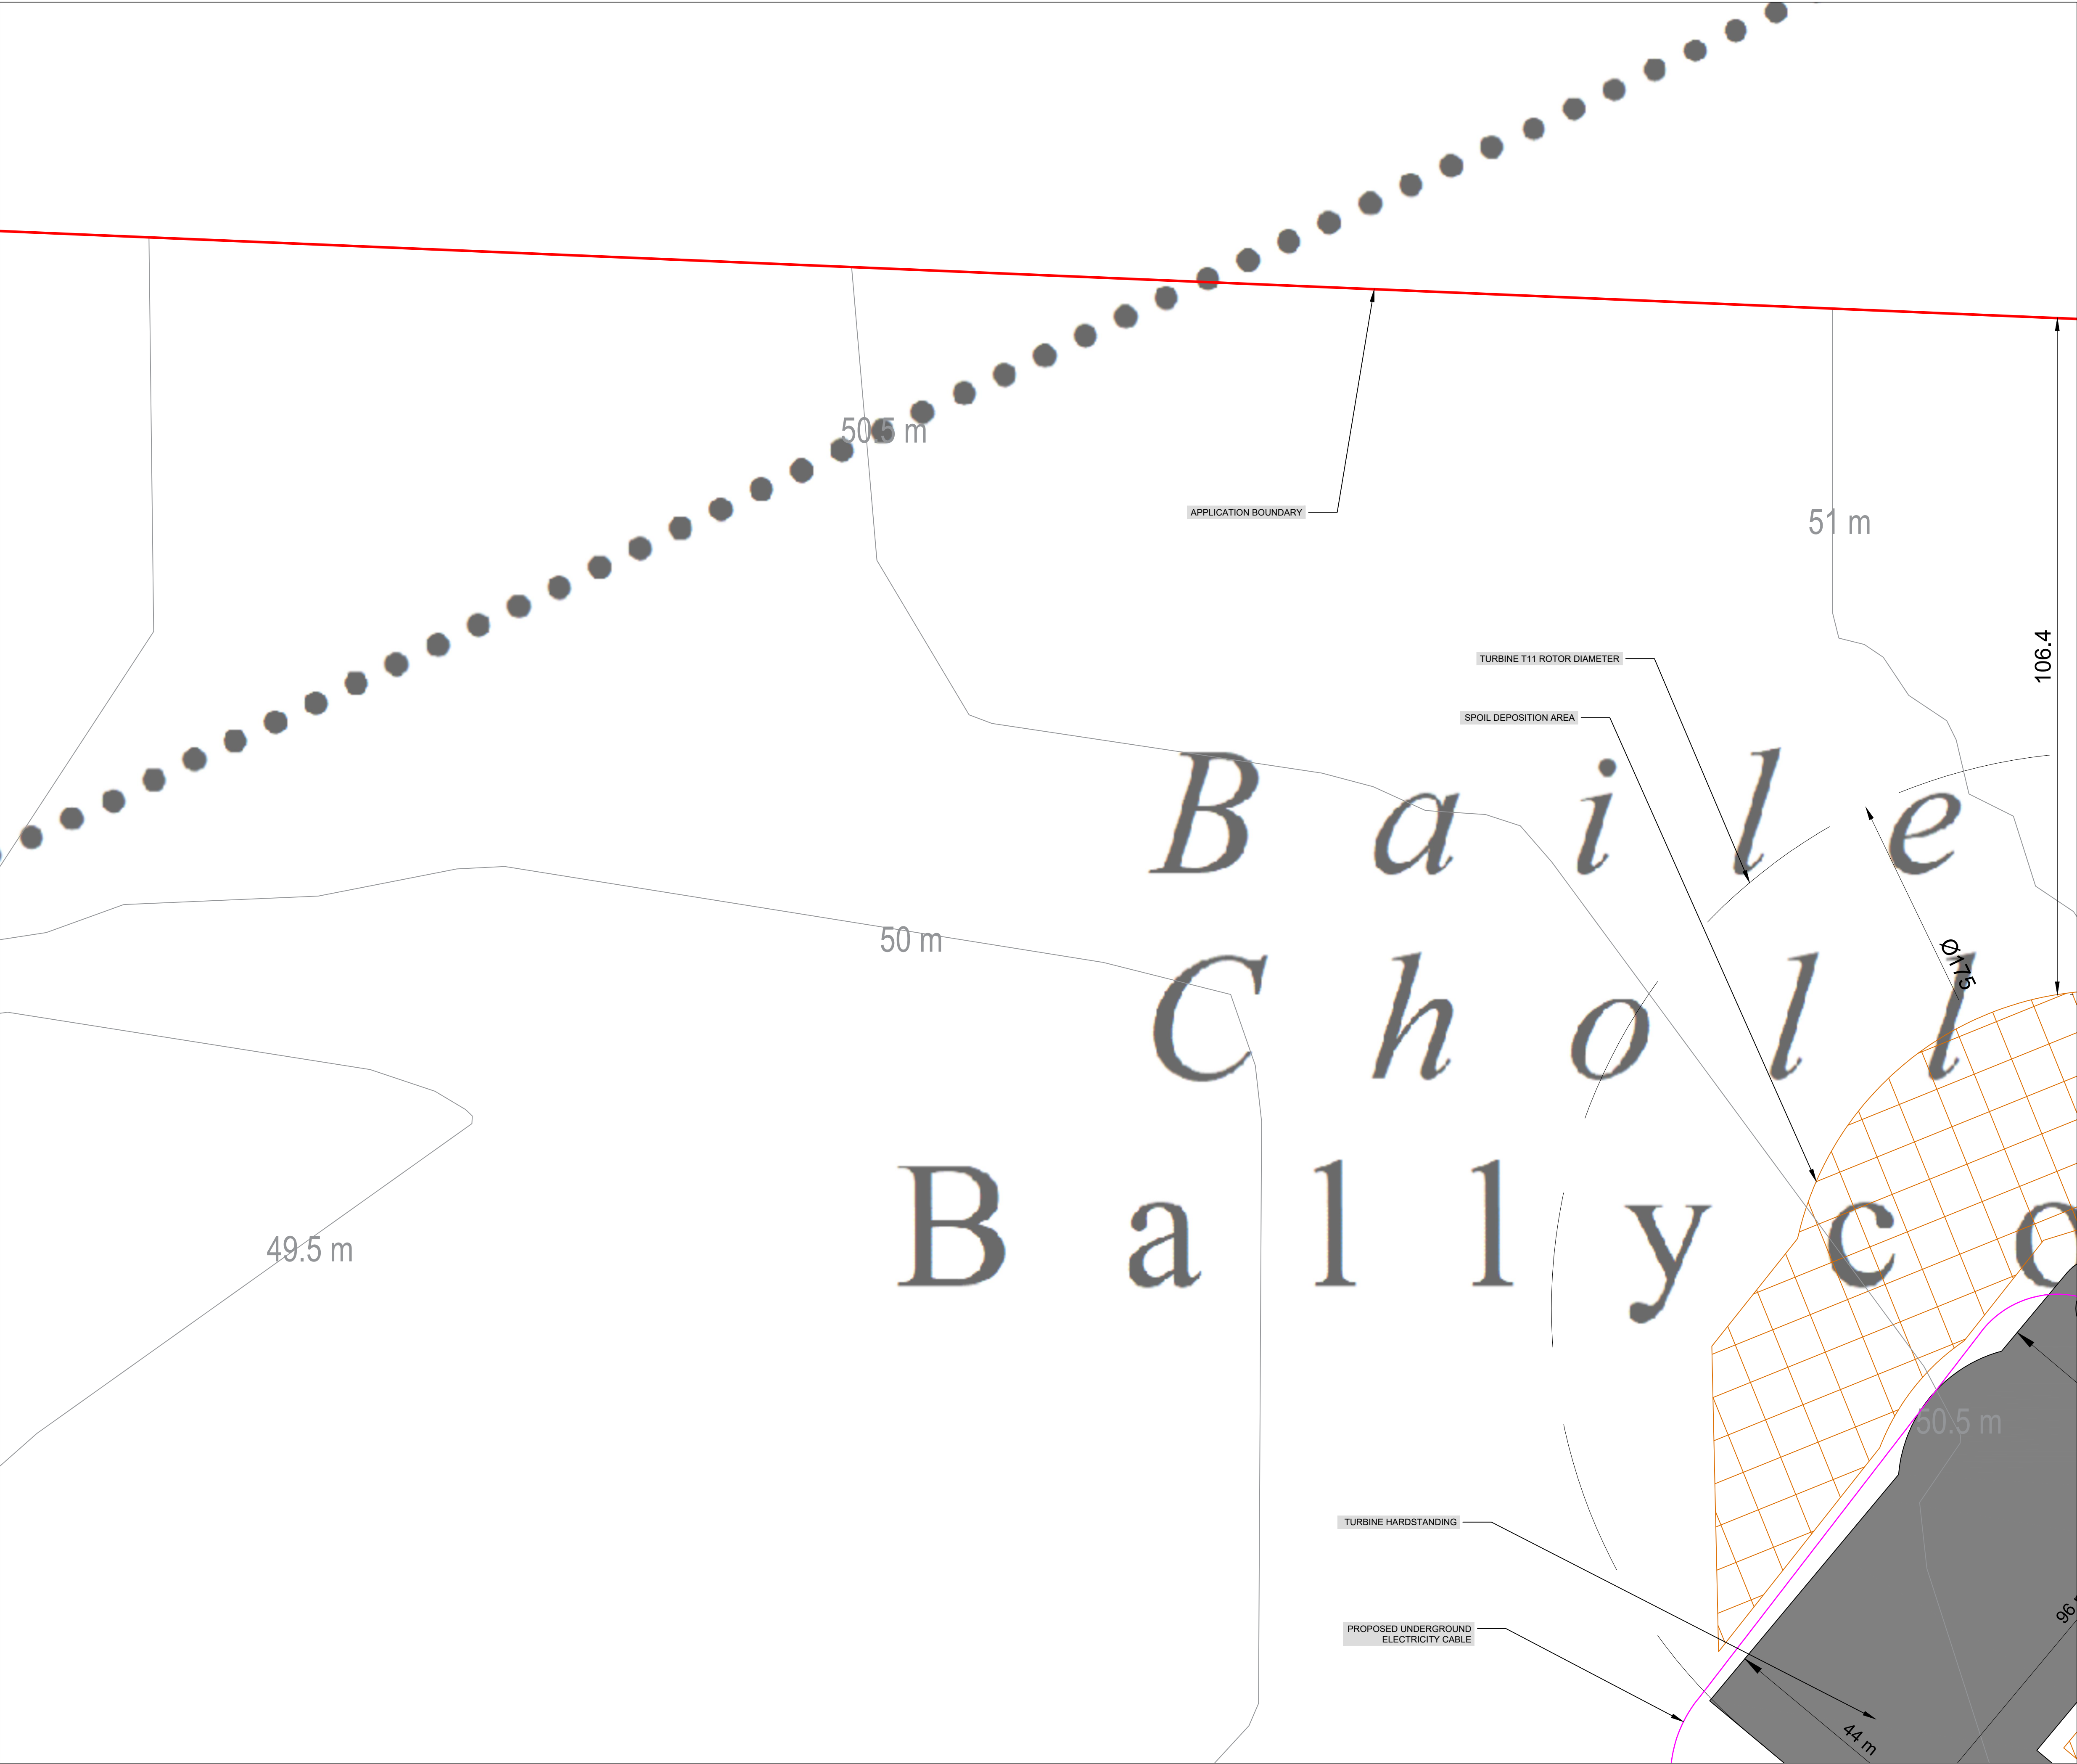


Legend:

- Permitted Cush Windfarm Phase I
- Landownership Boundary
- Application Boundary
- Internal Underground Electrical and Communications Cabling
- Access Track & Hardstanding
- Spoil Deposition Areas
- Rotor Swept Area

Notes:

- All dimensions in meters unless otherwise stated
- Turbines may be micro-sited by up to a maximum of 20 meters
- Micro-siting of ancillary infrastructure to be permitted within the planning application boundary
- Rotor Swept Area shows the maximum 175m diameter. Design flexibility is sought for rotor diameters of 158–175m. Refer to Figures 6.0–6.1

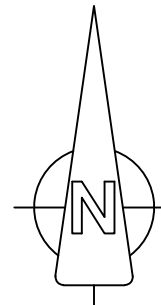

OSI © Licence: CYAL50510175, OS Map Ref. No. 3643,3644, 3701, 3702.
Prepared Using Irish Transverse Mercator (ITM).

Date:	Rev:	Description:	Drawn By:

Prepared By:




Galetech Energy Services
Clondargan, Stradone
Co. Cavan, H12 NV06
info@galetechenergyservices.com
www.galetechenergyservices.com

Client: CUSH WIND LIMITED

Job Title: CUSH WIND FARM PHASE II


Drawing Title: FIGURE 4.3: SITE LAYOUT PLAN 3 OF 18 (1:500)

Drawing No.: CUSH001_PAS_4.3		Stage: PLANNING APPLICATION	
Scale: (A1) 1:500	Date: 23/10/2026	Revision No.: REV 04	
Drawn By: EF	Checked By: DO	Confirmed By: DO	

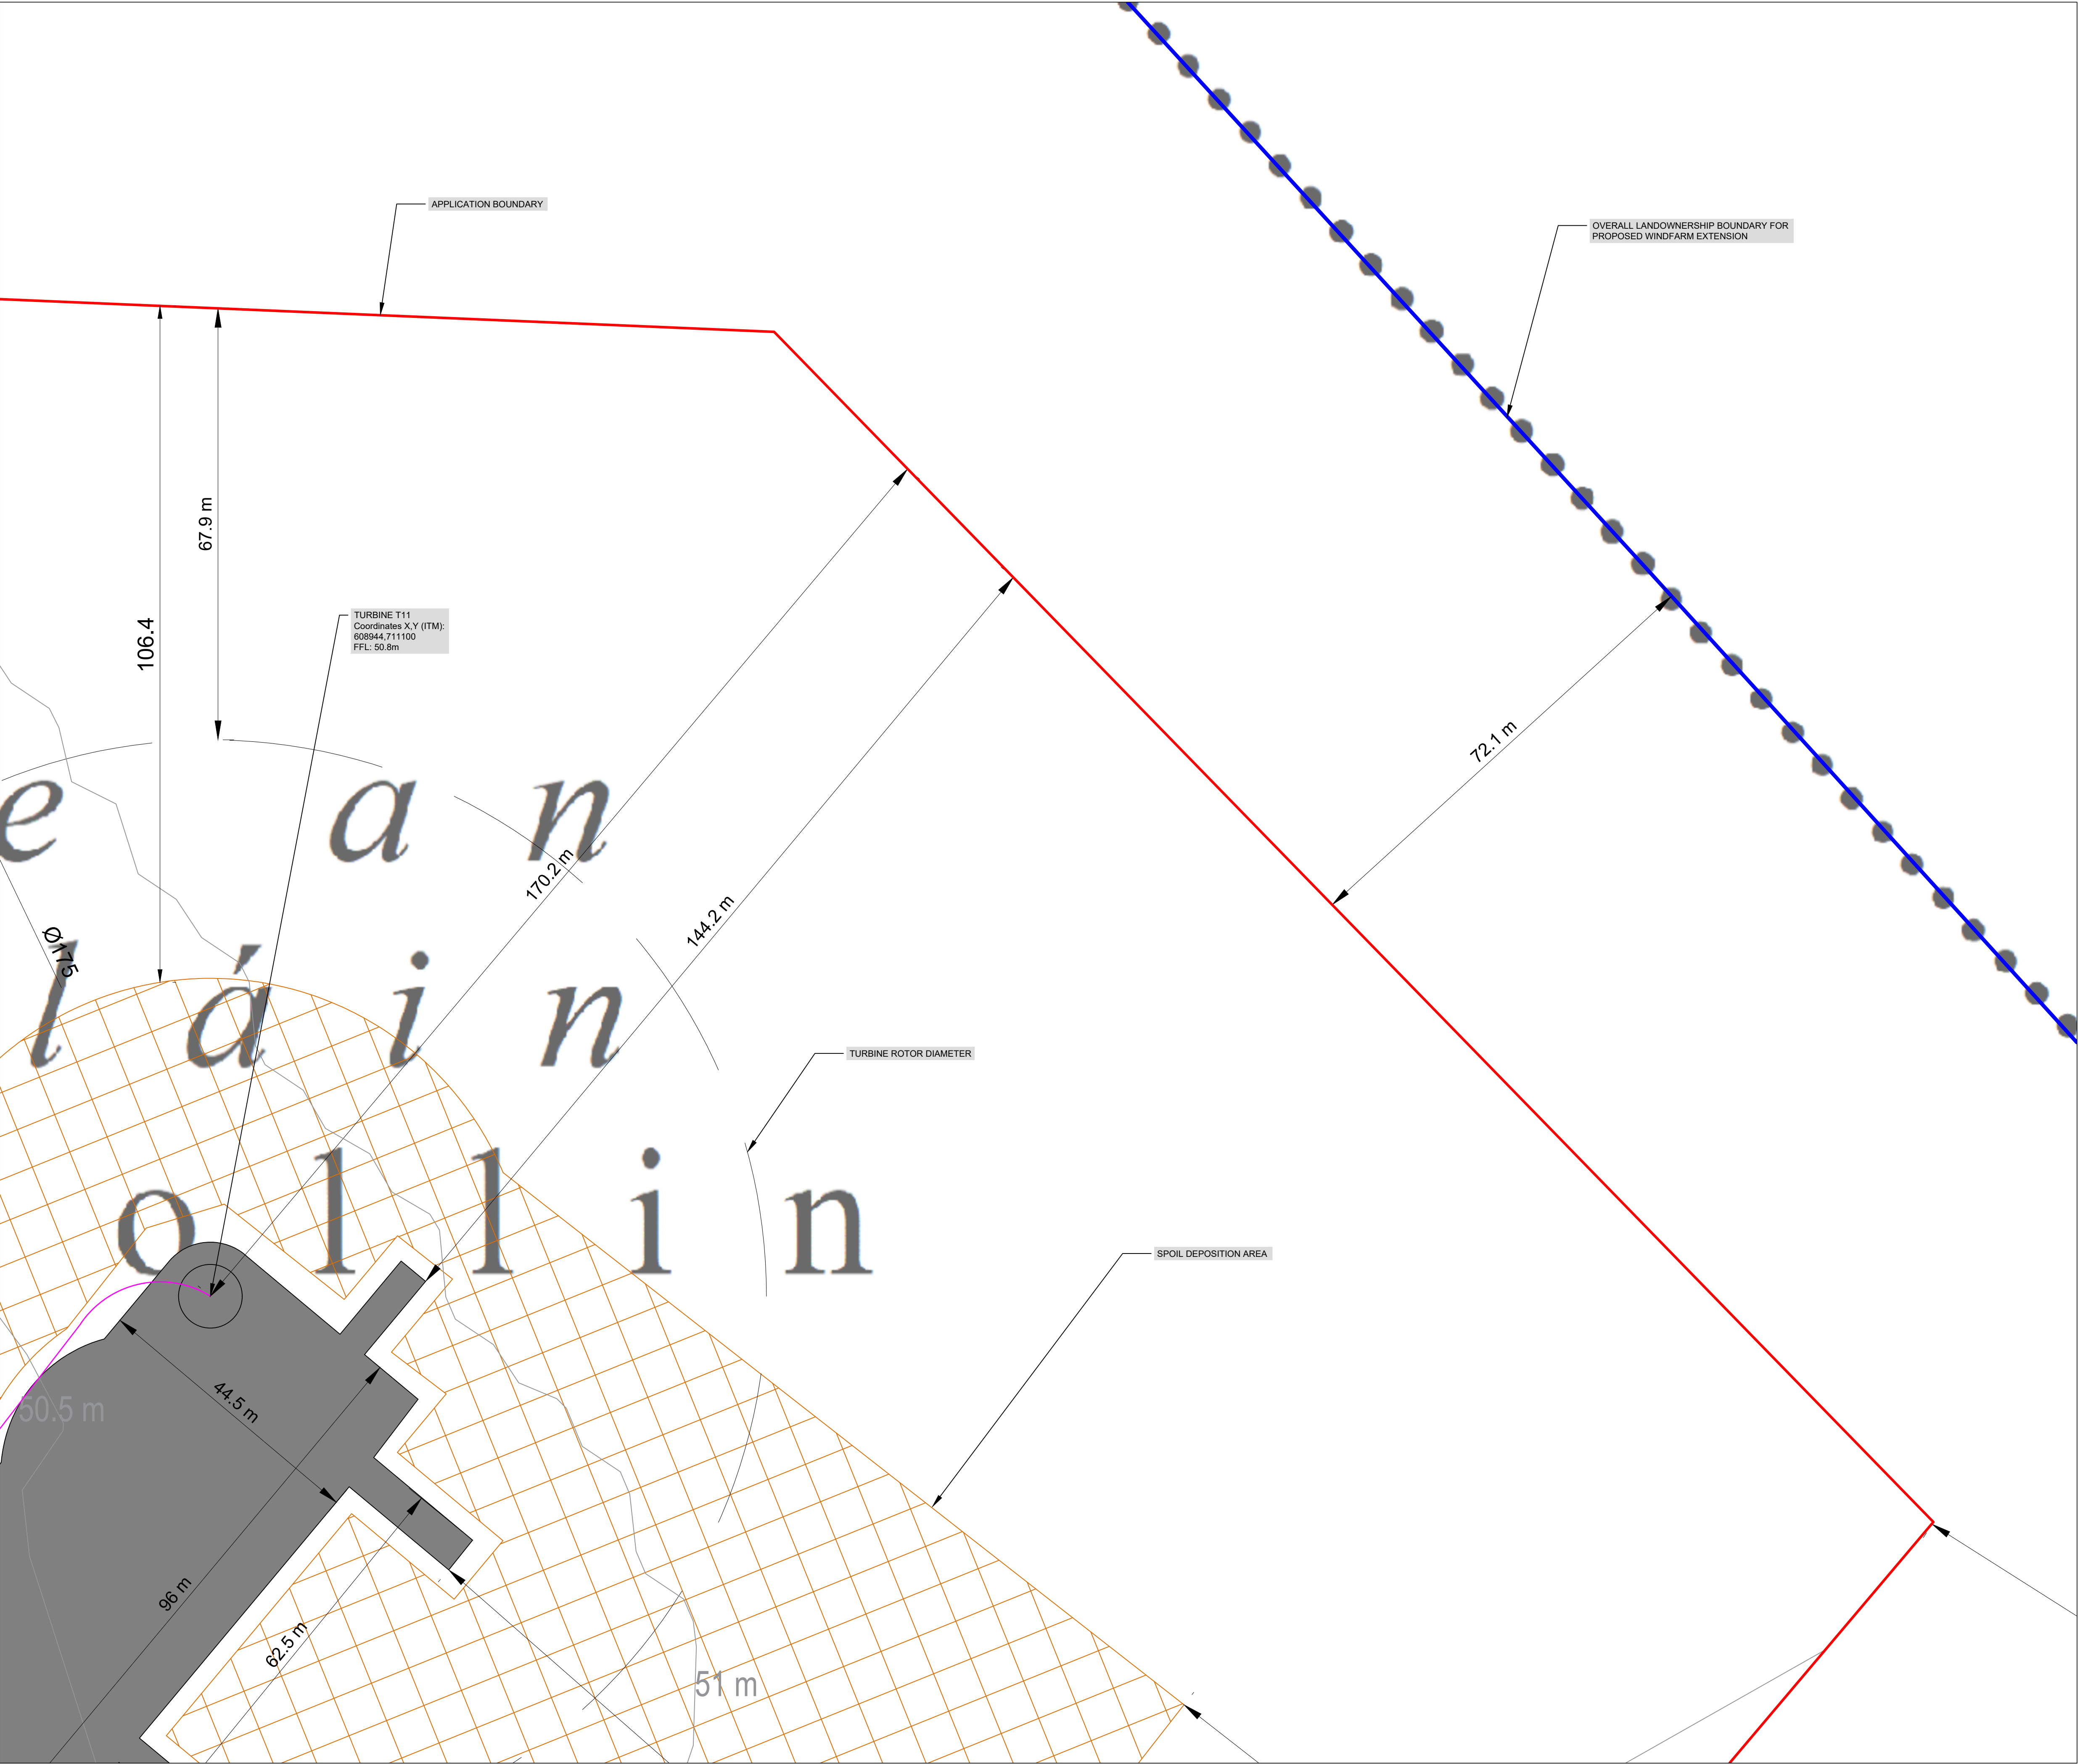

- Legend:**
- Permitted Cush Windfarm Phase I
 - Landownership Boundary
 - Application Boundary
 - Internal Underground Electrical and Communications Cabling
 - Access Track & Hardstanding
 - Spoil Deposition Areas
 - Rotor Swept Area

- Notes:**
- All dimensions in meters unless otherwise stated
 - Turbines may be micro-sited by up to a maximum of 20 meters
 - Micro-siting of ancillary infrastructure to be permitted within the planning application boundary
 - Rotor Swept Area shows the maximum 175m diameter. Design flexibility is sought for rotor diameters of 158–175m. Refer to Figures 6.0–6.1

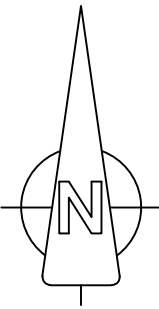


OSI © Licence: CYAL50510175, OS Map Ref. No. 3643,3644, 3701, 3702. Prepared Using Irish Transverse Mercator (ITM).			
Date:	Rev:	Description:	Drawn By:
Prepared By:			
 <div>Galetech Energy Services Clondargan, Stradone Co. Cavan, H12 NV06 info@galetechenergyservices.com www.galetechenergyservices.com</div>			
Client: CUSH WIND LIMITED			
Job Title: CUSH WIND FARM PHASE II			
Drawing Title: FIGURE 4.4: SITE LAYOUT PLAN 4 OF 18 (1:500)			
Drawing No.: CUSH001_PAS_4.4		Stage: PLANNING APPLICATION	
Scale: (A1) 1:500	Date: 23/10/2026	Revision No.: REV 04	
Drawn By: EF	Checked By: DO	Confirmed By: DO	




- Legend:**
- Permitted Cush Windfarm Phase I
 - Landownership Boundary
 - Application Boundary
 - Internal Underground Electrical and Communications Cabling
 - Access Track & Hardstanding
 - Spoil Deposition Areas
 - Rotor Swept Area

- Notes:**
- All dimensions in meters unless otherwise stated
 - Turbines may be micro-sited by up to a maximum of 20 meters
 - Micro-siting of ancillary infrastructure to be permitted within the planning application boundary
 - Rotor Swept Area shows the maximum 175m diameter. Design flexibility is sought for rotor diameters of 158–175m. Refer to Figures 6.0–6.1

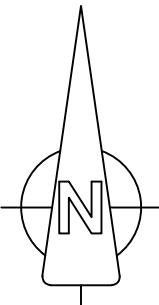


OSI © Licence: CYAL50510175, OS Map Ref. No. 3643,3644, 3701, 3702. Prepared Using Irish Transverse Mercator (ITM).			
Date:	Rev:	Description:	Drawn By:
Prepared By:			
<div><div>Galetech Energy Services Clondargan, Stradone Co. Cavan, H12 NV06 info@galetechenergyservices.com www.galetechenergyservices.com</div></div>			
Client: CUSH WIND LIMITED			
Job Title: CUSH WIND FARM PHASE II			
Drawing Title: FIGURE 4.5: SITE LAYOUT PLAN 5 OF 18 (1:500)			
Drawing No.: CUSH001_PAS_4.5		Stage: PLANNING APPLICATION	
Scale: (A1) 1:500	Date: 23/10/2026	Revision No.: REV 04	
Drawn By: EF	Checked By: DO	Confirmed By: DO	

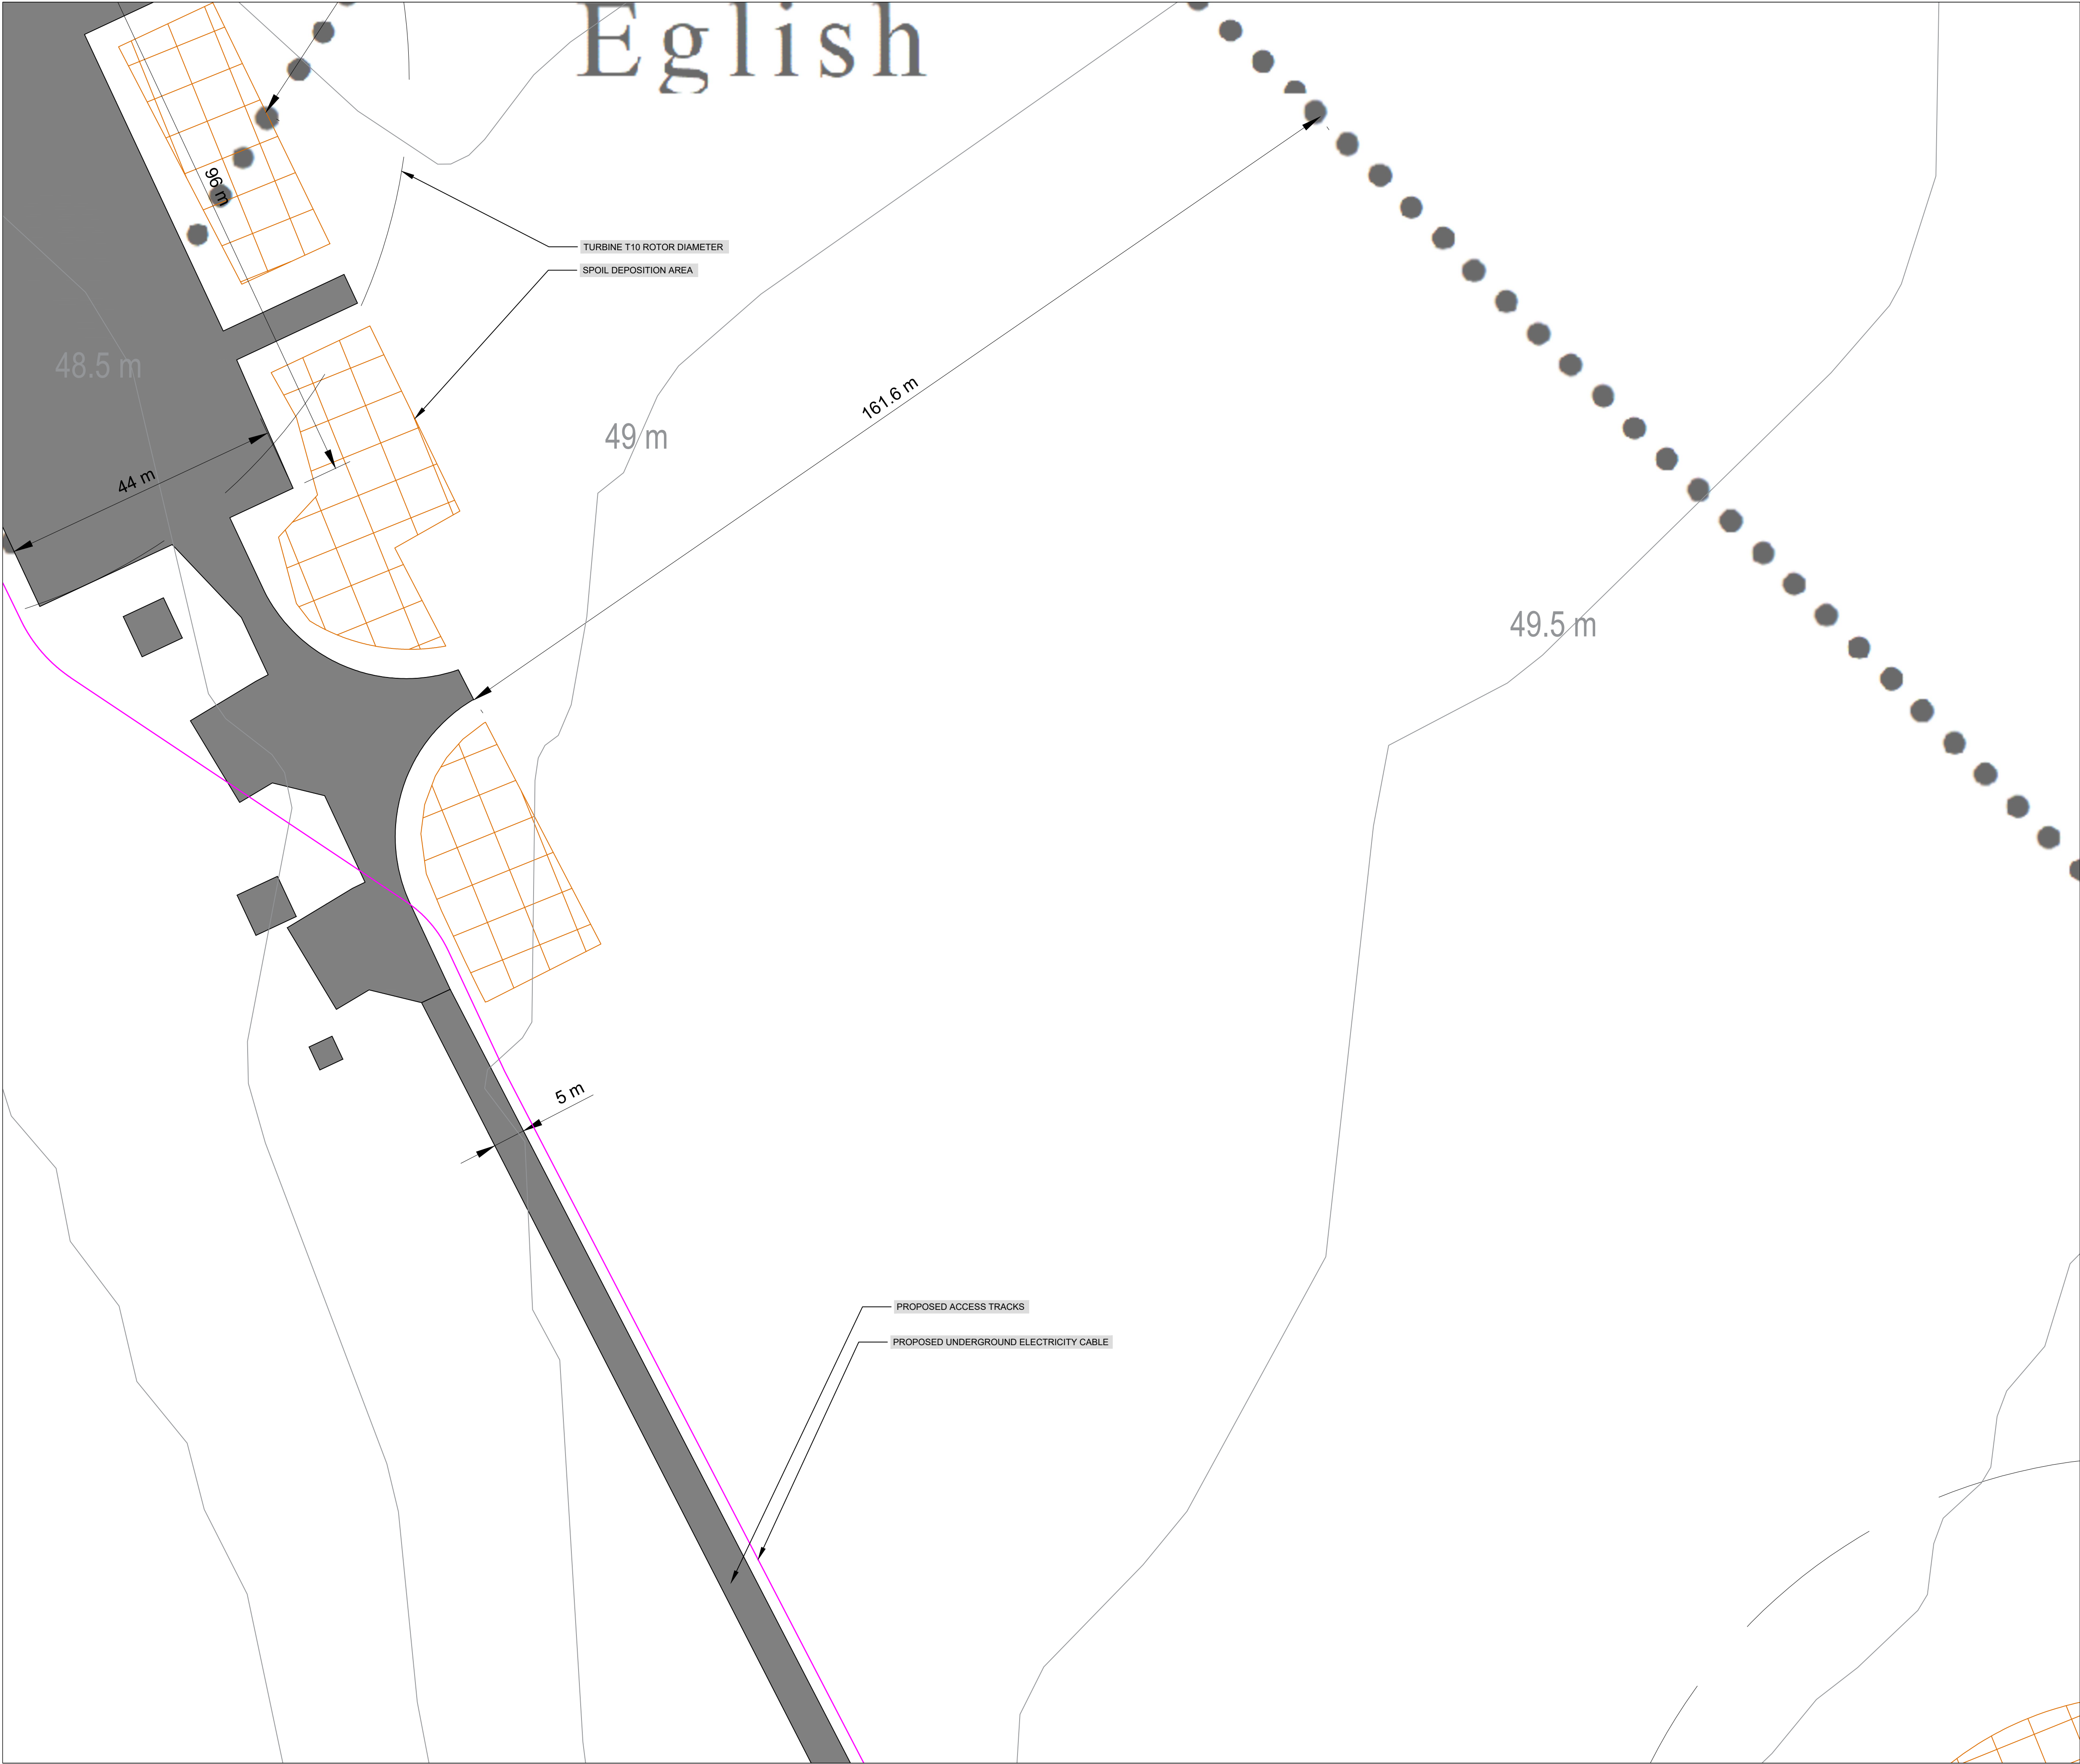


- Legend:**
- Permitted Cush Windfarm Phase I
 - Landownership Boundary
 - Application Boundary
 - Internal Underground Electrical and Communications Cabling
 - Access Track & Hardstanding
 - Spoil Deposition Areas
 - Rotor Swept Area

- Notes:**
- All dimensions in meters unless otherwise stated
 - Turbines may be micro-sited by up to a maximum of 20 meters
 - Micro-siting of ancillary infrastructure to be permitted within the planning application boundary
 - Rotor Swept Area shows the maximum 175m diameter. Design flexibility is sought for rotor diameters of 158–175m. Refer to Figures 6.0–6.1

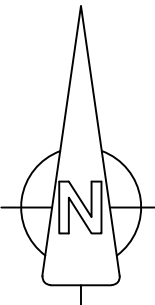


OSI © Licence: CYAL50510175, OS Map Ref. No. 3643,3644, 3701, 3702. Prepared Using Irish Transverse Mercator (ITM).			
Date:	Rev:	Description:	Drawn By:
Prepared By:			
<div><div>Galetech Energy Services Clondargan, Stradone Co. Cavan, H12 NV06 info@galetechenergyservices.com www.galetechenergyservices.com</div></div>			
Client: CUSH WIND LIMITED			
Job Title: CUSH WIND FARM PHASE II			
Drawing Title: FIGURE 4.6: SITE LAYOUT PLAN 6 OF 18 (1:500)			
Drawing No.: CUSH001_PAS_4.6		Stage: PLANNING APPLICATION	
Scale: (A1) 1:500	Date: 23/10/2026	Revision No.: REV 04	
Drawn By: EF	Checked By: DO	Confirmed By: DO	

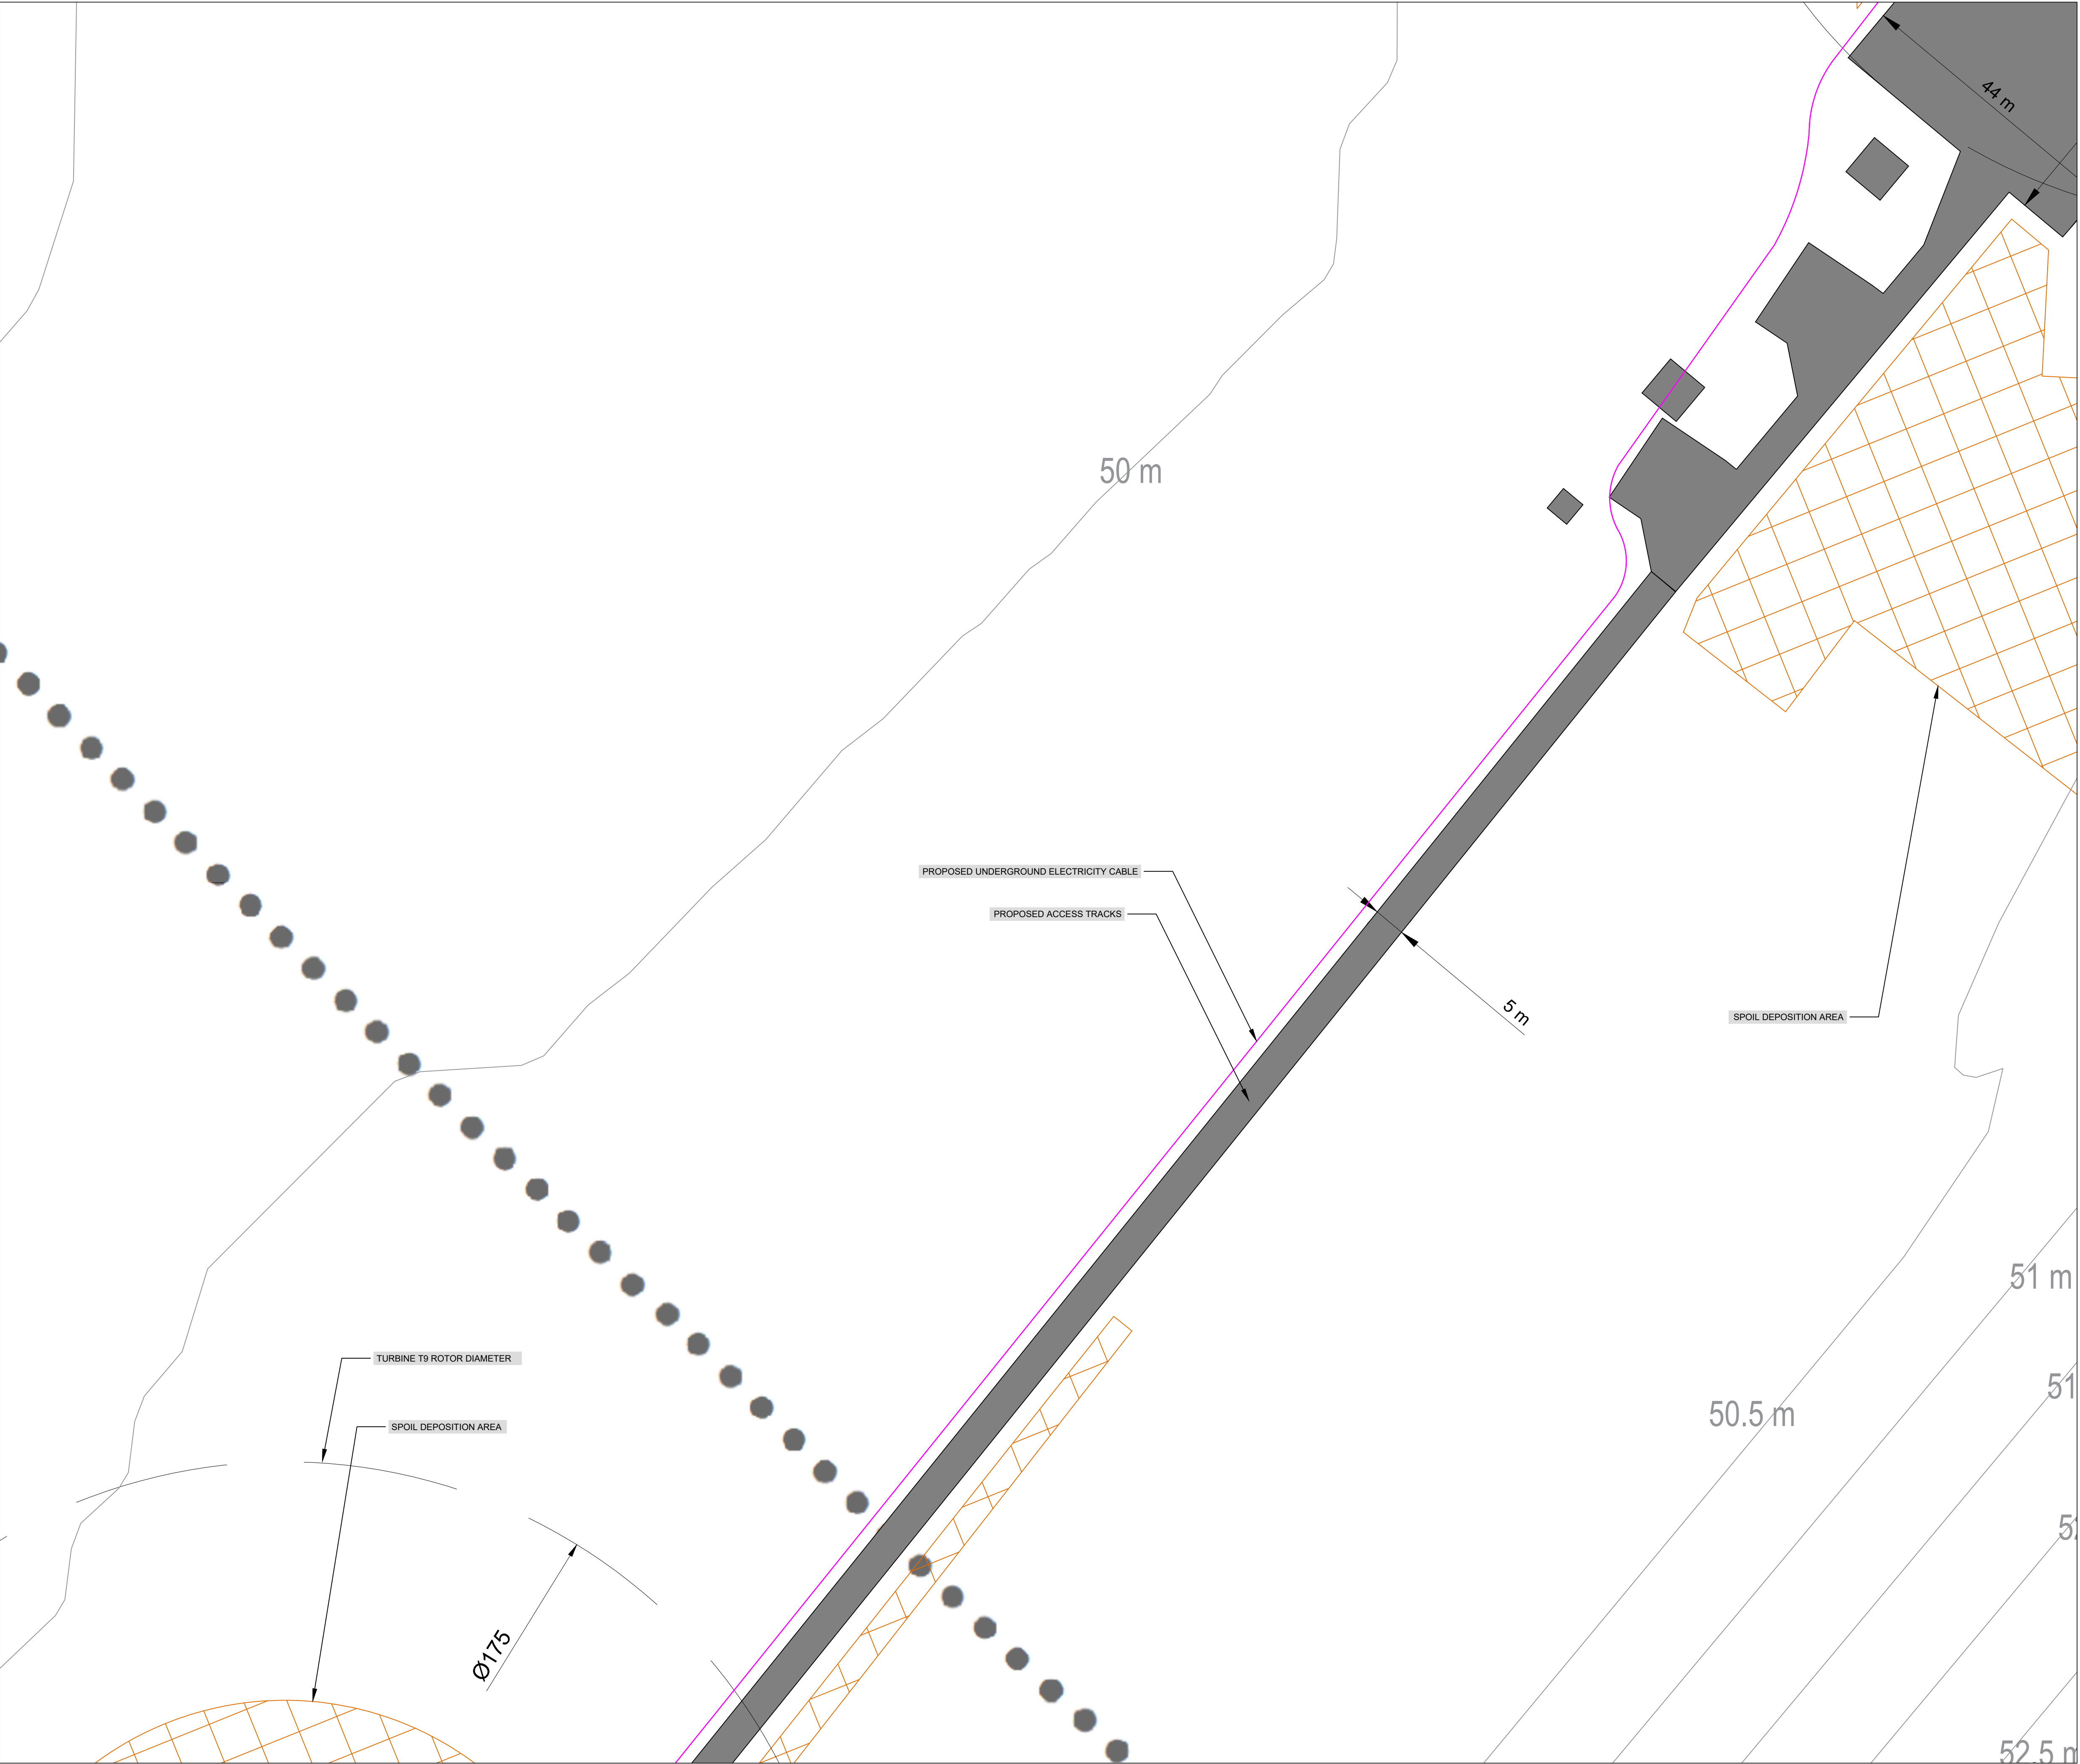


- Legend:**
- Permitted Cush Windfarm Phase I
 - Landownership Boundary
 - Application Boundary
 - Internal Underground Electrical and Communications Cabling
 - Access Track & Hardstanding
 - Spoil Deposition Areas
 - Rotor Swept Area

- Notes:**
- All dimensions in meters unless otherwise stated
 - Turbines may be micro-sited by up to a maximum of 20 meters
 - Micro-siting of ancillary infrastructure to be permitted within the planning application boundary
 - Rotor Swept Area shows the maximum 175m diameter. Design flexibility is sought for rotor diameters of 158–175m. Refer to Figures 6.0–6.1

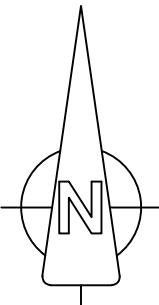


OSI © Licence: CYAL50510175, OS Map Ref. No. 3643,3644, 3701, 3702. Prepared Using Irish Transverse Mercator (ITM).			
Date:	Rev:	Description:	Drawn By:
Prepared By:			
<div><div>Galetech Energy Services Clondorgan, Stradone Co. Cavan, H12 NV06 info@galetechenergyservices.com www.galetechenergyservices.com</div></div>			
Client: CUSH WIND LIMITED			
Job Title: CUSH WIND FARM PHASE II			
Drawing Title: FIGURE 4.7: SITE LAYOUT PLAN 7 OF 18 (1:500)			
Drawing No.: CUSH001_PAS_4.7		Stage: PLANNING APPLICATION	
Scale: (A1) 1:500	Date: 23/10/2026	Revision No.: REV 04	
Drawn By: EF	Checked By: DO	Confirmed By: DO	

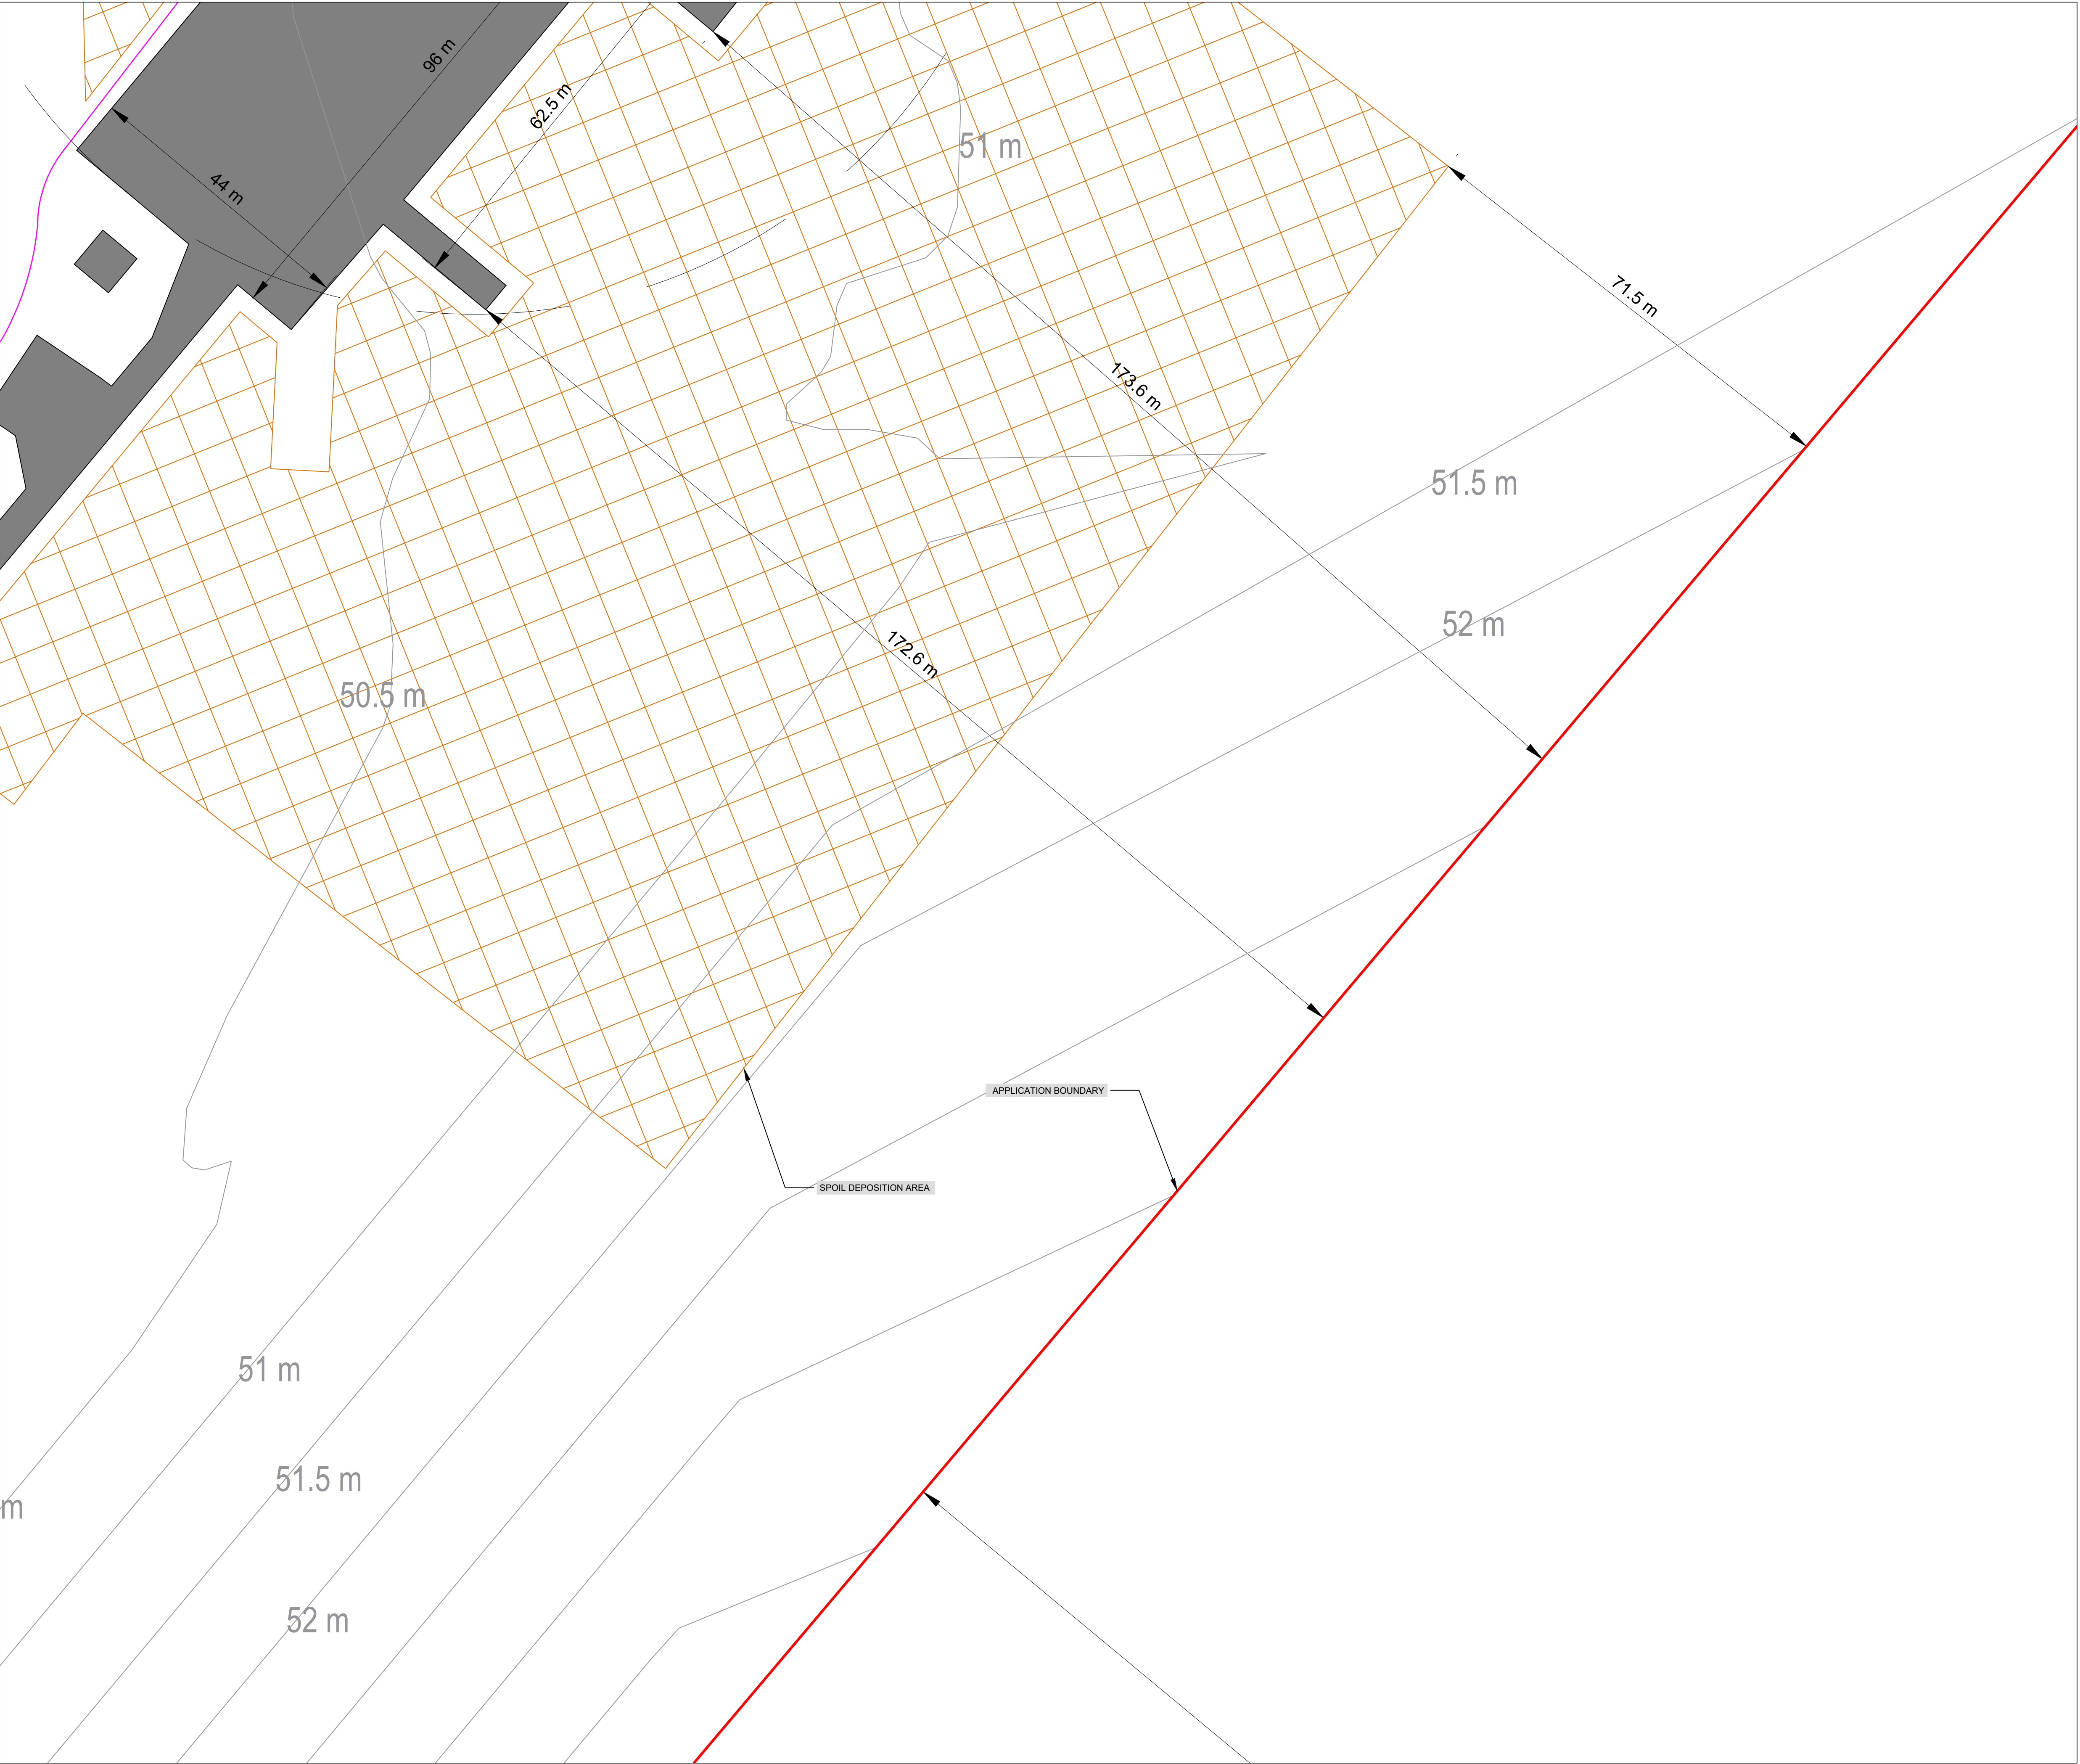

- Legend:**
- Permitted Cush Windfarm Phase I
 - Landownership Boundary
 - Application Boundary
 - Internal Underground Electrical and Communications Cabling
 - Access Track & Harstanding
 - Spoil Deposition Areas
 - Rotor Swept Area

- Notes:**
- All dimensions in meters unless otherwise stated
 - Turbines may be micro-sited by up to a maximum of 20 meters
 - Micro-siting of ancillary infrastructure to be permitted within the planning application boundary
 - Rotor Swept Area shows the maximum 175m diameter. Design flexibility is sought for rotor diameters of 158–175m. Refer to Figures 6.0–6.1

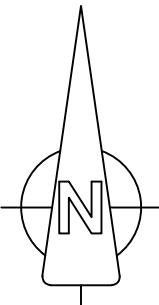

OSI © Licence: CYAL50510175, OS Map Ref. No. 3643,3644, 3701, 3702.
Prepared Using Irish Transverse Mercator (ITM).

Date:	Rev:	Description:	Drawn By:

Prepared By:



Galetech Energy Services

Clondargan, Stradone

Co. Cavan, H12 NV06

info@galetechenergyservices.com

www.galetechenergyservices.com

Client:

CUSH WIND LIMITED


Job Title:

CUSH WIND FARM PHASE II

Drawing Title:


FIGURE 4.8: SITE LAYOUT PLAN 8 OF 18
(1:500)

Drawing No.: CUSH001_PAS_4.8		Stage: PLANNING APPLICATION
Scale: (A1) 1:500	Date: 23/10/2026	Revision No.: REV 04
Drawn By: EF	Checked By: DO	Confirmed By: DO

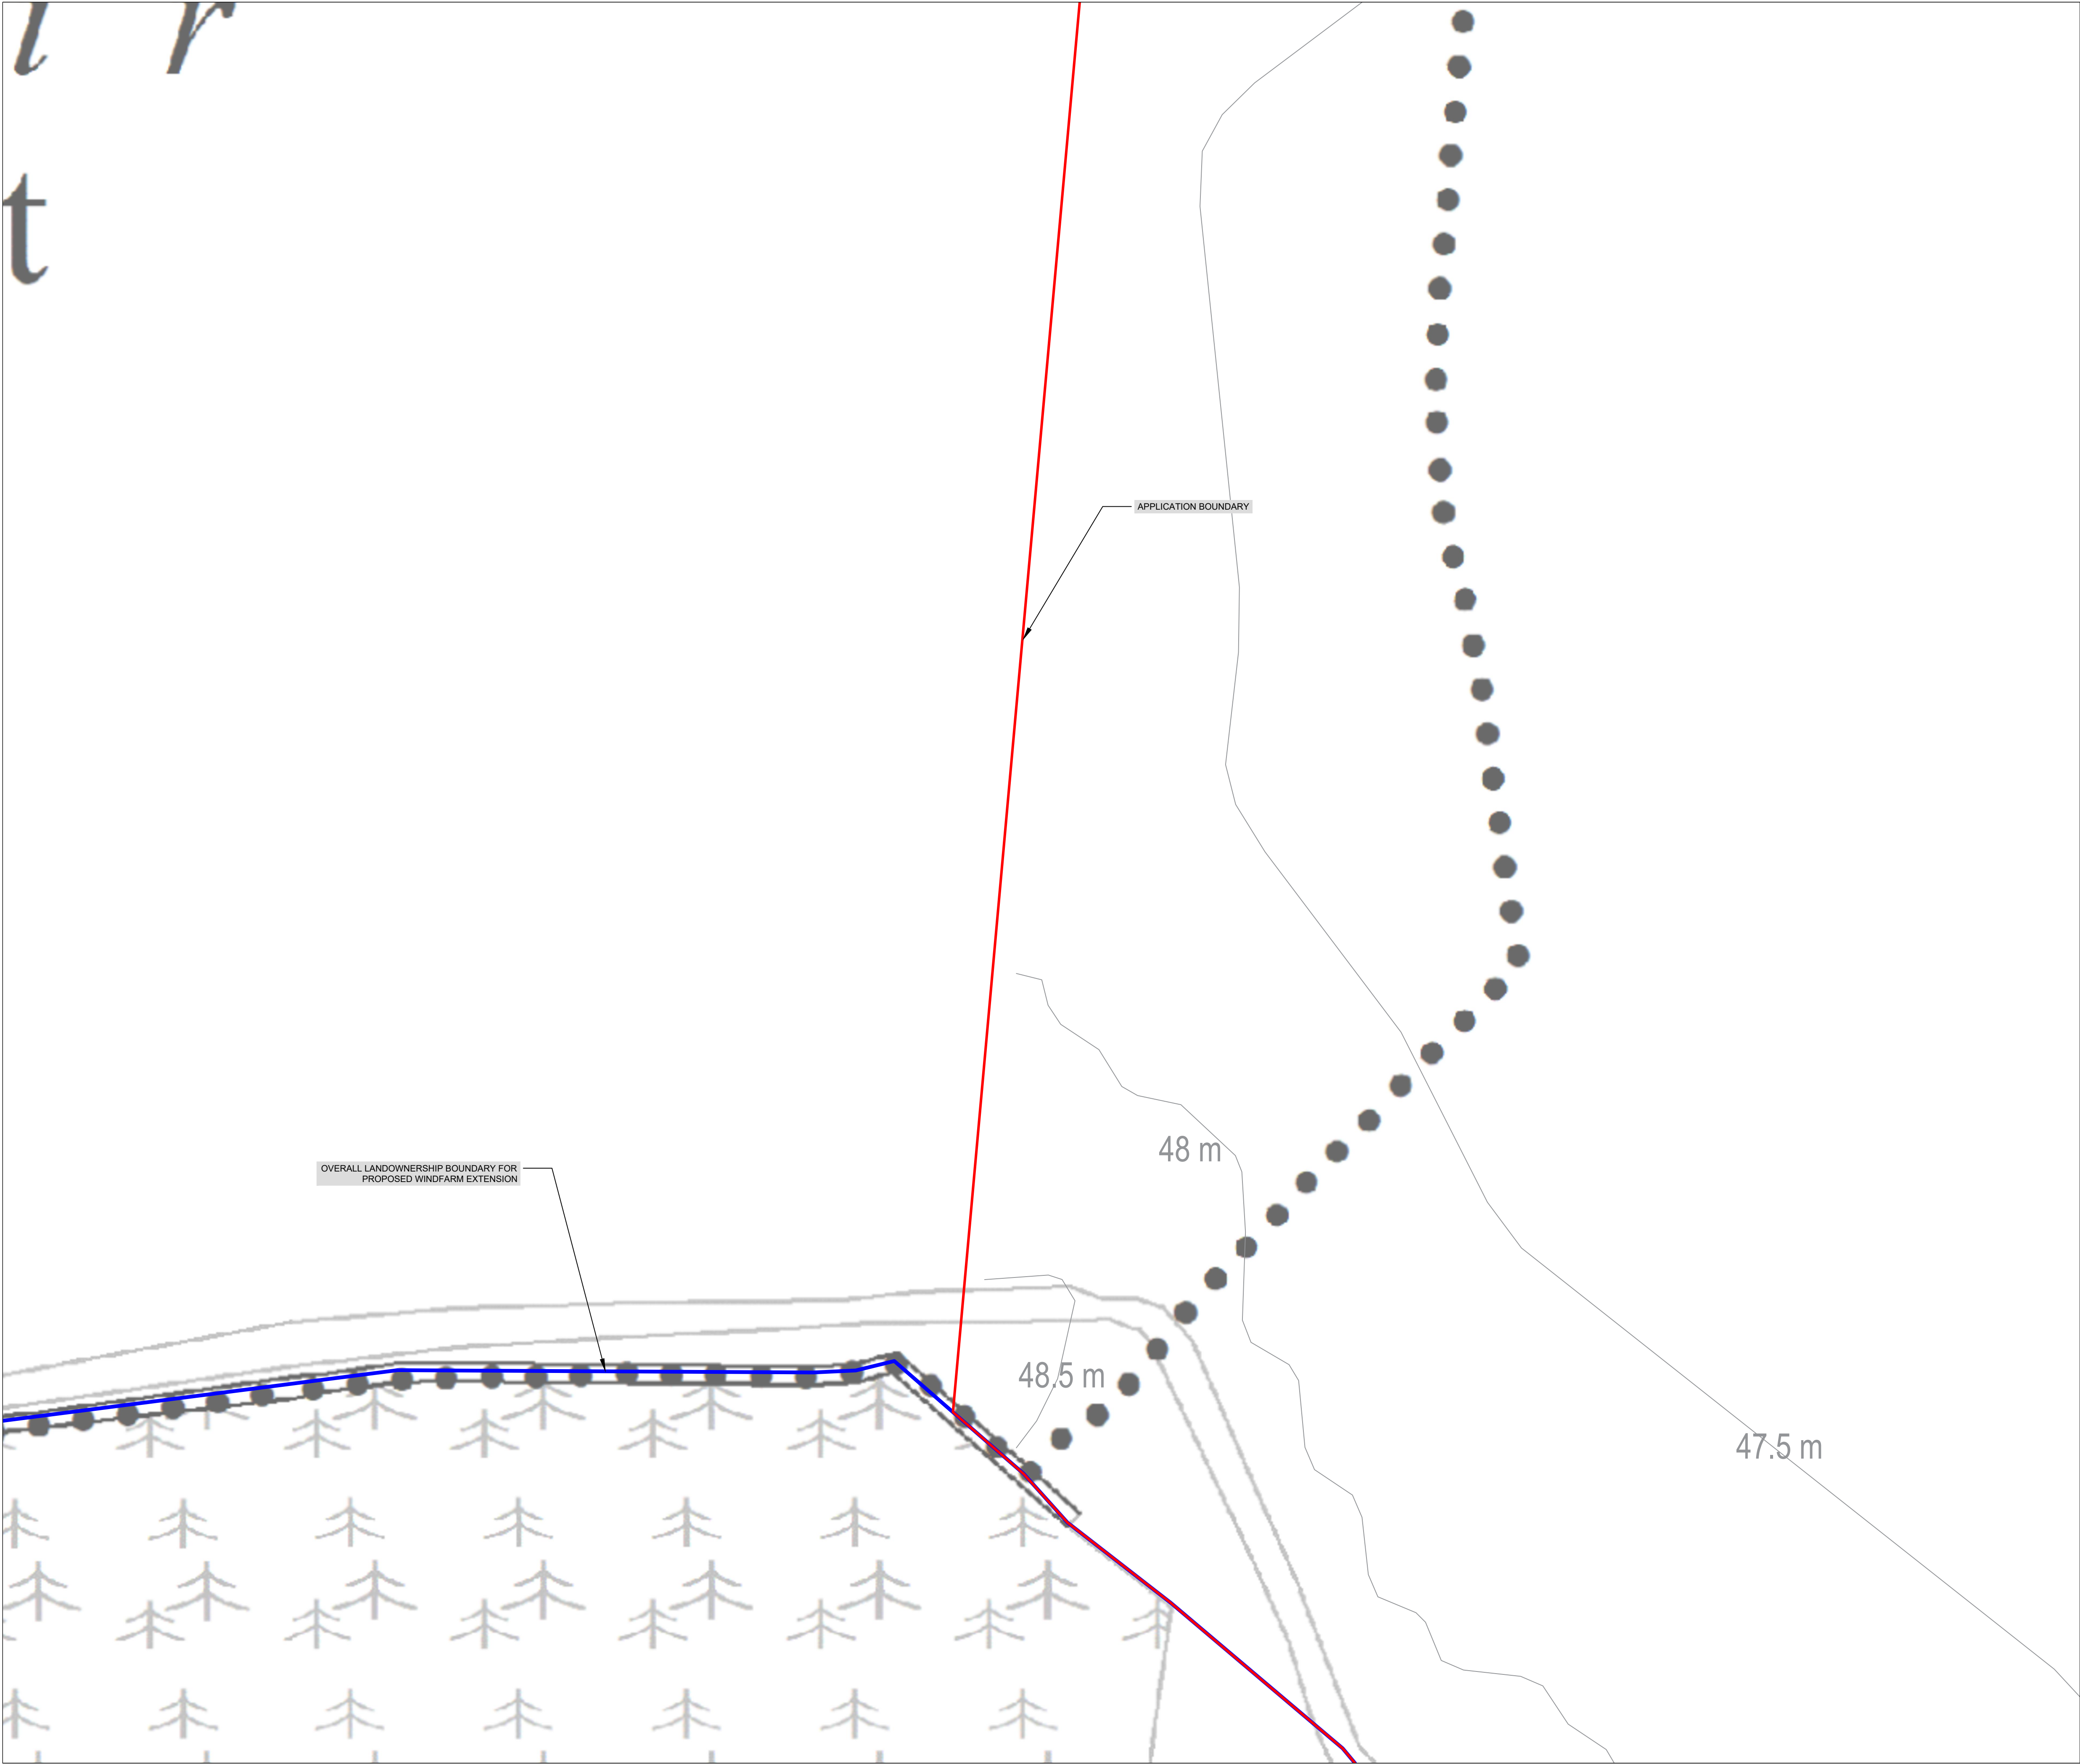

- Legend:**
- Permitted Cush Windfarm Phase I
 - Landownership Boundary
 - Application Boundary
 - Internal Underground Electrical and Communications Cabling
 - Access Track & Hardstanding
 - Spoil Deposition Areas
 - Rotor Swept Area

- Notes:**
- All dimensions in meters unless otherwise stated
 - Turbines may be micro-sited by up to a maximum of 20 meters
 - Micro-siting of ancillary infrastructure to be permitted within the planning application boundary
 - Rotor Swept Area shows the maximum 175m diameter. Design flexibility is sought for rotor diameters of 158–175m. Refer to Figures 6.0–6.1

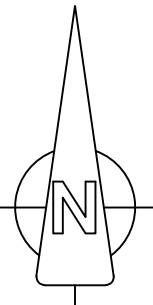

OSI © Licence: CYAL50510175, OS Map Ref. No. 3643,3644, 3701, 3702.
Prepared Using Irish Transverse Mercator (ITM).

Date:	Rev:	Description:	Drawn By:

Prepared By:




Galetech Energy Services
Clondargan, Stradone
Co. Cavan, H12 NV06
info@galetechenergyservices.com
www.galetechenergyservices.com

Client: CUSH WIND LIMITED

Job Title: CUSH WIND FARM PHASE II


Drawing Title: FIGURE 4.9: SITE LAYOUT PLAN 9 OF 18
(1:500)

Drawing No.: CUSH001_PAS_4.9		Stage: PLANNING APPLICATION	
Scale: (A1) 1:500	Date: 23/10/2026	Revision No.: REV 04	
Drawn By: EF	Checked By: DO	Confirmed By: DO	

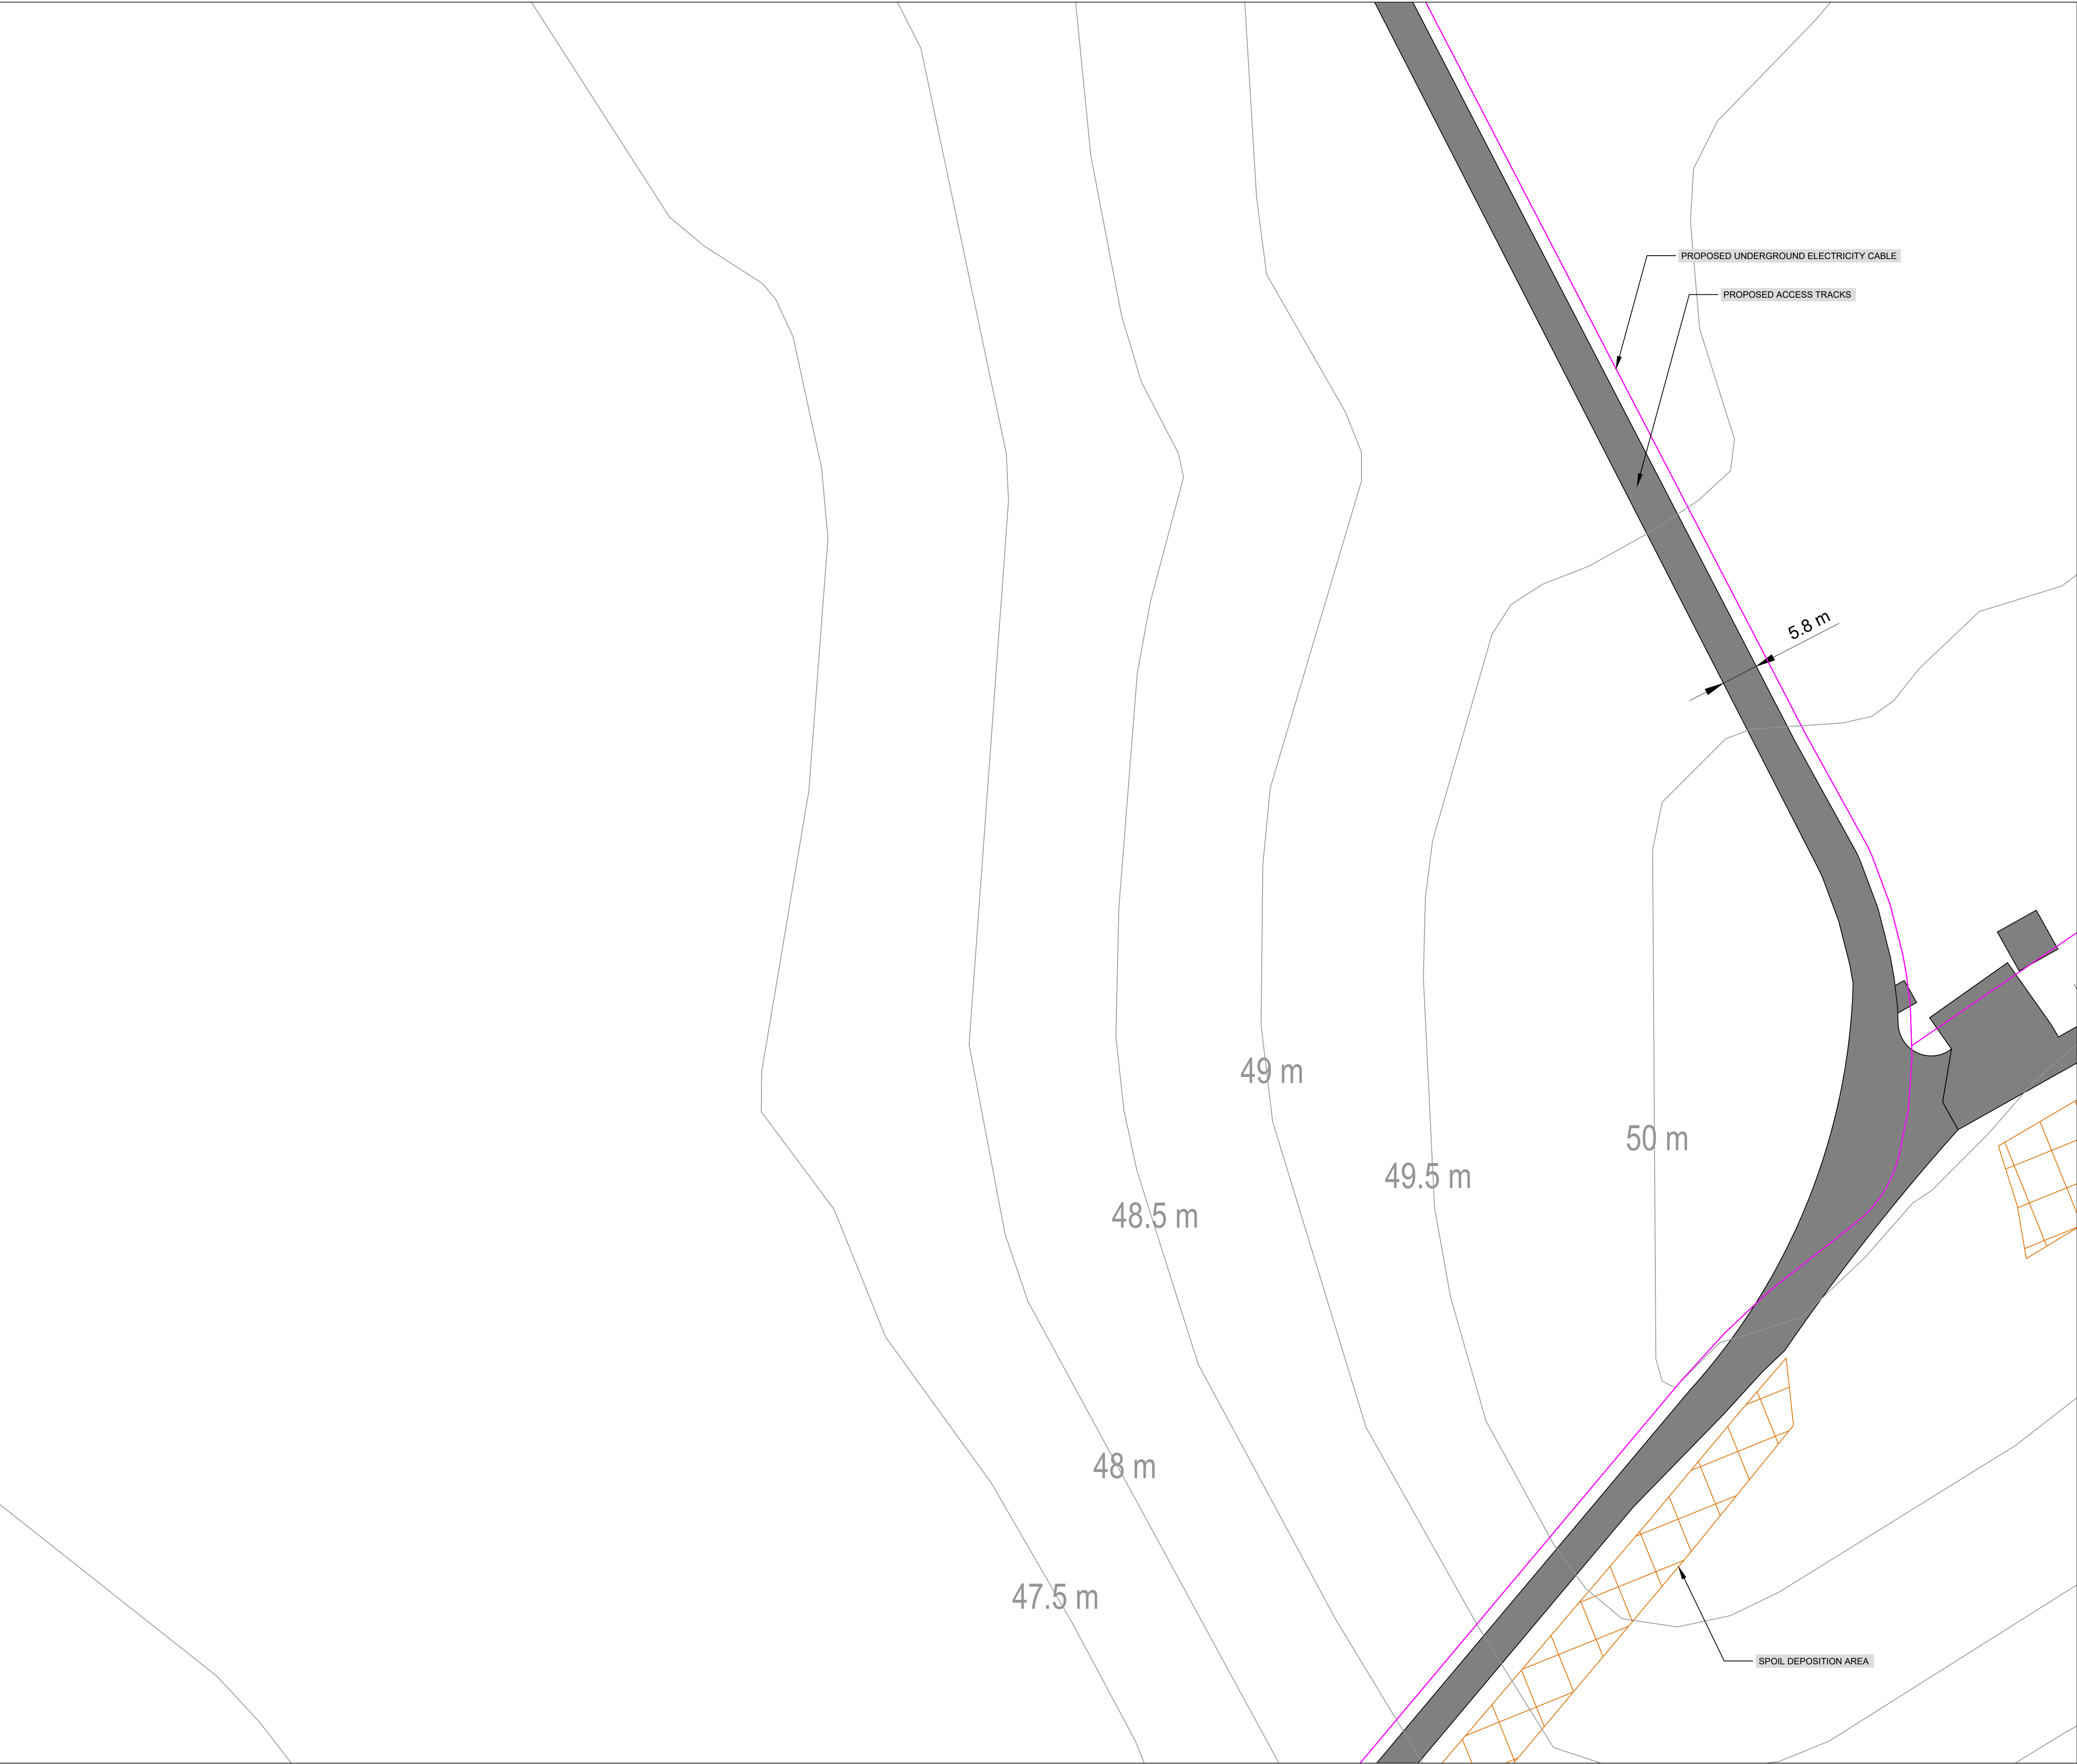


- Legend:**
- Permitted Cush Windfarm Phase I
 - Landownership Boundary
 - Application Boundary
 - Internal Underground Electrical and Communications Cabling
 - Access Track & Hardstanding
 - Spoil Deposition Areas
 - Rotor Swept Area

- Notes:**
- All dimensions in meters unless otherwise stated
 - Turbines may be micro-sited by up to a maximum of 20 meters
 - Micro-siting of ancillary infrastructure to be permitted within the planning application boundary
 - Rotor Swept Area shows the maximum 175m diameter. Design flexibility is sought for rotor diameters of 158–175m. Refer to Figures 6.0–6.1

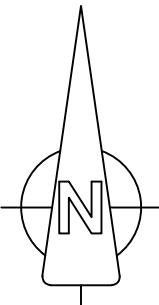


OSI © Licence: CYAL50510175, OS Map Ref. No. 3643,3644, 3701, 3702. Prepared Using Irish Transverse Mercator (ITM).			
Date:	Rev:	Description:	Drawn By:
Prepared By:			
<div><div>Galetech Energy Services Clondargan, Stradone Co. Cavan, H12 NV06 info@galetechenergyservices.com www.galetechenergyservices.com</div></div>			
Client: CUSH WIND LIMITED			
Job Title: CUSH WIND FARM PHASE II			
Drawing Title: FIGURE 4.10: SITE LAYOUT PLAN 10 OF 18 (1:500)			
Drawing No.: CUSH001_PAS_4.10		Stage: PLANNING APPLICATION	
Scale: (A1) 1:500	Date: 23/10/2026	Revision No.: REV 04	
Drawn By: EF	Checked By: DO	Confirmed By: DO	

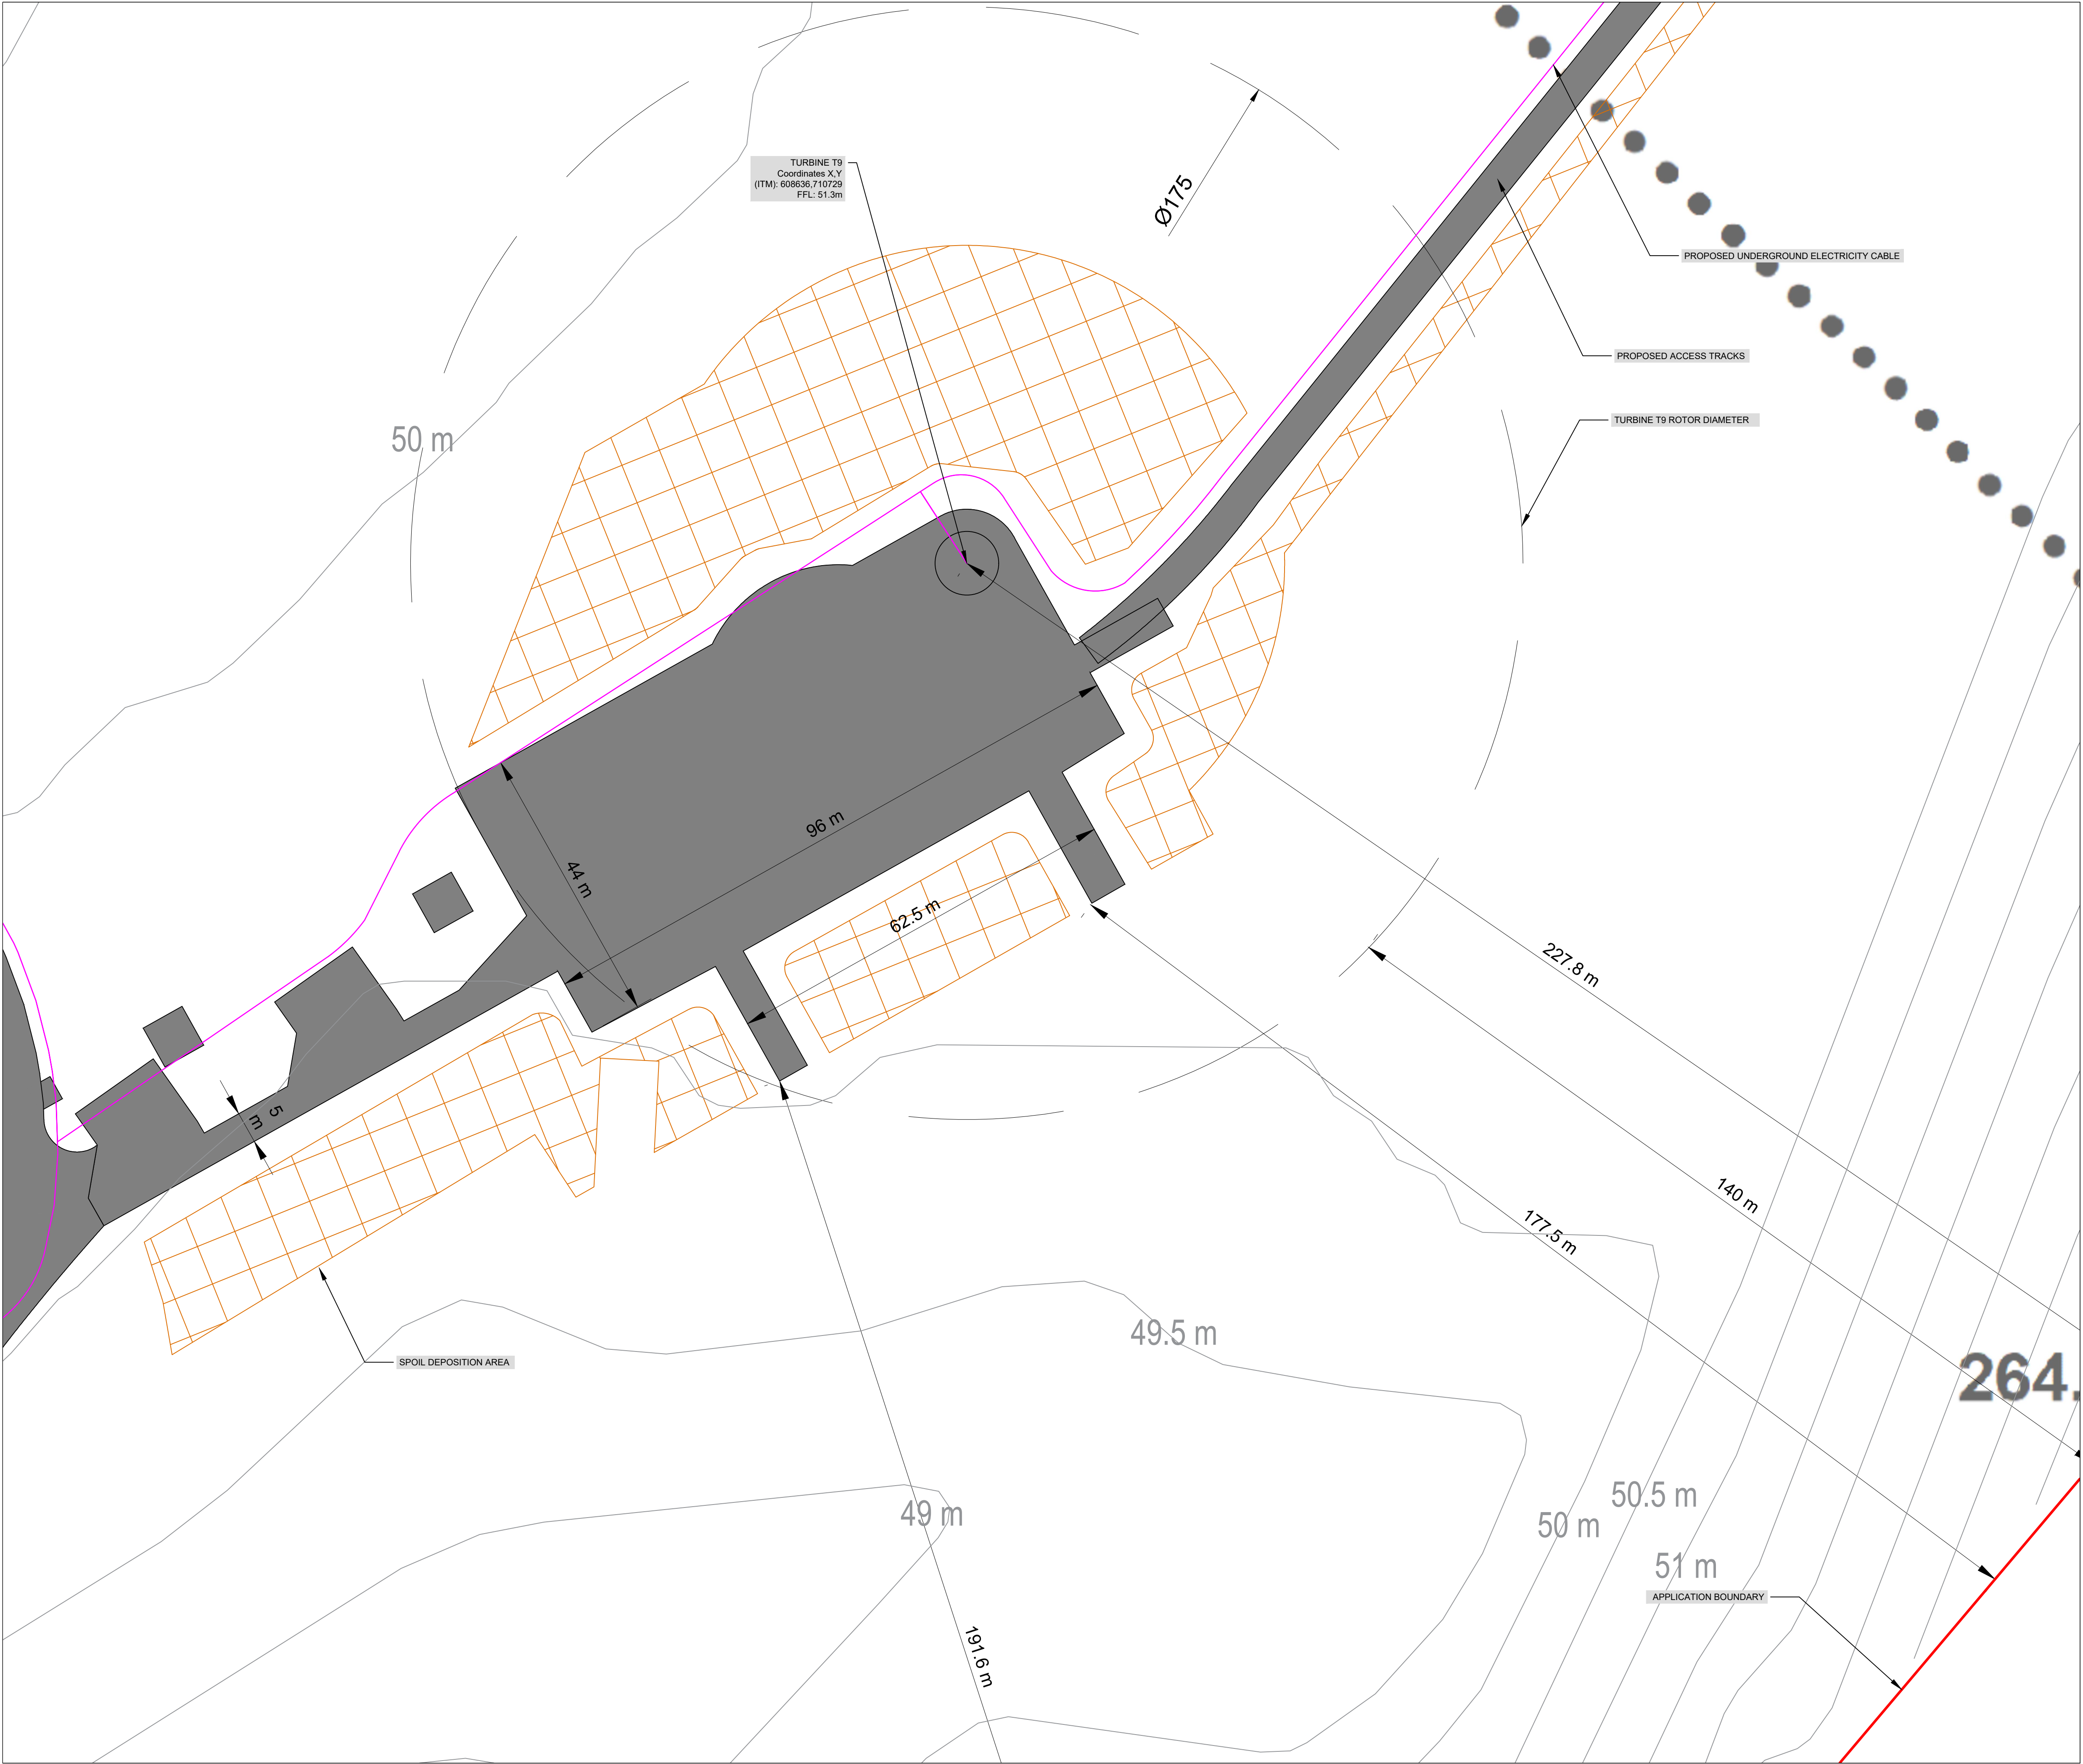


- Legend:**
- Permitted Cush Windfarm Phase I
 - Landownership Boundary
 - Application Boundary
 - Internal Underground Electrical and Communications Cabling
 - Access Track & Hardstanding
 - Spoil Deposition Areas
 - Rotor Swept Area

- Notes:**
- All dimensions in meters unless otherwise stated
 - Turbines may be micro-sited by up to a maximum of 20 meters
 - Micro-siting of ancillary infrastructure to be permitted within the planning application boundary
 - Rotor Swept Area shows the maximum 175m diameter. Design flexibility is sought for rotor diameters of 158–175m. Refer to Figures 6.0–6.1

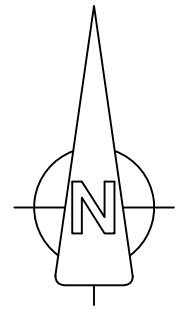


OSI © Licence: CYAL50510175, OS Map Ref. No. 3643,3644, 3701, 3702. Prepared Using Irish Transverse Mercator (ITM).			
Date:	Rev:	Description:	Drawn By:
Prepared By:			
 <div>Galetech Energy Services Clondargan, Stradone Co. Cavan, H12 NV06 info@galetechenergyservices.com www.galetechenergyservices.com</div>			
Client: CUSH WIND LIMITED			
Job Title: CUSH WIND FARM PHASE II			
Drawing Title: FIGURE 4.11: SITE LAYOUT PLAN 11 OF 18 (1:500)			
Drawing No.: CUSH001_PAS_4.11		Stage: PLANNING APPLICATION	
Scale: (A1) 1:500	Date: 23/10/2026	Revision No.: REV 04	
Drawn By: EF	Checked By: DO	Confirmed By: DO	

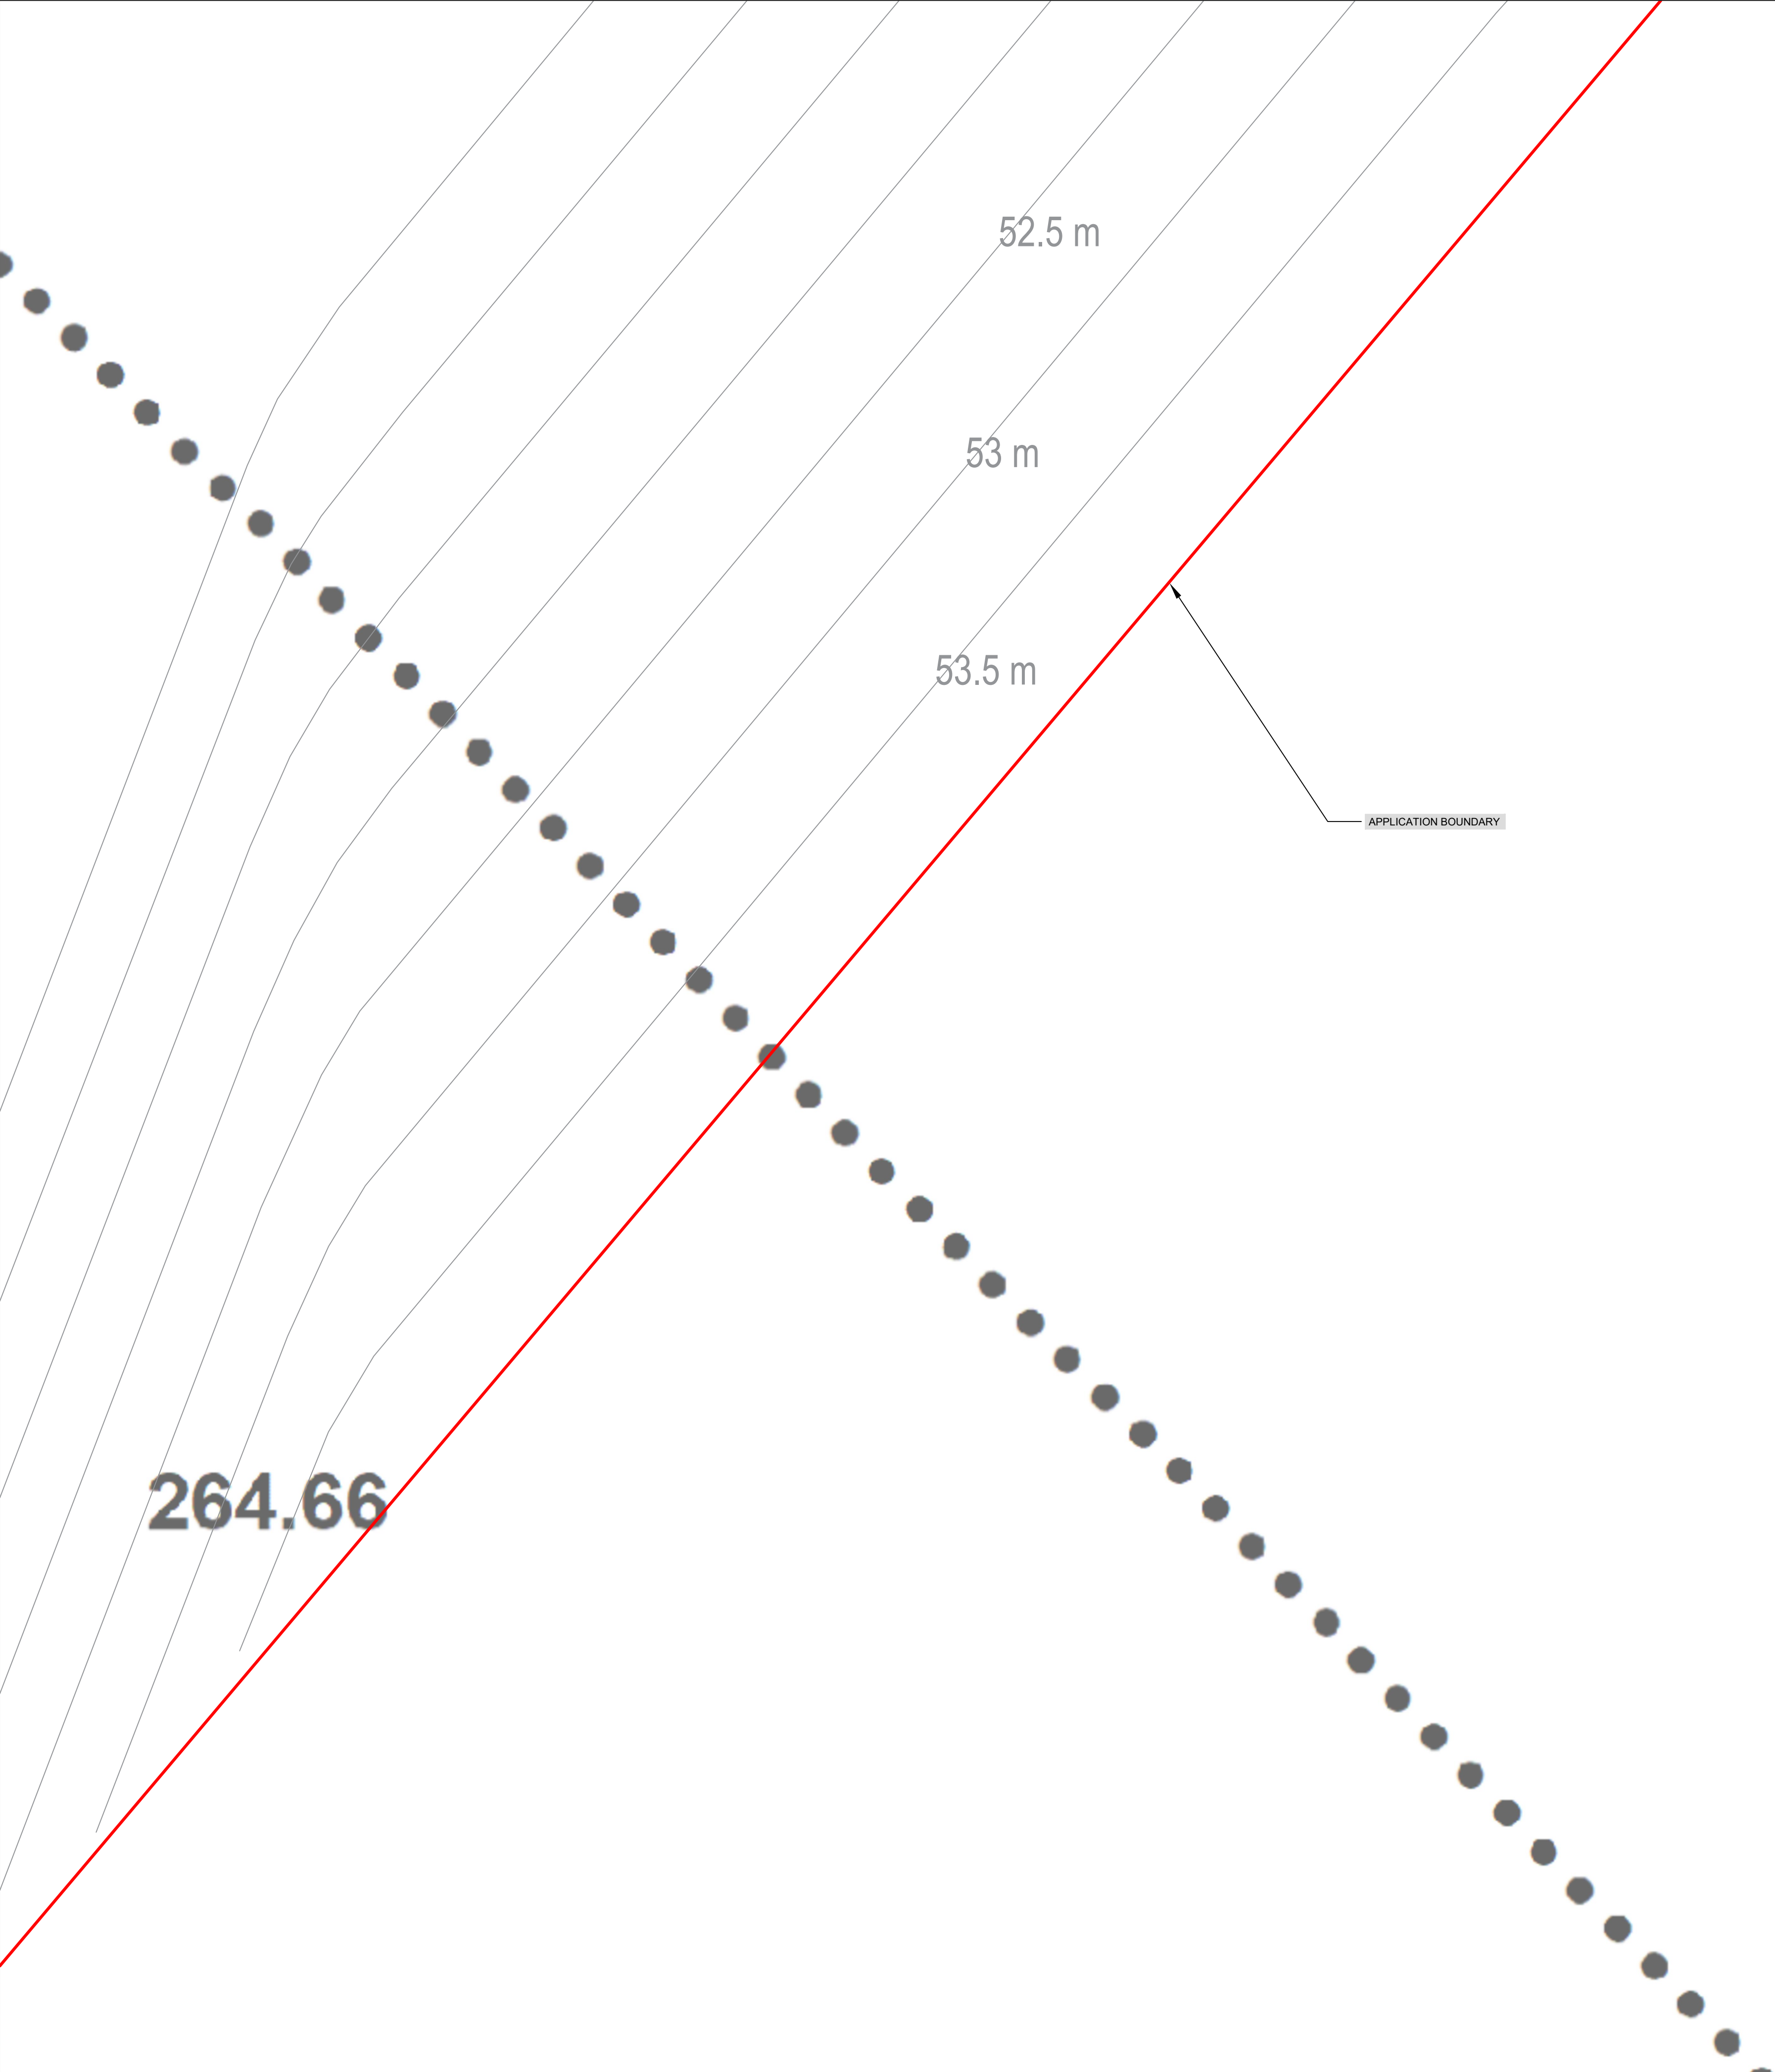


- Legend:**
- Permitted Cush Windfarm Phase I
 - Landownership Boundary
 - Application Boundary
 - Internal Underground Electrical and Communications Cabling
 - Access Track & Hardstanding
 - Spoil Deposition Areas
 - Rotor Swept Area

- Notes:**
- All dimensions in meters unless otherwise stated
 - Turbines may be micro-sited by up to a maximum of 20 meters
 - Micro-siting of ancillary infrastructure to be permitted within the planning application boundary
 - Rotor Swept Area shows the maximum 175m diameter. Design flexibility is sought for rotor diameters of 158–175m. Refer to Figures 6.0–6.1

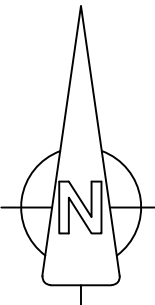


OSI © Licence: CYAL50510175, OS Map Ref. No. 3643,3644, 3701, 3702. Prepared Using Irish Transverse Mercator (ITM).			
Date:	Rev:	Description:	Drawn By:
Prepared By:			
<div><div>Galetech Energy Services Clondargan, Stradone Co. Cavan, H12 NV06 info@galetechenergyservices.com www.galetechenergyservices.com</div></div>			
Client: CUSH WIND LIMITED			
Job Title: CUSH WIND FARM PHASE II			
Drawing Title: FIGURE 4.12: SITE LAYOUT PLAN 12 OF 18 (1:500)			
Drawing No.: CUSH001_PAS_4.12		Stage: PLANNING APPLICATION	
Scale: (A1) 1:500	Date: 23/10/2026	Revision No.: REV 04	
Drawn By: EF	Checked By: DO	Confirmed By: DO	

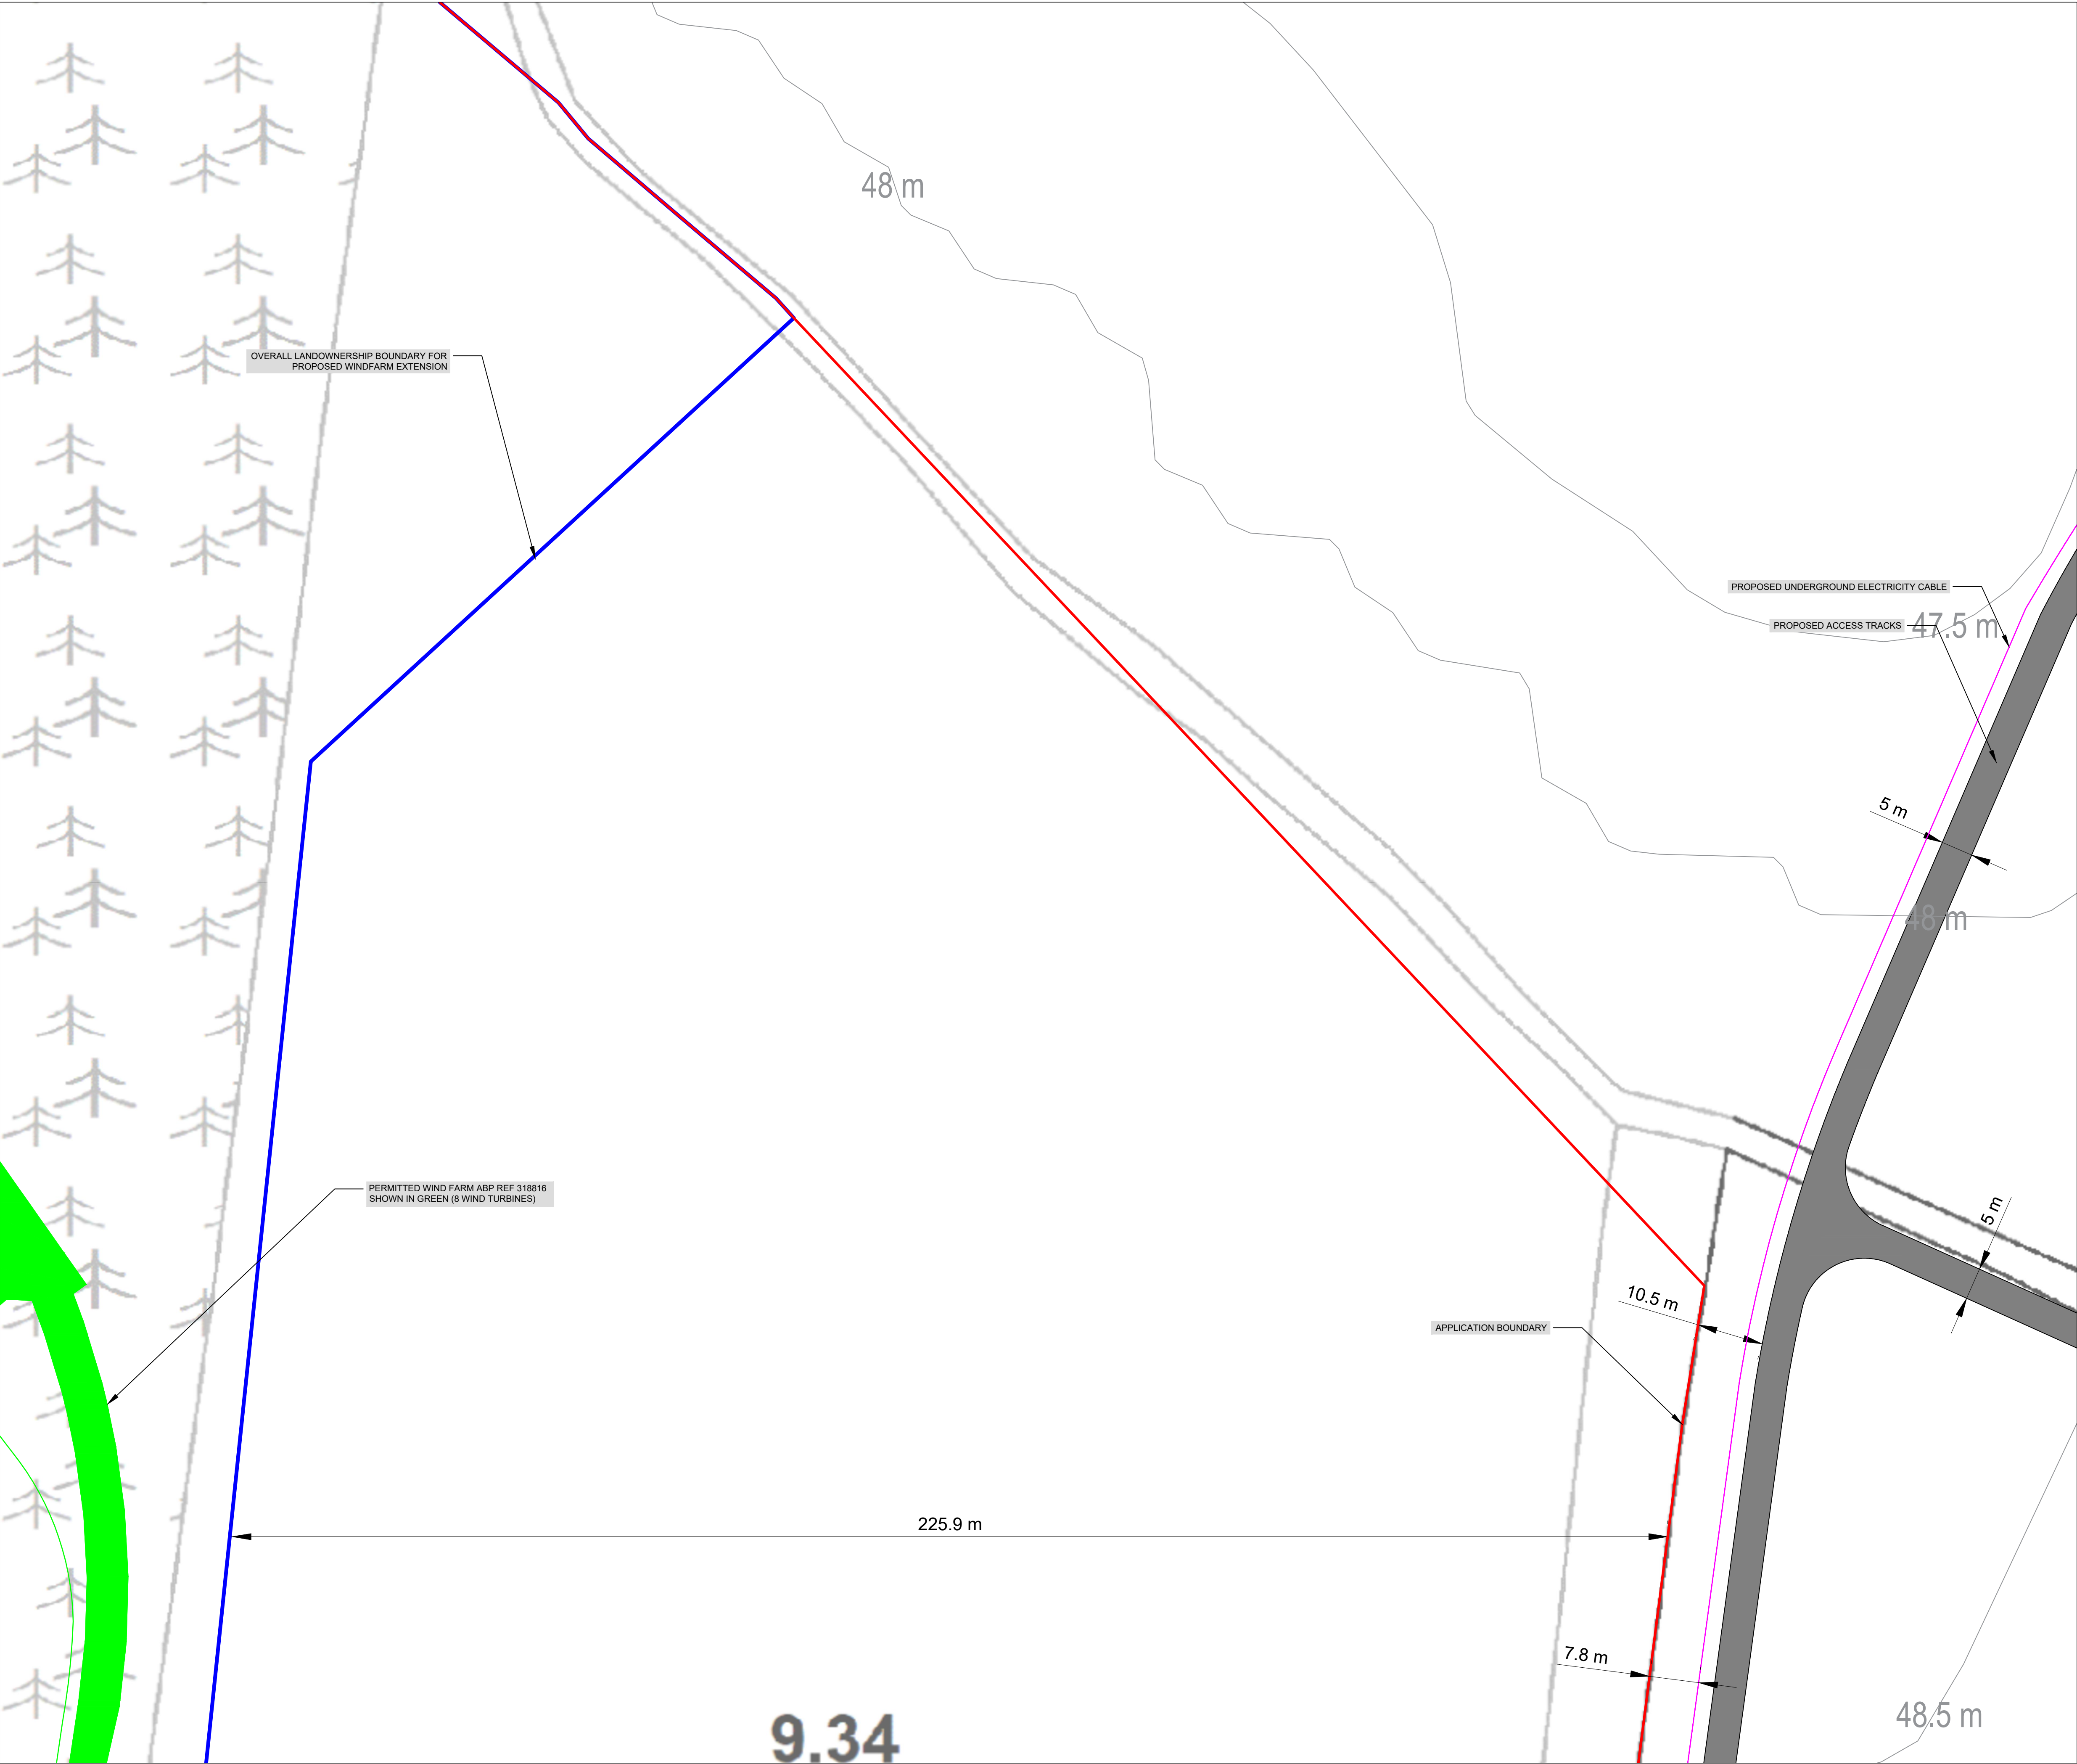


- Legend:**
- Permitted Cush Windfarm Phase I
 - Landownership Boundary
 - Application Boundary
 - Internal Underground Electrical and Communications Cabling
 - Access Track & Hardstanding
 - Spoil Deposition Areas
 - Rotor Swept Area

- Notes:**
- All dimensions in meters unless otherwise stated
 - Turbines may be micro-sited by up to a maximum of 20 meters
 - Micro-siting of ancillary infrastructure to be permitted within the planning application boundary
 - Rotor Swept Area shows the maximum 175m diameter. Design flexibility is sought for rotor diameters of 158–175m. Refer to Figures 6.0–6.1

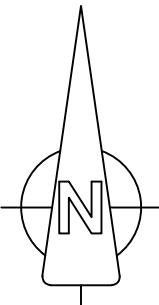


OSI © Licence: CYAL50510175, OS Map Ref. No. 3643,3644, 3701, 3702. Prepared Using Irish Transverse Mercator (ITM).			
Date:	Rev:	Description:	Drawn By:
Prepared By:			
 <div>Galetech Energy Services Clondargan, Stradone Co. Cavan, H12 NV06 info@galetechenergyservices.com www.galetechenergyservices.com</div>			
Client: CUSH WIND LIMITED			
Job Title: CUSH WIND FARM PHASE II			
Drawing Title: FIGURE 4.13: SITE LAYOUT PLAN 13 OF 18 (1:500)			
Drawing No.: CUSH001_PAS_4.13		Stage: PLANNING APPLICATION	
Scale: (A1) 1:500	Date: 23/10/2026	Revision No.: REV 04	
Drawn By: EF	Checked By: DO	Confirmed By: DO	

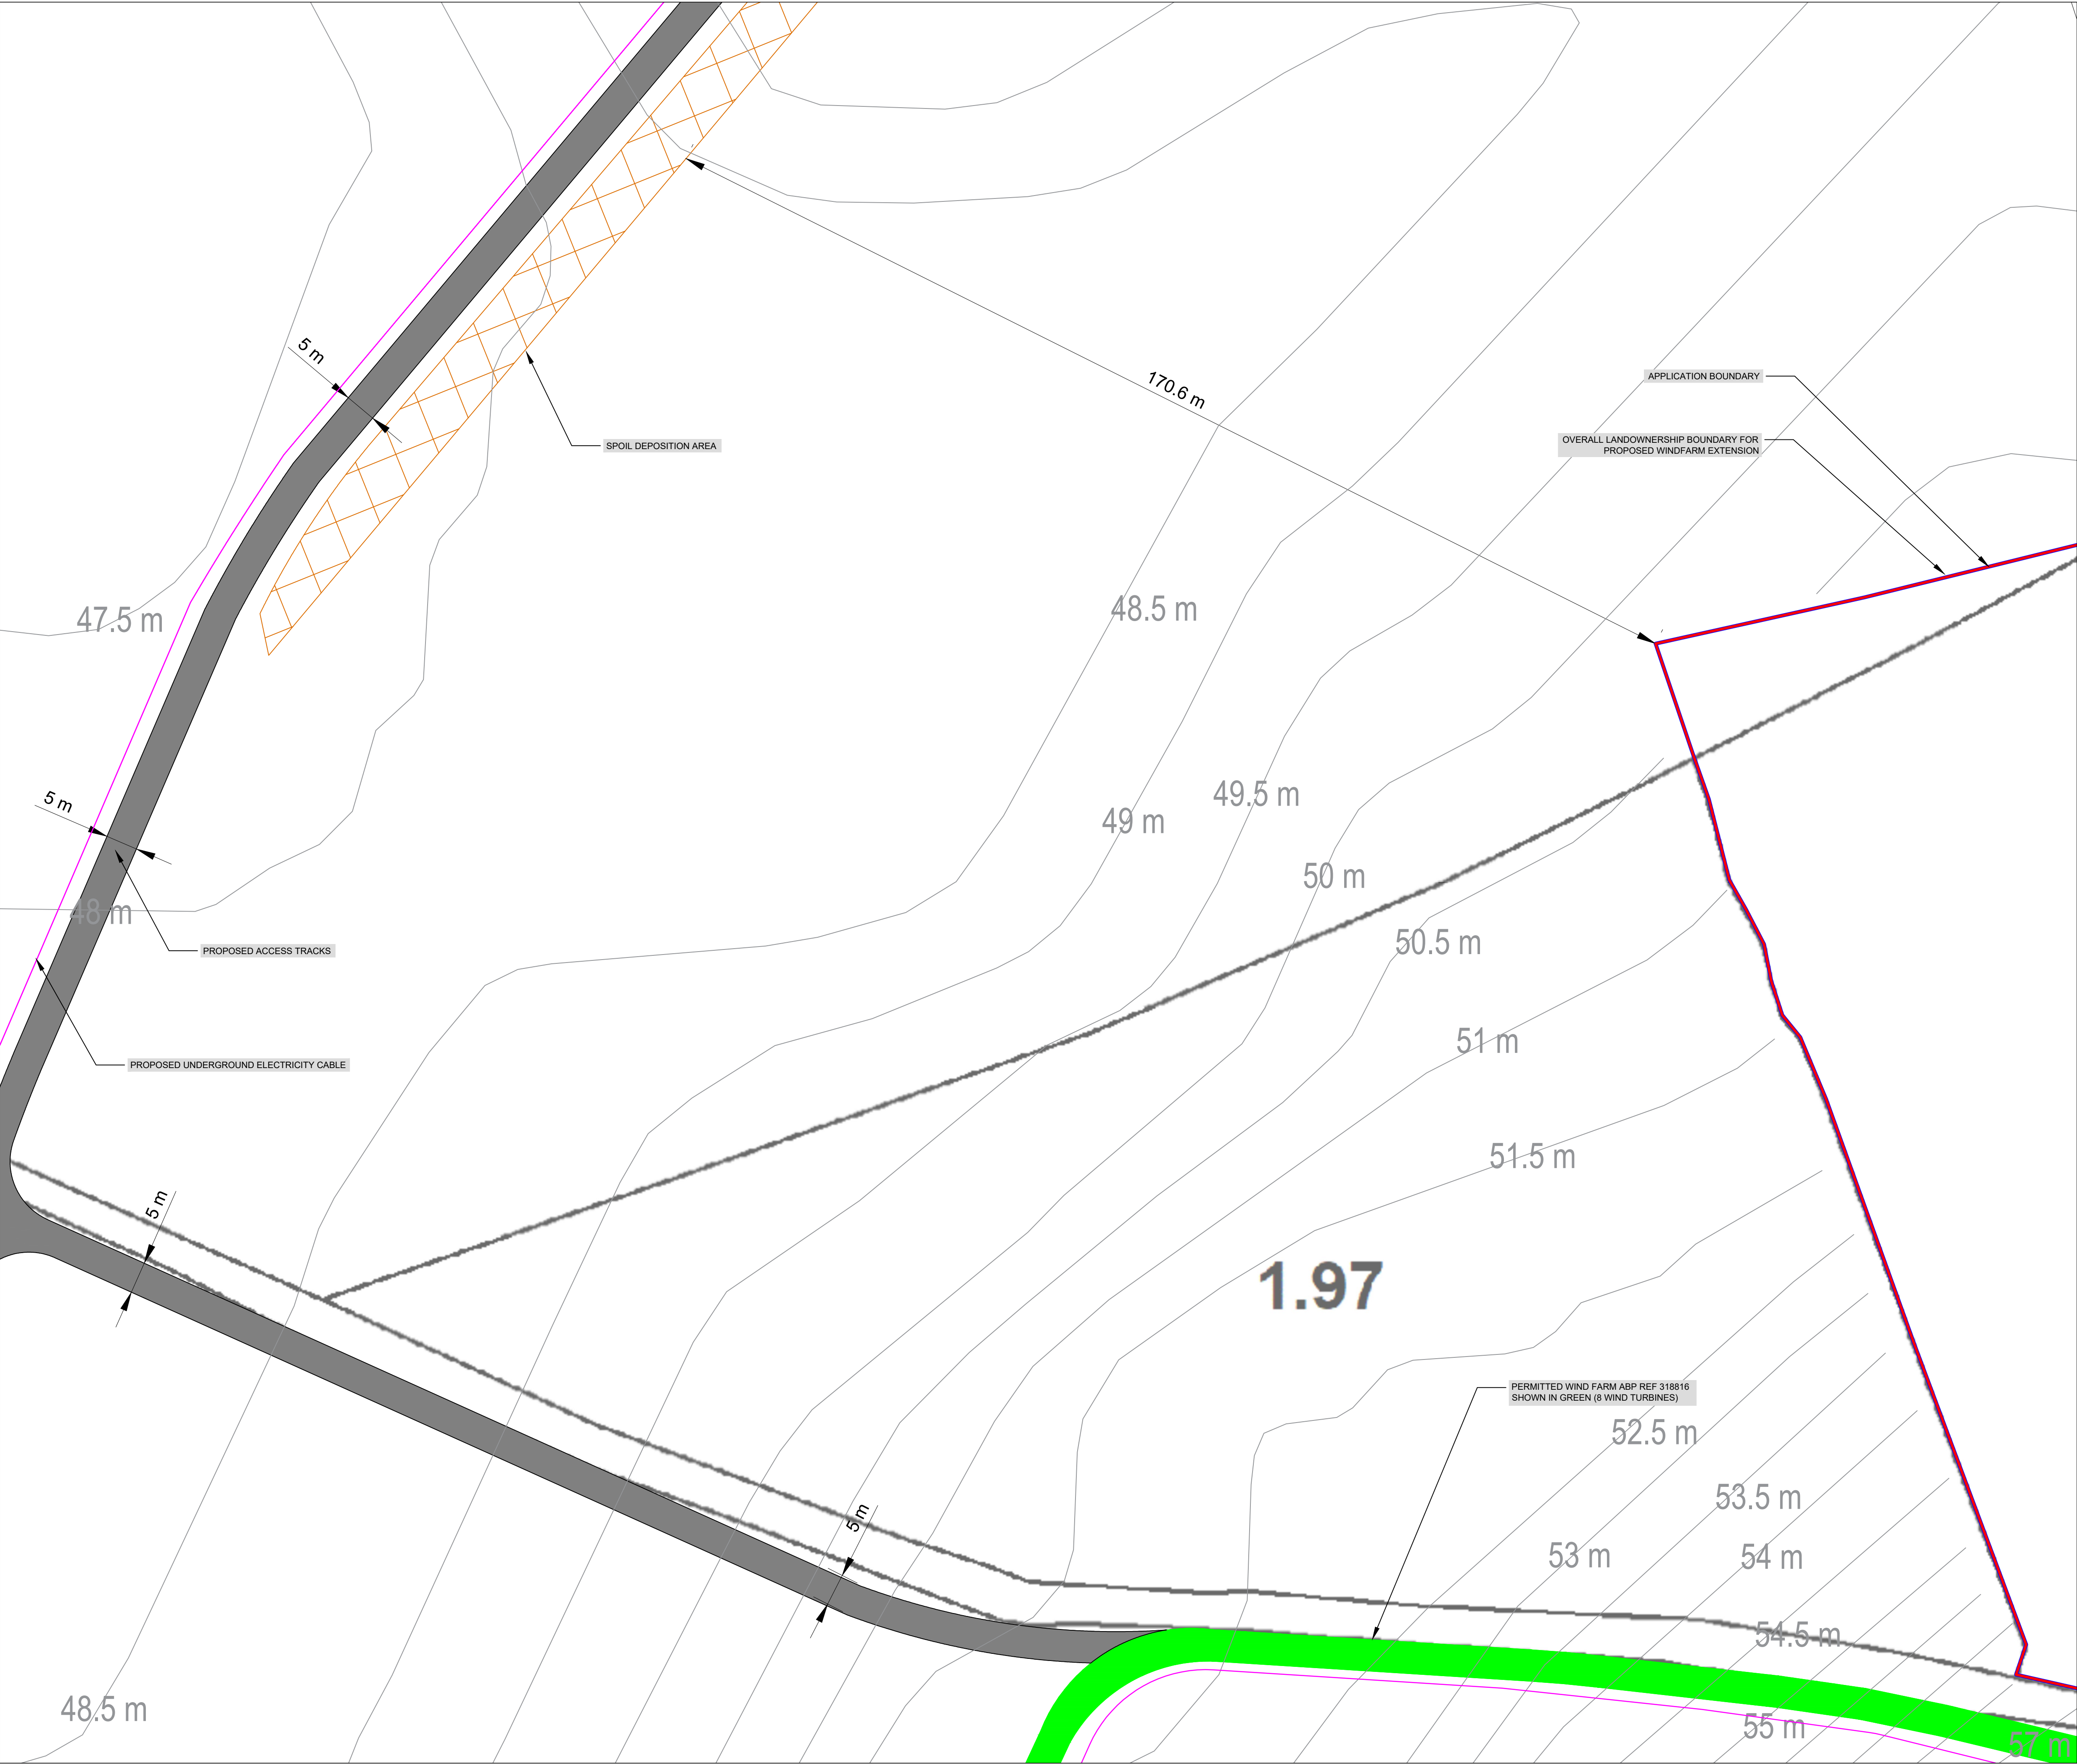

- Legend:**
- Permitted Cush Windfarm Phase I
 - Landownership Boundary
 - Application Boundary
 - Internal Underground Electrical and Communications Cabling
 - Access Track & Hardstanding
 - Spoil Deposition Areas
 - Rotor Swept Area

- Notes:**
- All dimensions in meters unless otherwise stated
 - Turbines may be micro-sited by up to a maximum of 20 meters
 - Micro-siting of ancillary infrastructure to be permitted within the planning application boundary
 - Rotor Swept Area shows the maximum 175m diameter. Design flexibility is sought for rotor diameters of 158–175m. Refer to Figures 6.0–6.1

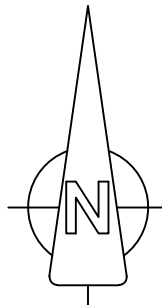

OSI © Licence: CYAL50510175, OS Map Ref. No. 3643,3644, 3701, 3702.
Prepared Using Irish Transverse Mercator (ITM).

Date:	Rev:	Description:	Drawn By:
Prepared By:			



Galetech Energy Services


Clondargan, Stradone

Co. Cavan, H12 NV06

info@galetechenergyservices.com


www.galetechenergyservices.com

Client:		CUSH WIND LIMITED	
Job Title:		CUSH WIND FARM PHASE II	
Drawing Title:		FIGURE 4.14: SITE LAYOUT PLAN 14 OF 18 (1:500)	
Drawing No.: CUSH001_PAS_4.14		Stage: PLANNING APPLICATION	
Scale: (A1) 1:500	Date: 23/10/2026	Revision No.: REV 04	
Drawn By: EF	Checked By: DO	Confirmed By: DO	

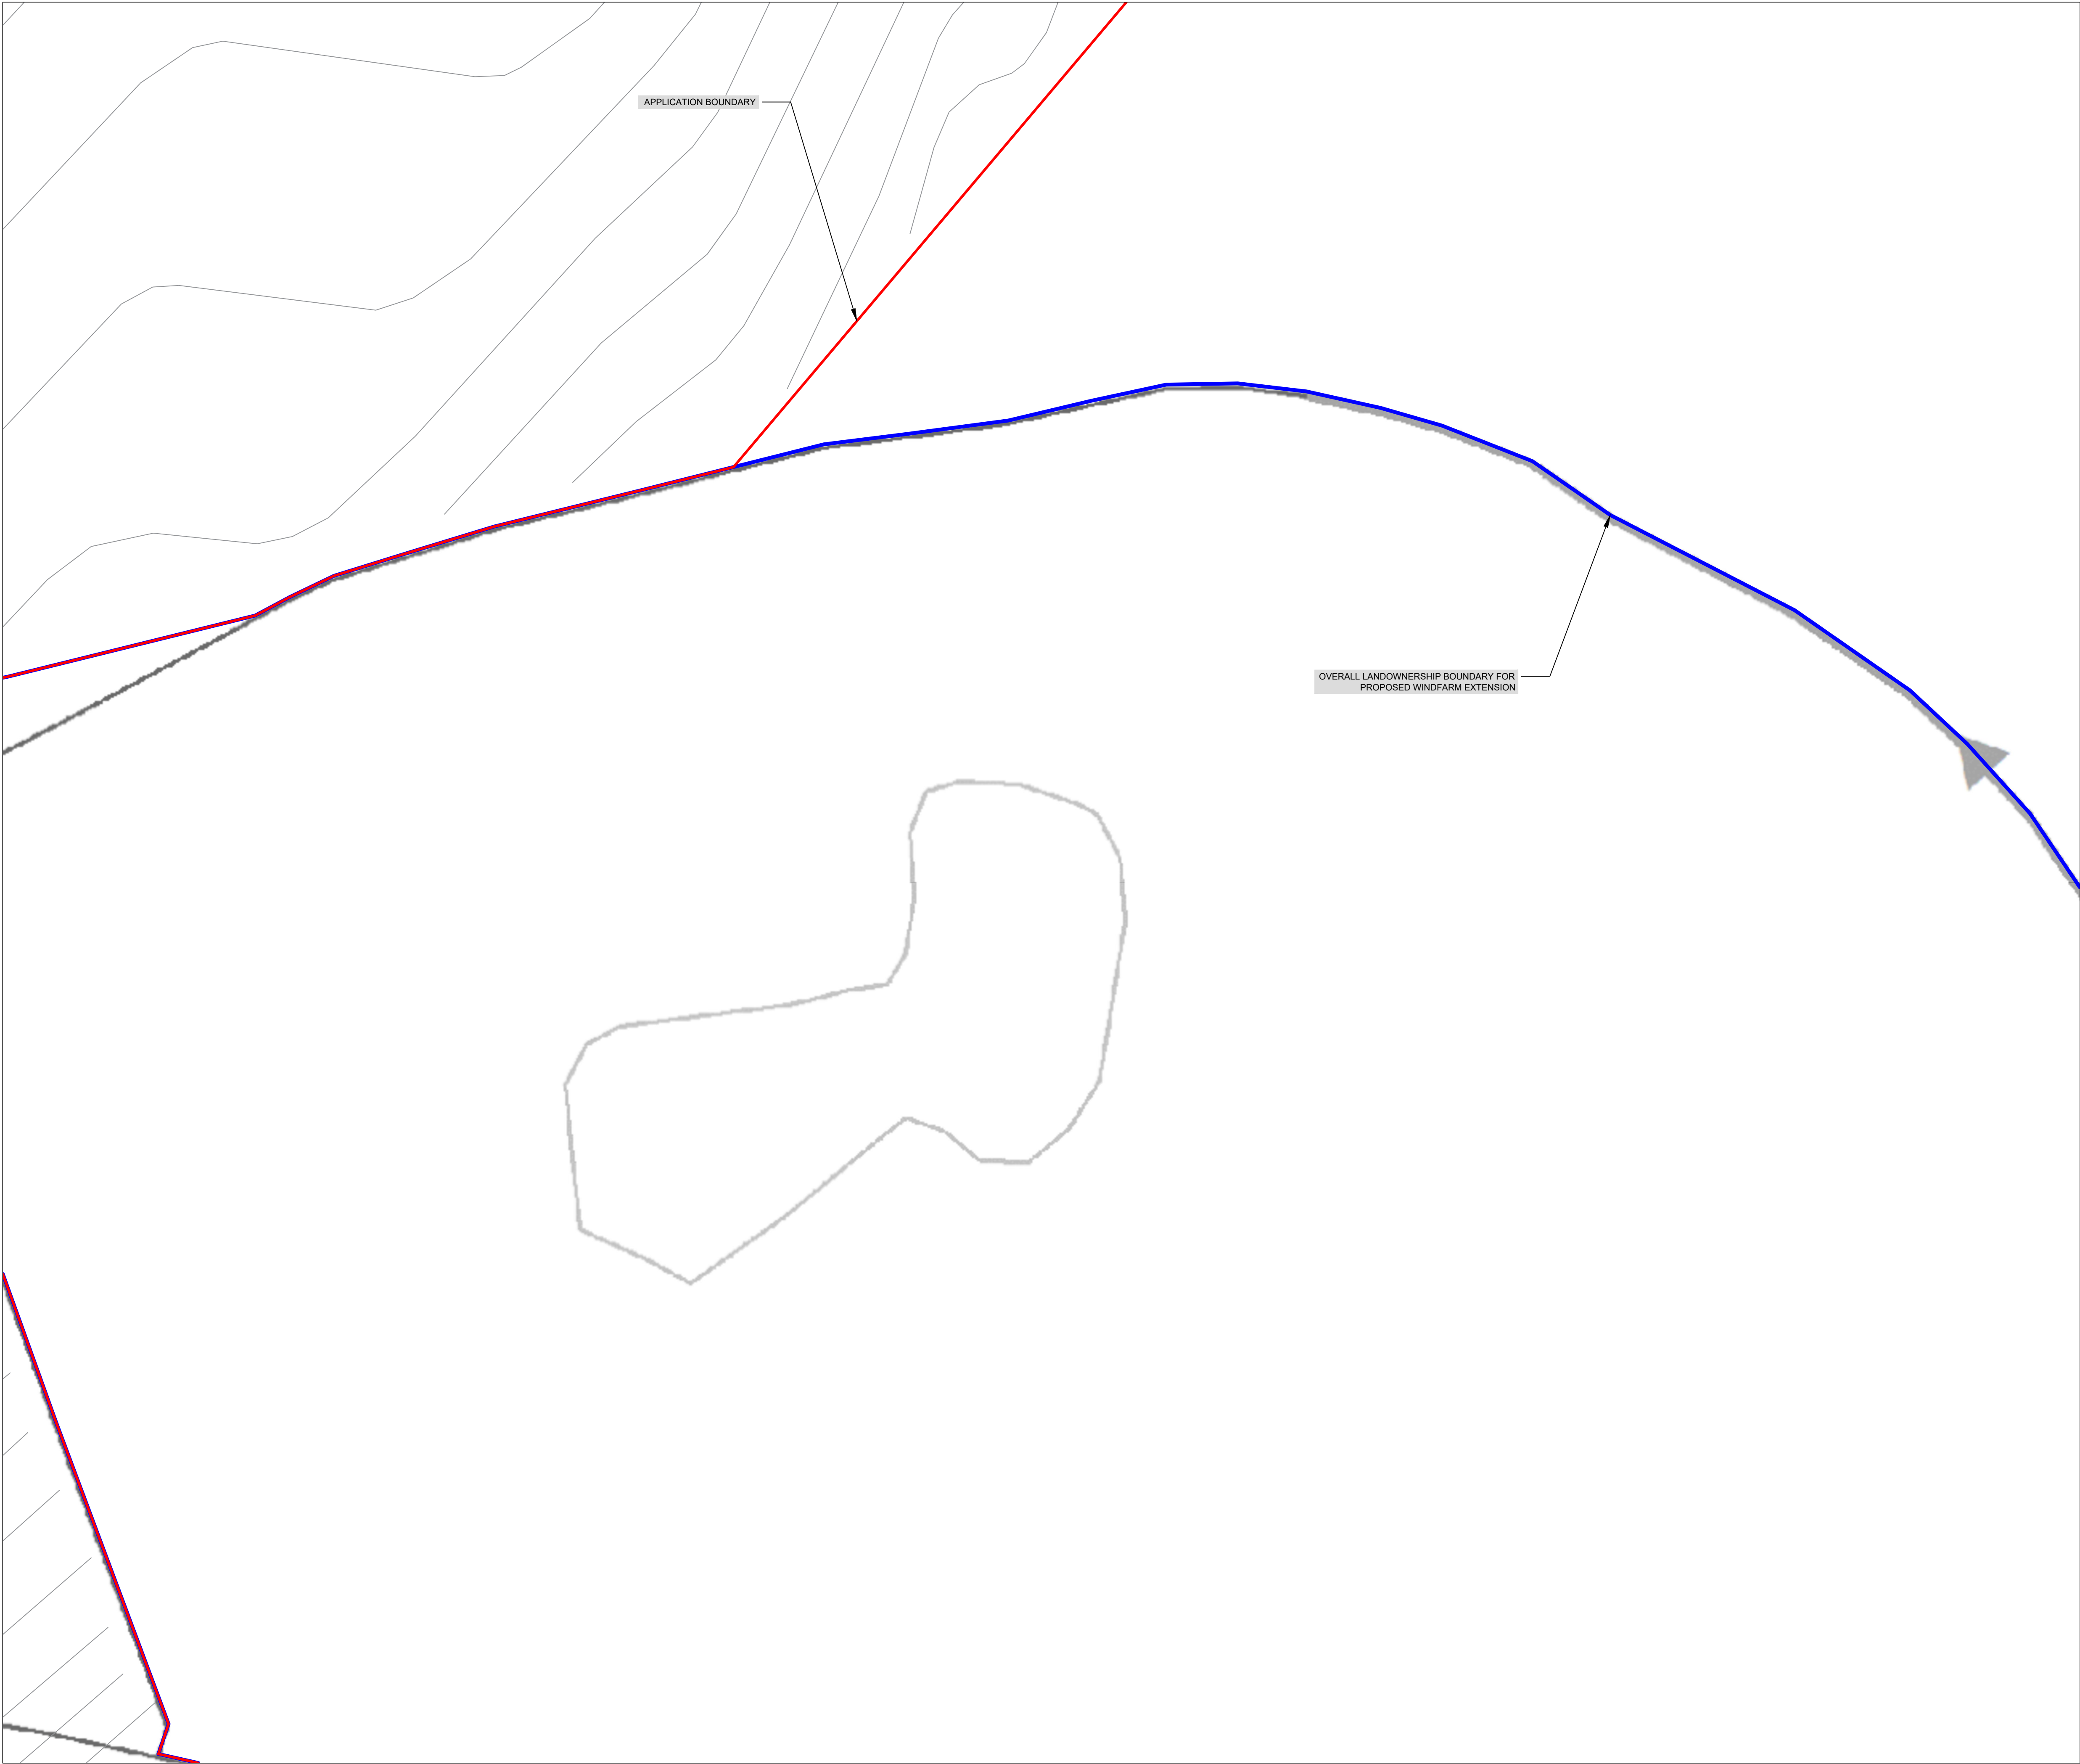

- Legend:**
- Permitted Cush Windfarm Phase I
 - Landownership Boundary
 - Application Boundary
 - Internal Underground Electrical and Communications Cabling
 - Access Track & Hardstanding
 - Spoil Deposition Areas
 - Rotor Swept Area

- Notes:**
- All dimensions in meters unless otherwise stated
 - Turbines may be micro-sited by up to a maximum of 20 meters
 - Micro-siting of ancillary infrastructure to be permitted within the planning application boundary
 - Rotor Swept Area shows the maximum 175m diameter. Design flexibility is sought for rotor diameters of 158–175m. Refer to Figures 6.0–6.1

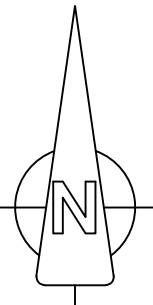

OSI © Licence: CYAL50510175, OS Map Ref. No. 3643,3644, 3701, 3702.
Prepared Using Irish Transverse Mercator (ITM).

Date:	Rev:	Description:	Drawn By:
-------	------	--------------	-----------

Prepared By:



Galetech Energy Services
Clondargan, Stradone
Co. Cavan, H12 NV06
info@galetechenergyservices.com
www.galetechenergyservices.com

Client: CUSH WIND LIMITED


Job Title: CUSH WIND FARM PHASE II

Drawing Title: FIGURE 4.15: SITE LAYOUT PLAN 15 OF 18
(1:500)

Drawing No.: CUSH001_PAS_4.15	Stage: PLANNING APPLICATION
-------------------------------	-----------------------------


Scale: (A1) 1:500	Date: 23/10/2026	Revision No.: REV 04
-------------------	------------------	----------------------

Drawn By: EF	Checked By: DO	Confirmed By: DO
--------------	----------------	------------------

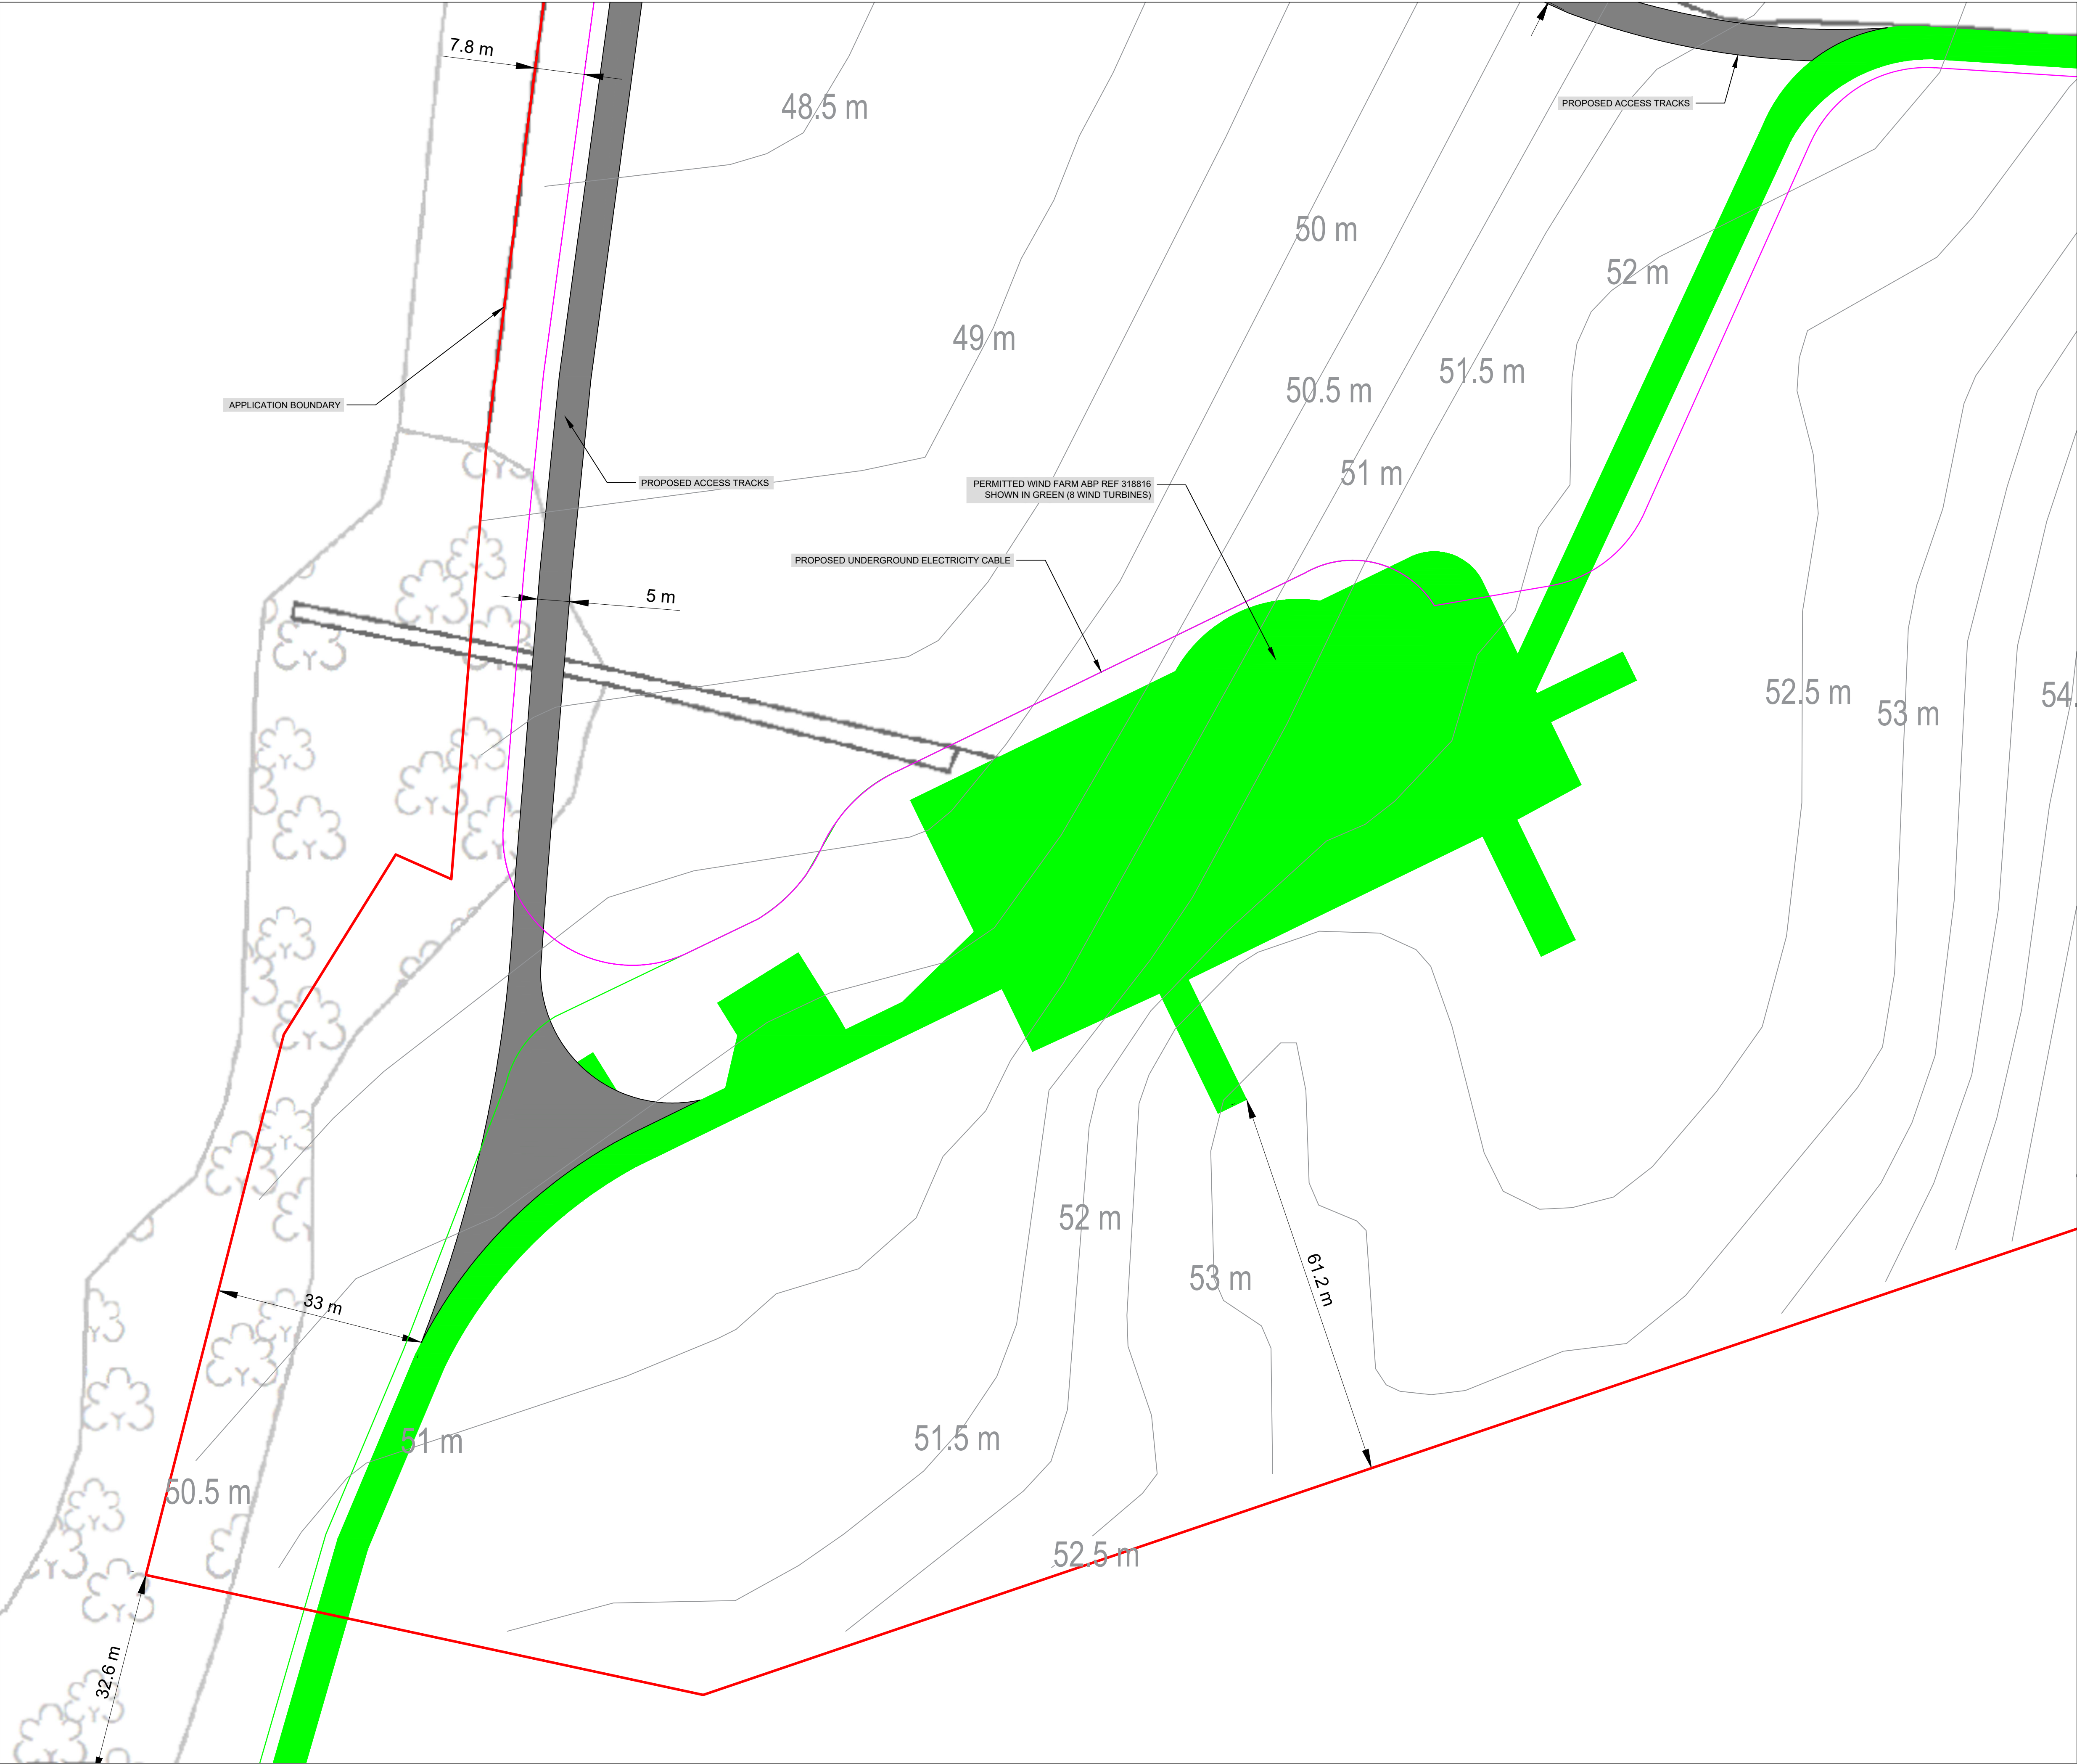


- Legend:**
- Permitted Cush Windfarm Phase I
 - Landownership Boundary
 - Application Boundary
 - Internal Underground Electrical and Communications Cabling
 - Access Track & Hardstanding
 - Spoil Deposition Areas
 - Rotor Swept Area

- Notes:**
- All dimensions in meters unless otherwise stated
 - Turbines may be micro-sited by up to a maximum of 20 meters
 - Micro-siting of ancillary infrastructure to be permitted within the planning application boundary
 - Rotor Swept Area shows the maximum 175m diameter. Design flexibility is sought for rotor diameters of 158–175m. Refer to Figures 6.0–6.1

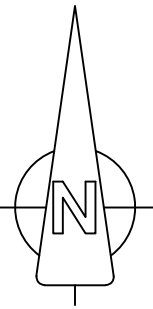


OSI © Licence: CYAL50510175, OS Map Ref. No. 3643,3644, 3701, 3702. Prepared Using Irish Transverse Mercator (ITM).			
Date:	Rev:	Description:	Drawn By:
Prepared By:			
 <div>Galetech Energy Services Clondargan, Stradone Co. Cavan, H12 NV06 info@galetechenergyservices.com www.galetechenergyservices.com</div>			
Client: CUSH WIND LIMITED			
Job Title: CUSH WIND FARM PHASE II			
Drawing Title: FIGURE 4.16: SITE LAYOUT PLAN 16 OF 18 (1:500)			
Drawing No.: CUSH001_PAS_4.16		Stage: PLANNING APPLICATION	
Scale: (A1) 1:500	Date: 23/10/2026	Revision No.: REV 04	
Drawn By: EF	Checked By: DO	Confirmed By: DO	

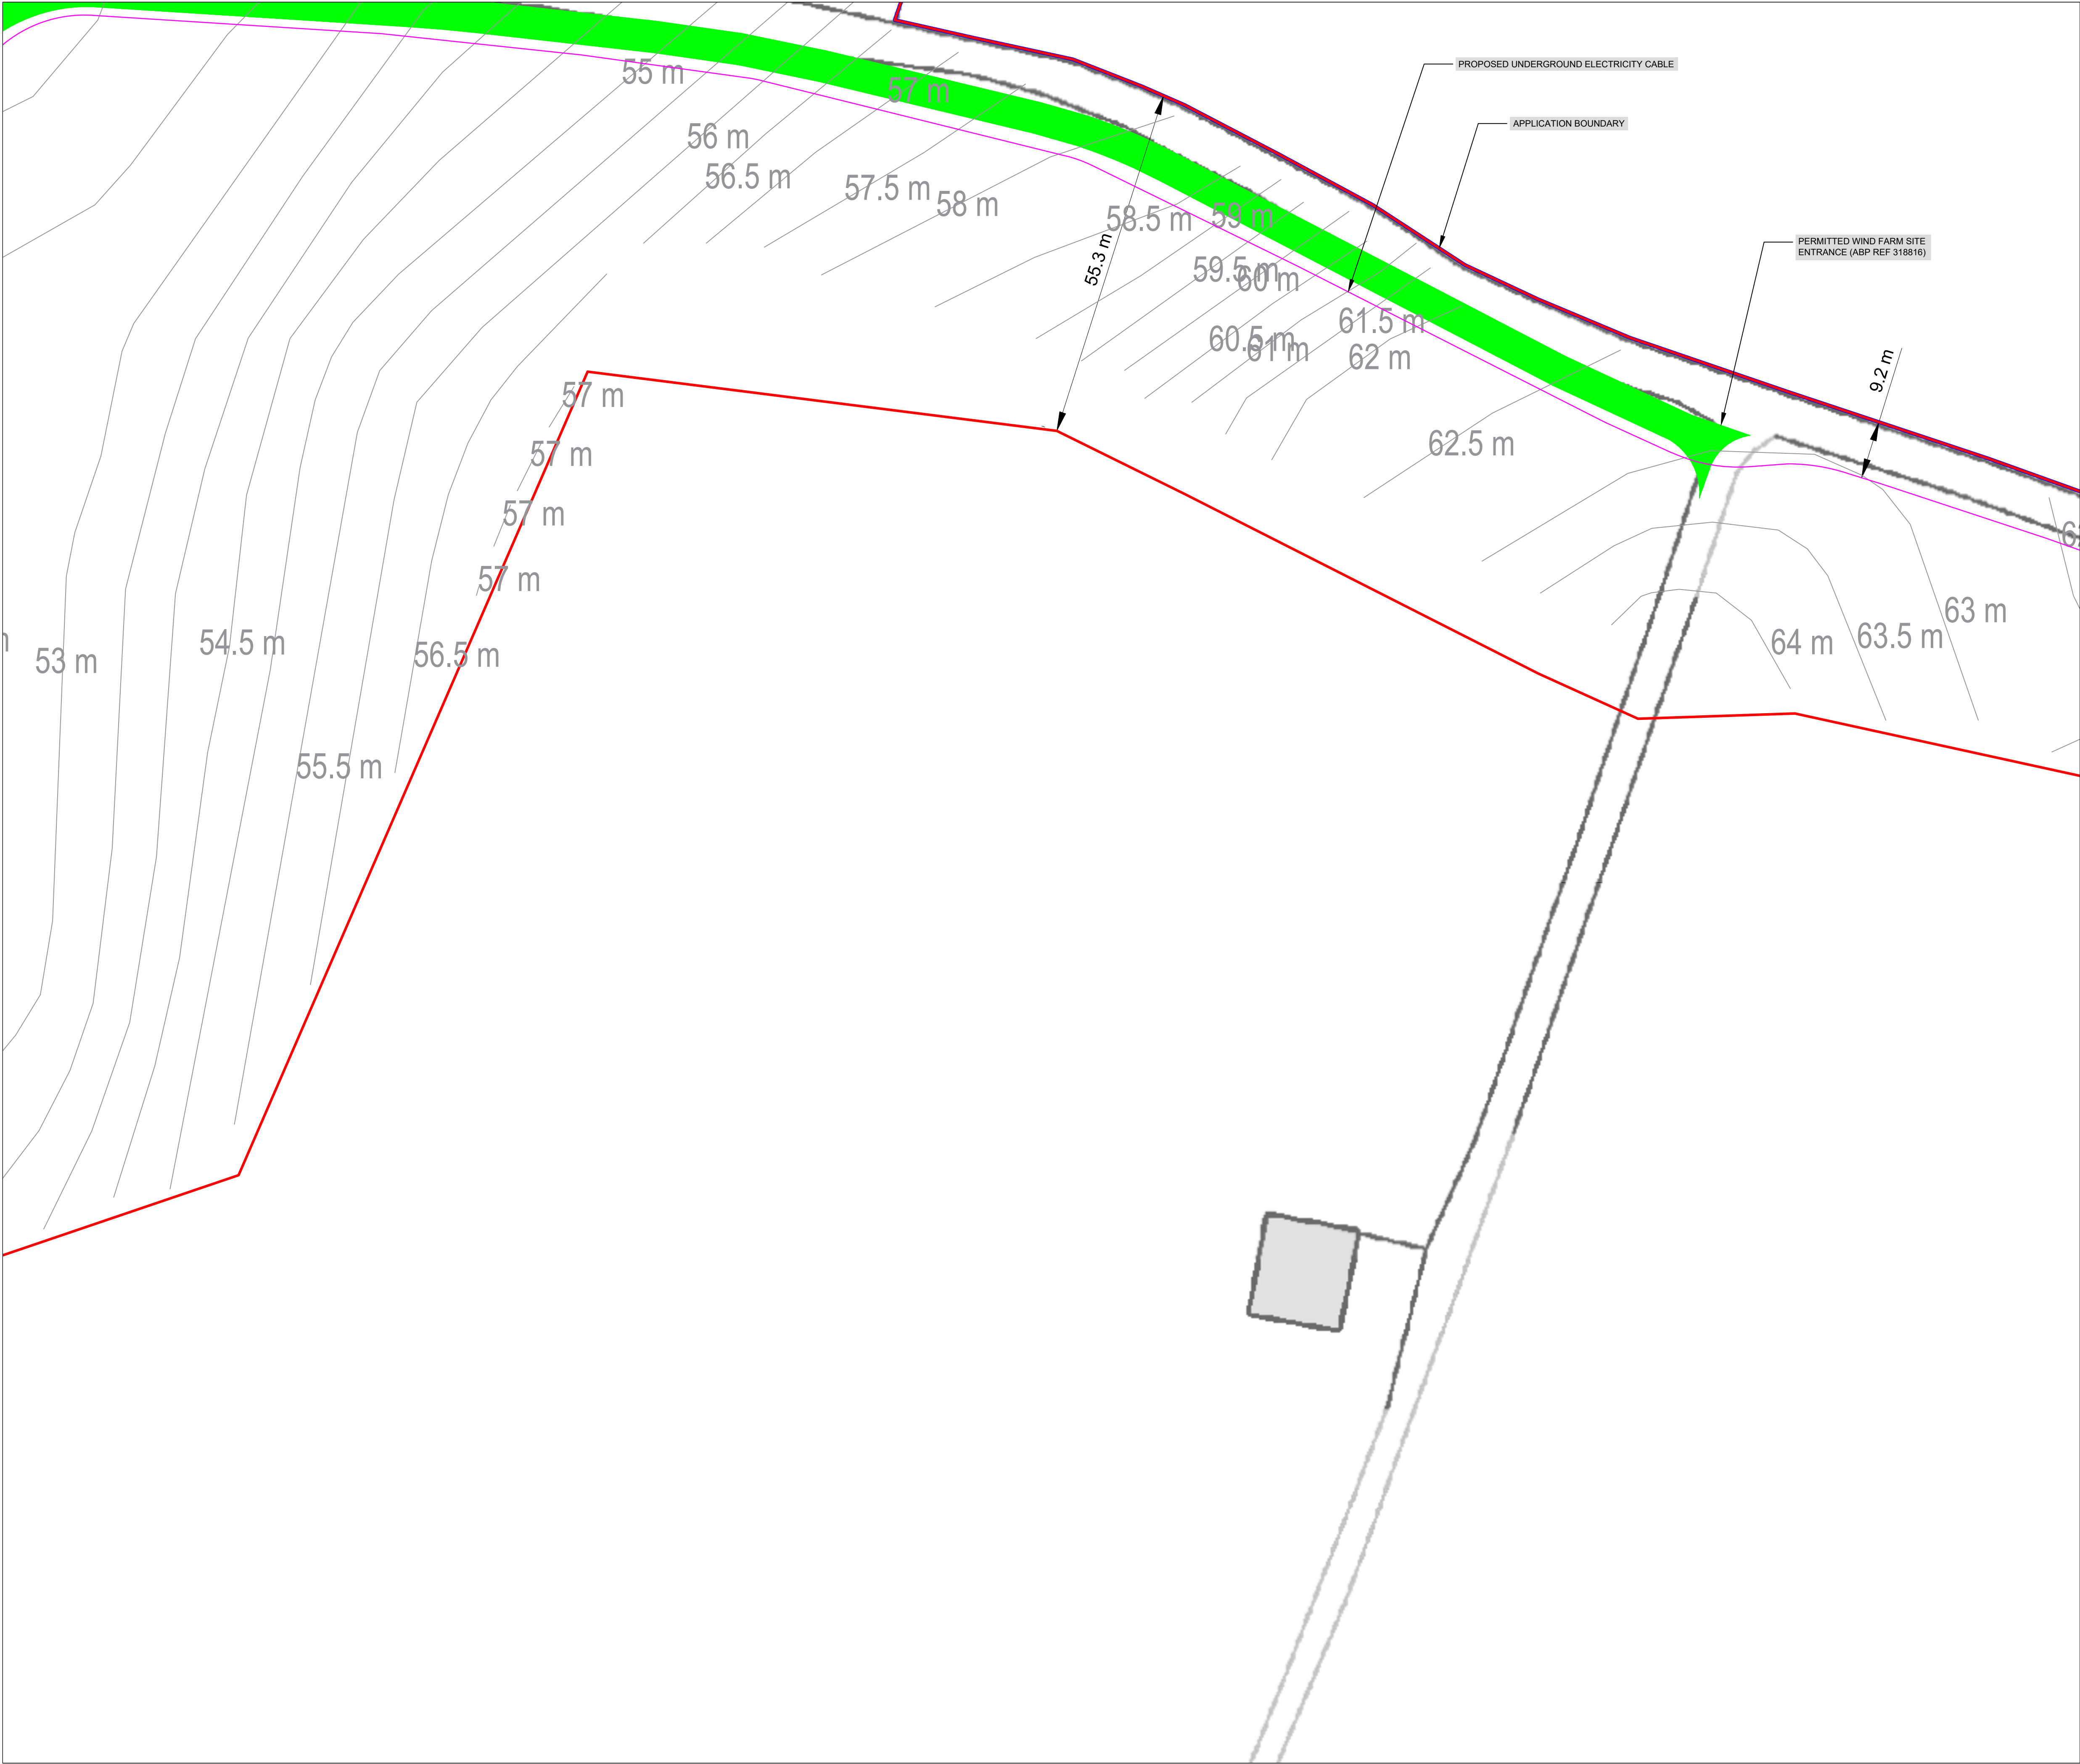


- Legend:**
- Permitted Cush Windfarm Phase I
 - Landownership Boundary
 - Application Boundary
 - Internal Underground Electrical and Communications Cabling
 - Access Track & Hardstanding
 - Spoil Deposition Areas
 - Rotor Swept Area

- Notes:**
- All dimensions in meters unless otherwise stated
 - Turbines may be micro-sited by up to a maximum of 20 meters
 - Micro-siting of ancillary infrastructure to be permitted within the planning application boundary
 - Rotor Swept Area shows the maximum 175m diameter. Design flexibility is sought for rotor diameters of 158–175m. Refer to Figures 6.0–6.1

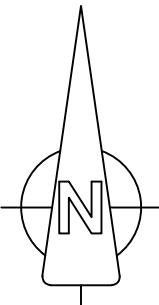

OSI © Licence: CYAL50510175, OS Map Ref. No. 3643,3644, 3701, 3702. Prepared Using Irish Transverse Mercator (ITM).			
Date:	Rev:	Description:	Drawn By:
Prepared By:			
<div><div></div><div><div>Galetech Energy Services</div><div>Clondargan, Stradone</div><div>Co. Cavan, H12 NV06</div><div>info@galetechenergyservices.com</div><div>www.galetechenergyservices.com</div></div></div>			
Client: CUSH WIND LIMITED			
Job Title: CUSH WIND FARM PHASE II			
Drawing Title: FIGURE 4.17: SITE LAYOUT PLAN 17 OF 18 (1:500)			
Drawing No.: CUSH001_PAS_4.17		Stage: PLANNING APPLICATION	
Scale: (A1) 1:500	Date: 23/10/2026	Revision No.: REV 04	
Drawn By: EF	Checked By: DO	Confirmed By: DO	

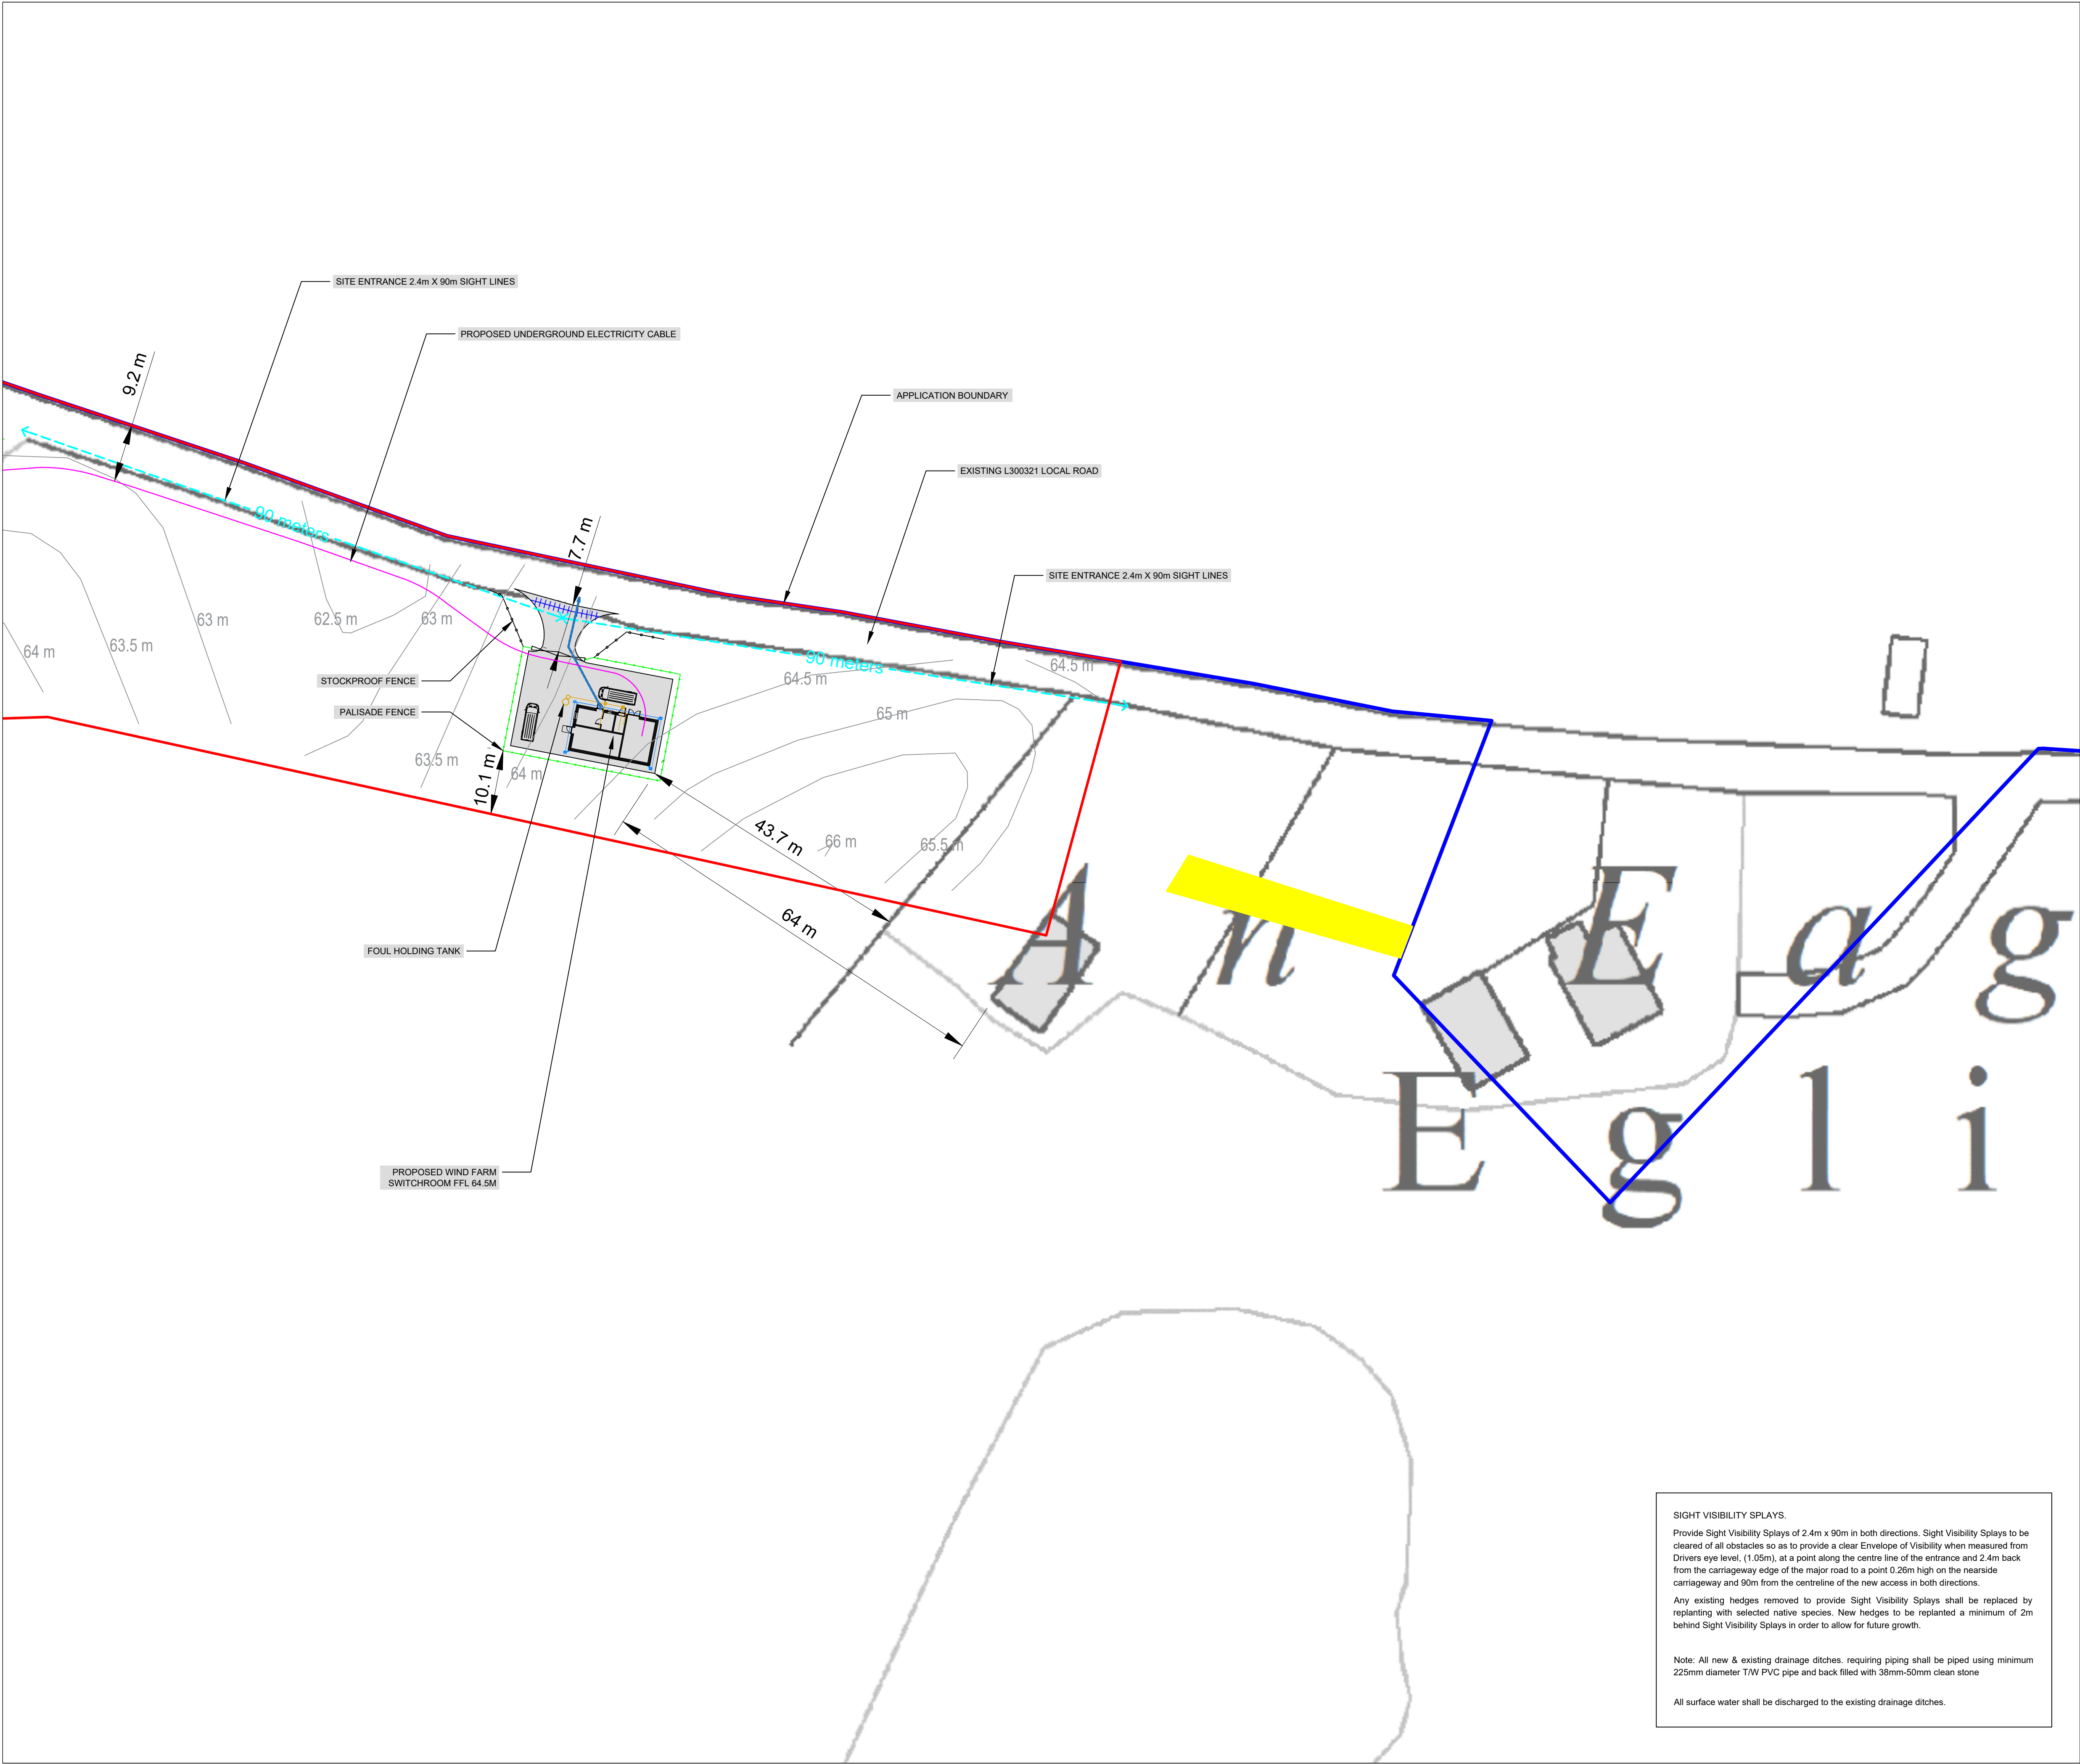

SIGHT VISIBILITY SPLAYS.

Provide Sight Visibility Splays of 2.4m x 90m in both directions. Sight Visibility Splays to be cleared of all obstacles so as to provide a clear Envelope of Visibility when measured from Drivers eye level, (1.05m), at a point along the centre line of the entrance and 2.4m back from the carriageway edge of the major road to a point 0.26m high on the nearside carriageway and 90m from the centreline of the new access in both directions.


Any existing hedges removed to provide Sight Visibility Splays shall be replaced by replanting with selected native species. New hedges to be replanted a minimum of 2m behind Sight Visibility Splays in order to allow for future growth.

Note: All new & existing drainage ditches, requiring piping shall be piped using minimum 225mm diameter T/W PVC pipe and back filled with 38mm-50mm clean stone



All surface water shall be discharged to the existing drainage ditches.

- Legend:**
- Landownership Boundary
 - Application Boundary
 - Internal Underground Electrical and Communications Cabling
 - Wind Farm Switchroom Layout
 - Access Track & Hardstanding
 - Registered Right of Way
 - Palisade Fence
 - Stock Proof Fence
 - Indicative Water Connection
 - Foul Drainage
 - Rain Water Drainage
 - Site Entrance Visibility Splay

- Notes:**
- All dimensions in meters unless otherwise stated
 - Turbines may be micro-sited by up to a maximum of 20 meters
 - Micro-siting of ancillary infrastructure to be permitted within the planning application boundary

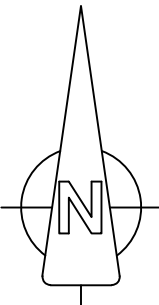

OSI © Licence: CYAL50510175, OS Map Ref. No. 3643,3644, 3701, 3702. Prepared Using Irish Transverse Mercator (ITM).			
Date:	Rev:	Description:	Drawn By:
Prepared By:			
<div><div>Galetech Energy Services Clondargan, Stradone Co. Cavan, H12 NV06 info@galetechenergyservices.com www.galetechenergyservices.com</div></div>			
Client: CUSH WIND LIMITED			
Job Title: CUSH WIND FARM PHASE II			
Drawing Title: FIGURE 4.18: SITE LAYOUT PLAN 18 OF 18 (1:500)			
Drawing No.: CUSH001_PAS_4.18		Stage: PLANNING APPLICATION	
Scale: (A1) 1:500	Date: 23/10/2026	Revision No.: REV 04	
Drawn By: EF	Checked By: DO	Confirmed By: DO	

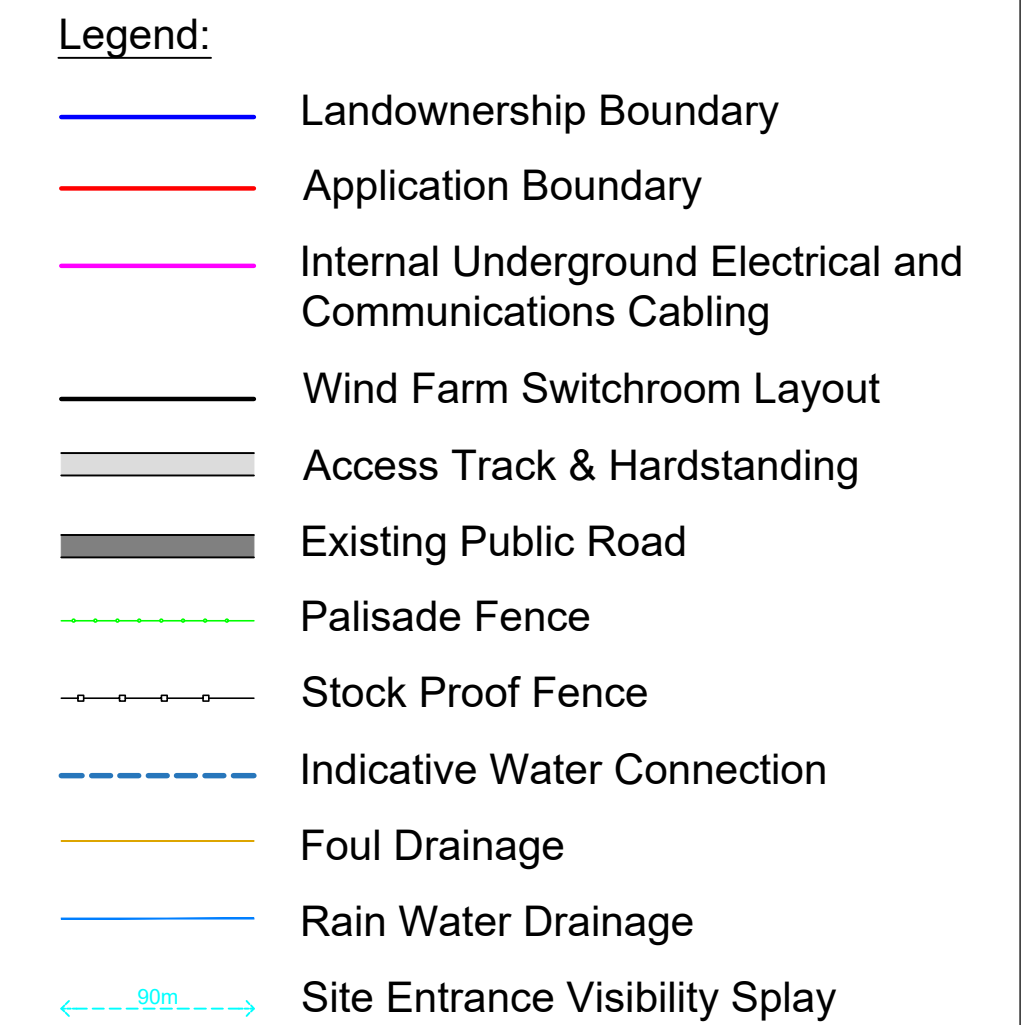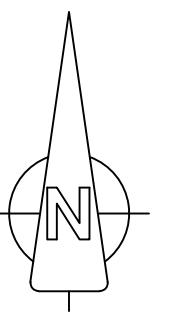

OSI © Licence: CYAL50510175. OS Map Ref. No. 3643,3644, 3701, 3702.
Prepared Using Irish Transverse Mercator (ITM).

Date:	Rev:	Description:	Drawn By:

Prepared By:



Galetech Energy Services
Clondorgan, Stradone
Co. Cavan, H12 NV06
info@galetechenergyservices.com
www.galetechenergyservices.com

Client:

CUSH WIND LIMITED

Job Title:

CUSH WIND FARM PHASE II

Drawing Title:

FIGURE 5.0: ELECTRICAL SWITCHROOM
ARRANGEMENT (1:300)

Drawing No.: CUSH001_PAS_5.0		Stage: PLANNING APPLICATION	
Scale: (A1) 1:300		Date: 23/10/2026	
		Revision No.: REV 04	
Drawn By: EF		Confirmed By: DO	


SIGHT VISIBILITY SPLAYS.

Provide Sight Visibility Splays of 2.4m x 90m in both directions. Sight Visibility Splays to be clear of all obstacles so as to provide a clear Envelope of Visibility when measured from Drivers eye level, (1.05m), at a point along the centre line of the entrance and 2.4m back from the carriageway edge of the major road to a point 0.26m high on the nearside carriageway and 90m from the centreline of the new access in both directions.

Any existing hedgess removed to provide Sight Visibility Splays shall be replaced by replanting with selected native species. New hedgess to be replanted a minimum of 2m behind Sight Visibility Splays in order to allow for future growth.

Note: All new & existing drainage ditches, requiring piping shall be piped using minimum 225mm diameter T/W PVC pipe and back filled with 38mm-50mm clean stone

All surface water shall be discharged to the existing drainage ditches.

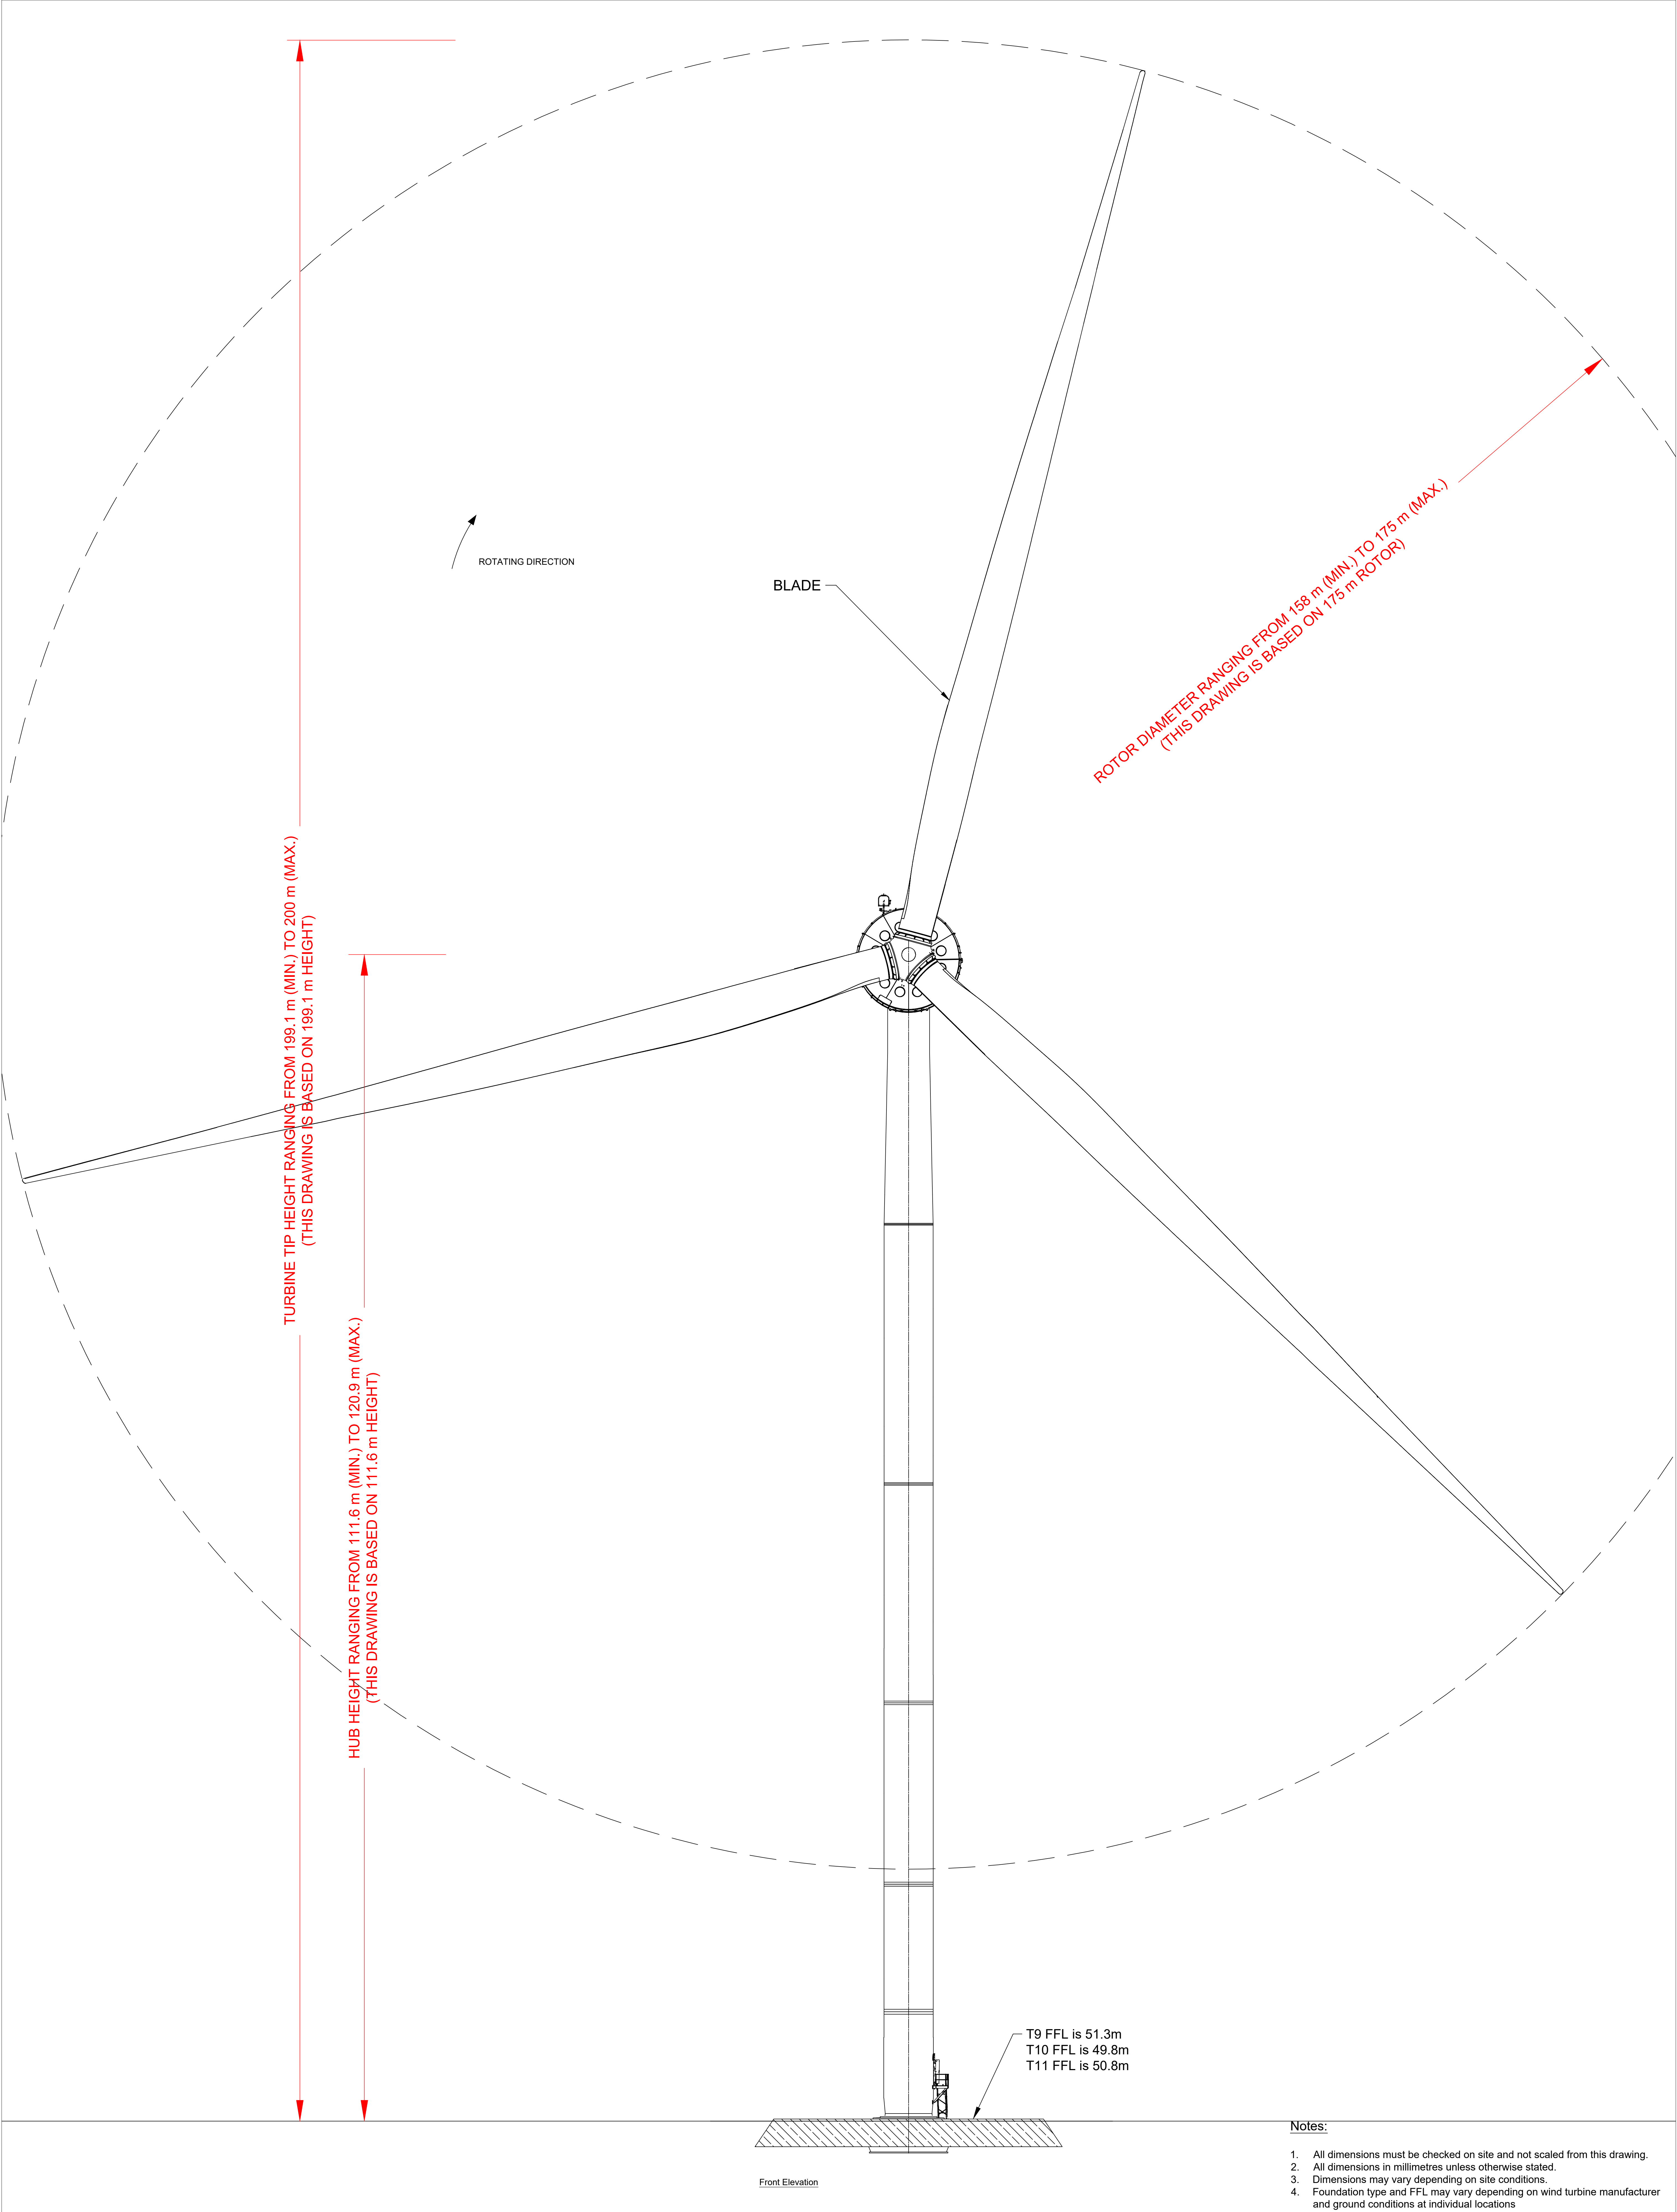

Prepared by:



Galetech Energy Services
Clondargan, Stradone
Co. Cavan, H12 NV06
info@galetechenergyservices.com
www.galetechenergyservices.com

Client:

CUSH WIND LIMITED


Job Title:

CUSH WIND FARM PHASE II

Drawing Title:

FIGURE 6.0: TYPICAL TURBINE
FRONT ELEVATION

Drawing No. CUSH001_PAS_6.0		Revision No. REV 04	
Scale: (A0) 1:200		Date: 23/10/2026	
Drawn By: EF	Checked By: DO	Confirmed By: DO	

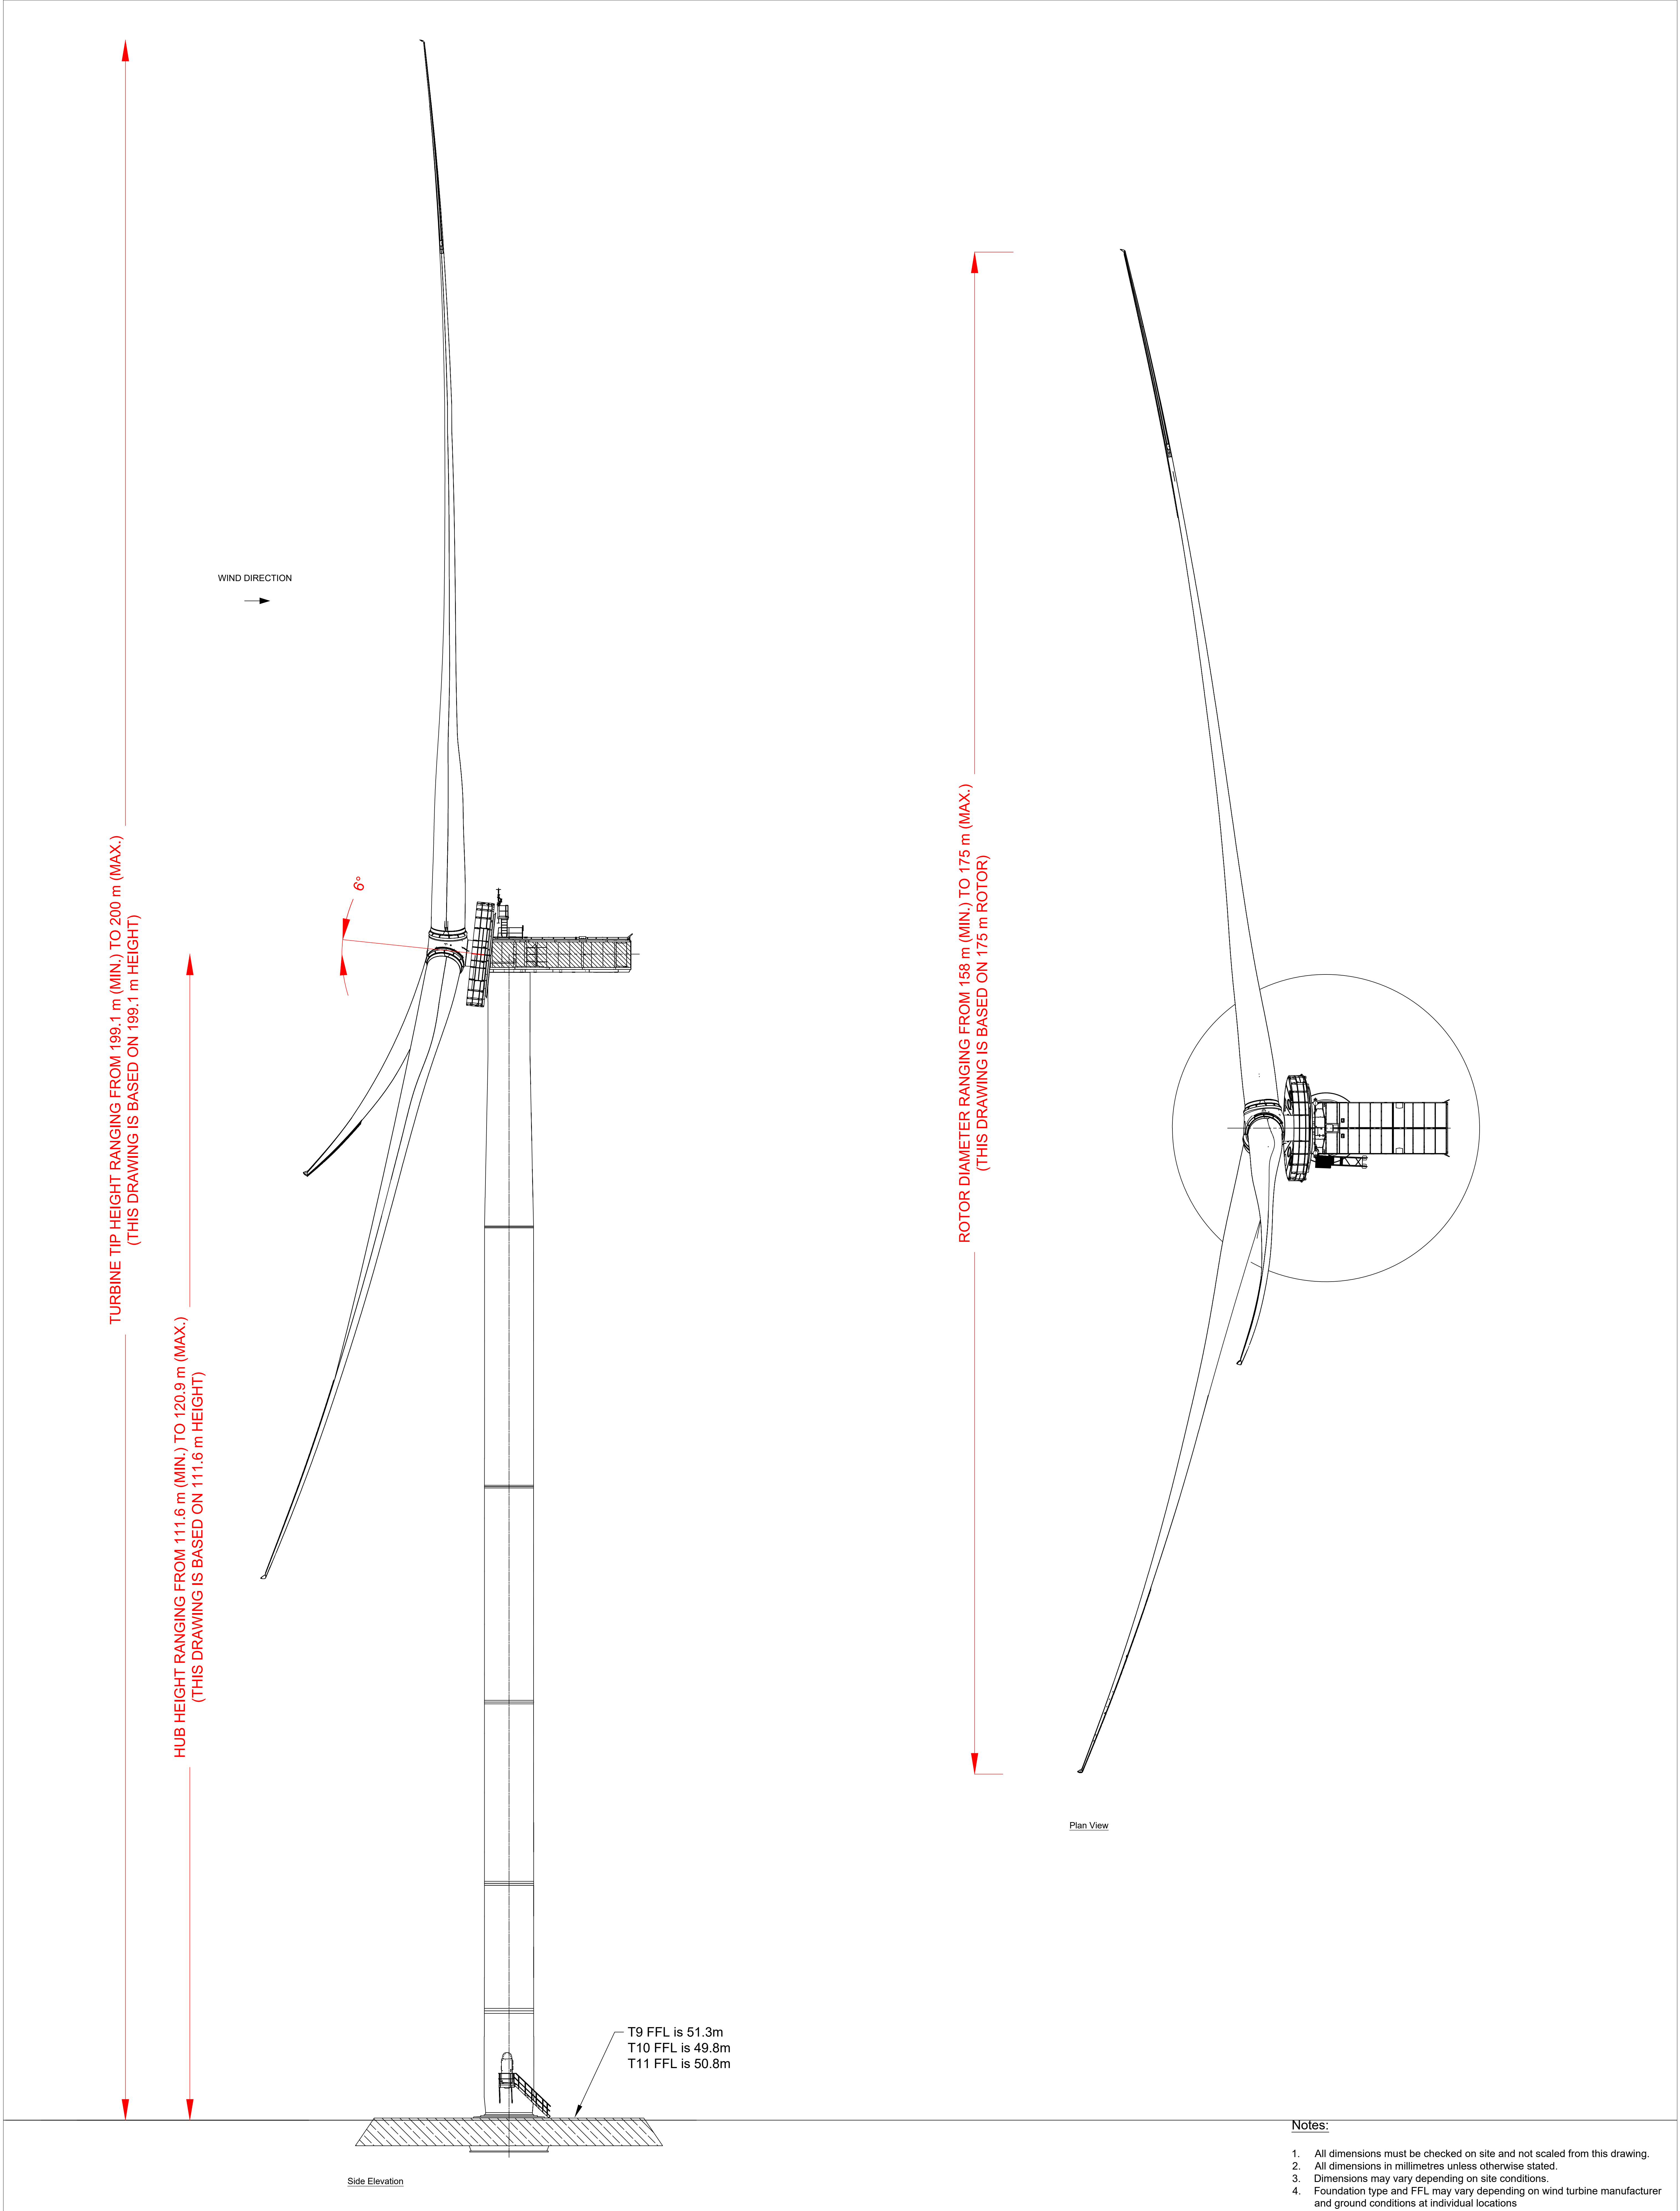

Prepared by:



Galetech Energy Services
Clondargan, Stradone
Co. Cavan, H12 NV06
info@galetechenergyservices.com
www.galetechenergyservices.com

Client:

CUSH WIND LIMITED


Job Title:

CUSH WIND FARM PHASE II

Drawing Title:

FIGURE 6.1: TYPICAL TURBINE
SIDE ELEVATION & PLAN VIEW


Drawing No.	Revision No.	
CUSH001_PAS_6.1	REV 04	
Scale:	Date:	
(A0) 1:200	23/10/2026	
Drawn By:	Checked By:	Confirmed By:
EF	DO	DO

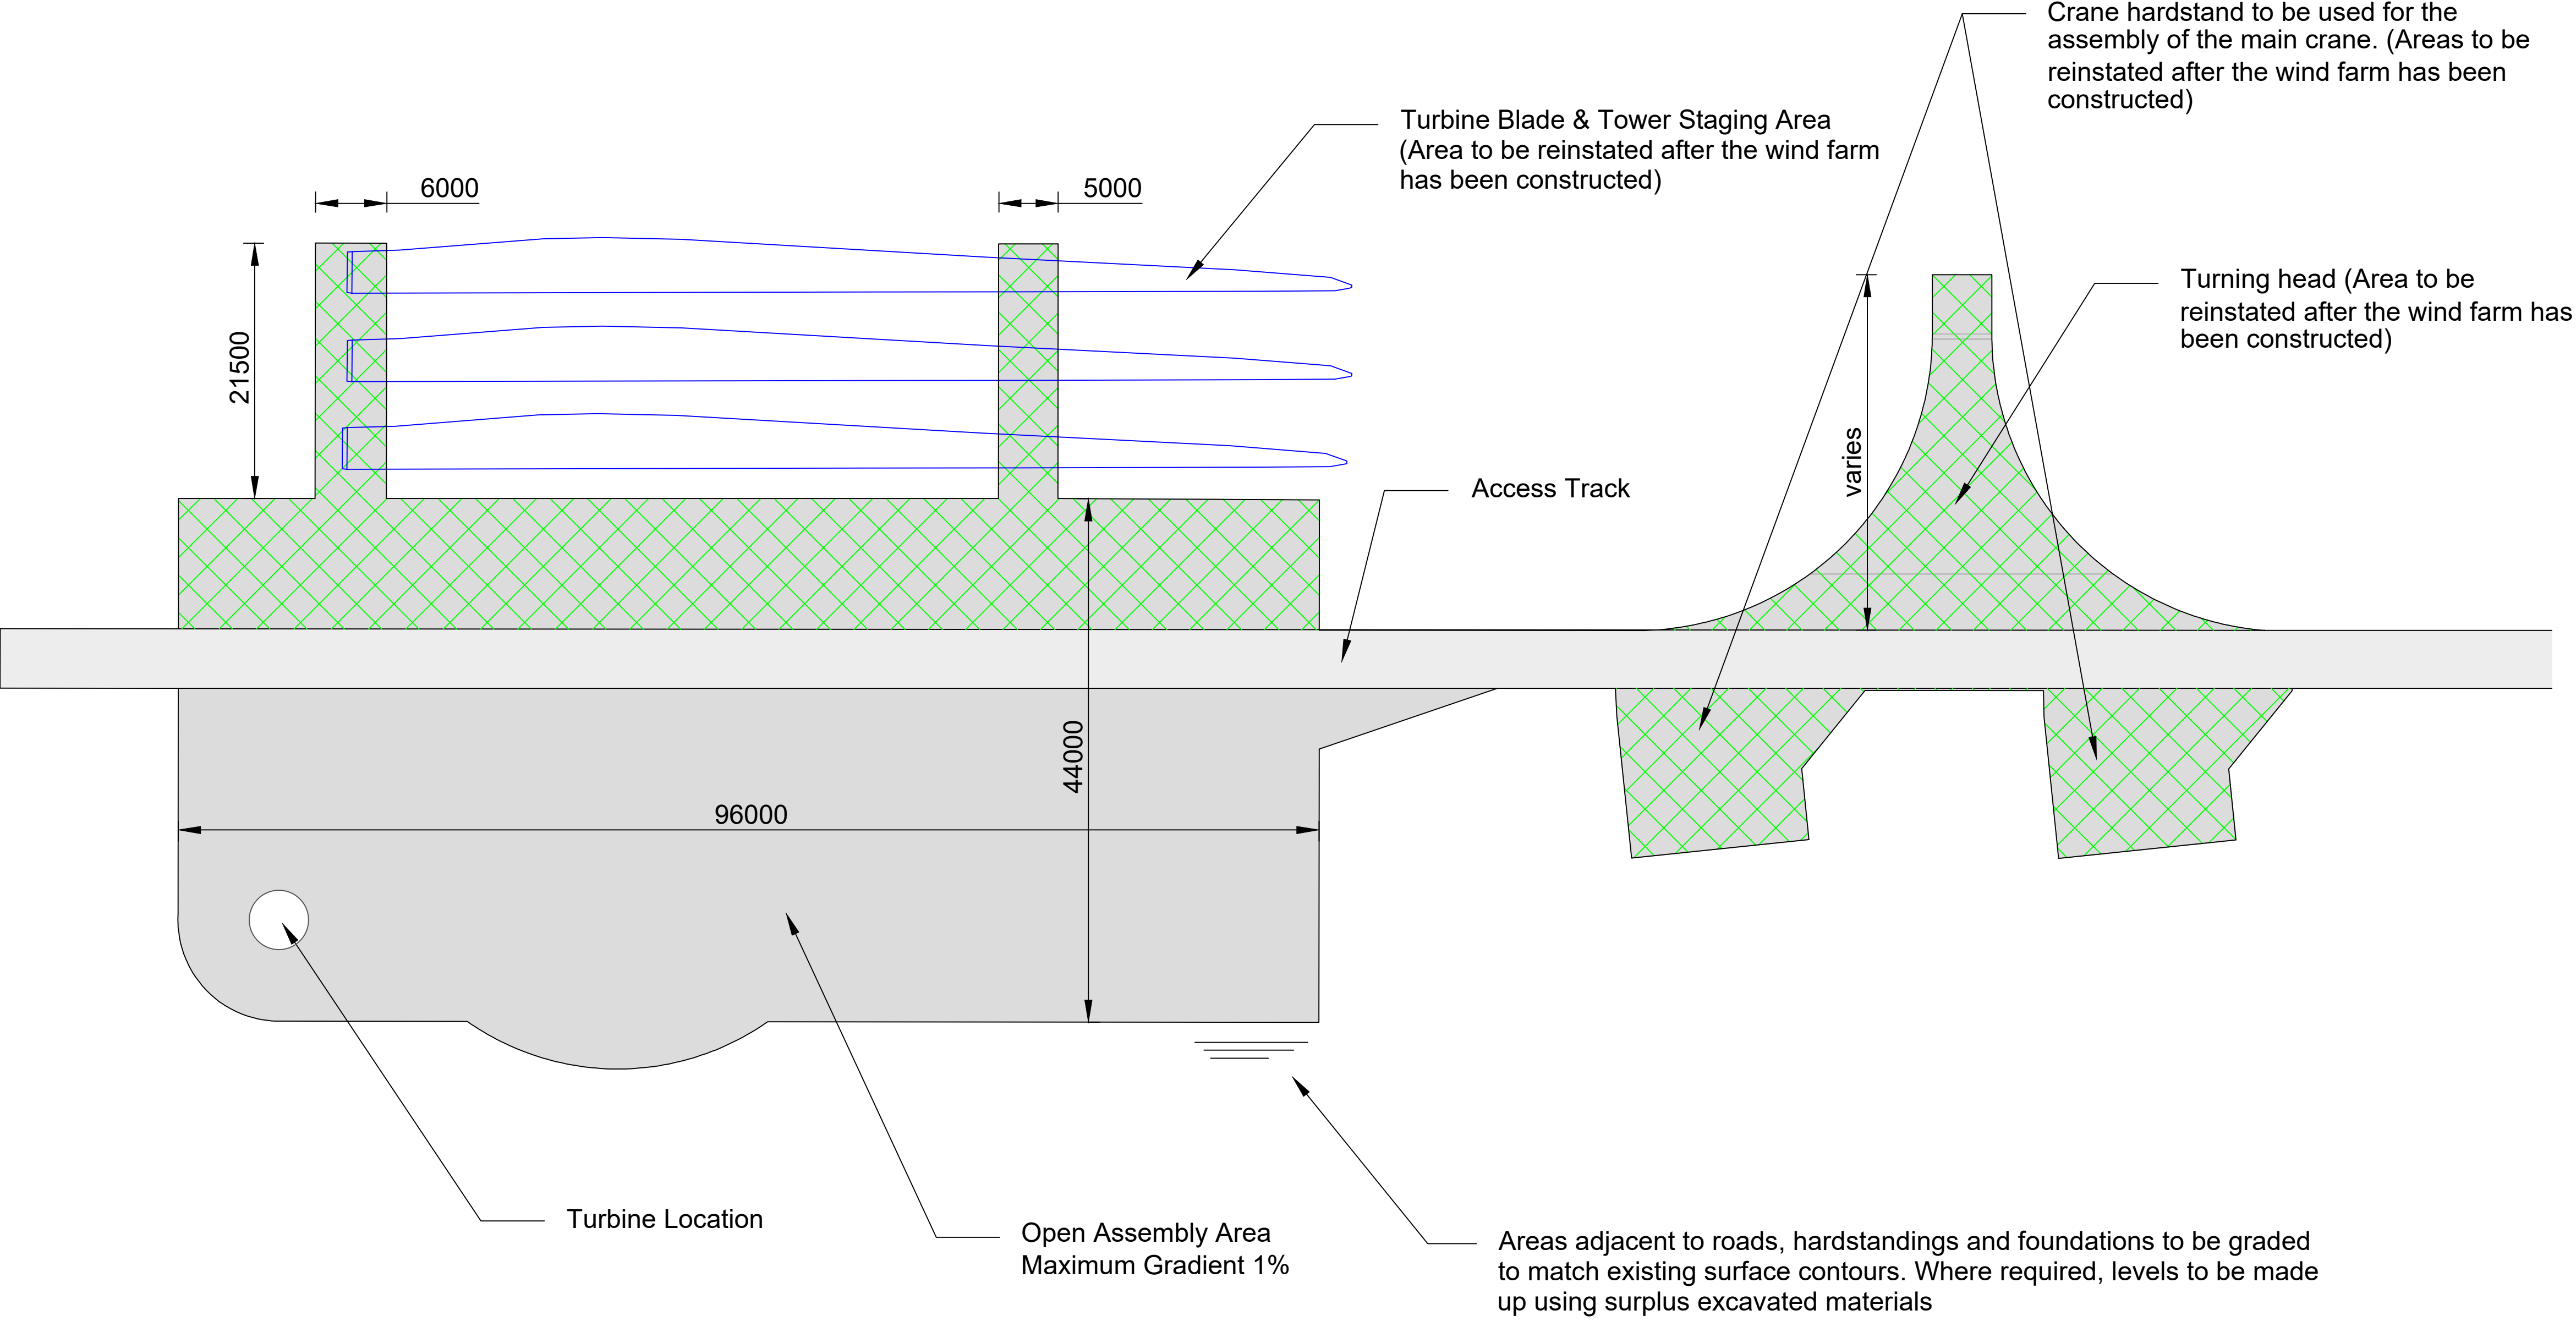


Typical Hardstanding Detail - Plan View
Scale 1:350

- NOTES:
- 1) ALL DIMENSIONS MUST BE CHECKED ON SITE AND NOT SCALED FROM THIS DRAWING.
 - 2) ALL DIMENSIONS IN MILLIMETRES UNLESS OTHERWISE STATED.
 - 3) THE LAYOUT ILLUSTRATED ON THIS DRAWING IS TYPICAL ONLY. THE HARDSTAND LAYOUTS MAY VARY DEPENDING ON THE SITE TERRAIN AND THE LIFTING EQUIPMENT SPECIFICATION


Date:				Rev:				Description:				Drawn By:			
Prepared By:															
				Galetech Energy Services Clondargan, Stradone Co. Cavan, H12 NV06 info@galetechenergyservices.com www.galetechenergyservices.com				Client:				CUSH WIND LIMITED			
Job Title:				CUSH WIND FARM PHASE II				Drawing Title:				FIGURE 6.2: TYPICAL HARDSTAND DETAIL			
Drawing No.:				CUSH001_PAS_6.2				Stage:				PLANNING APPLICATION			
Scale:				(A1) 1:350				Date:				23/10/2026			
Revision No.:				REV 04				Checked By:				Confirmed By:			
Drawn By:				EF				Checked By:				DO			

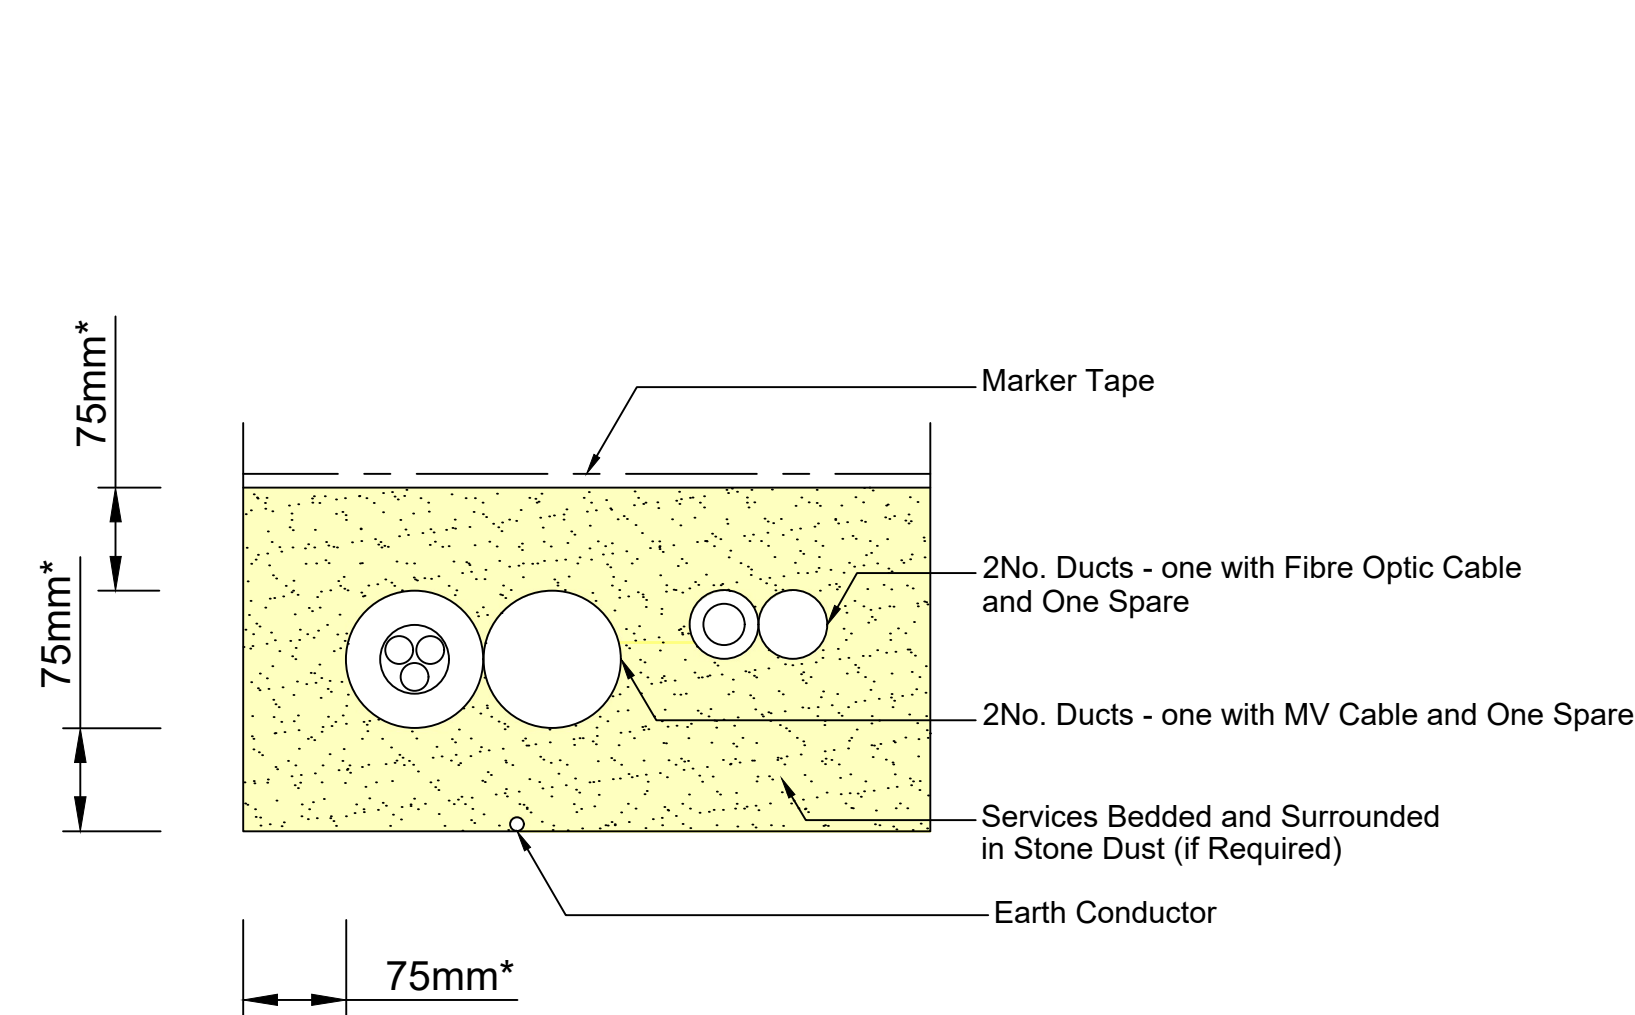


Enlarged Services Detail
Scale 1:10

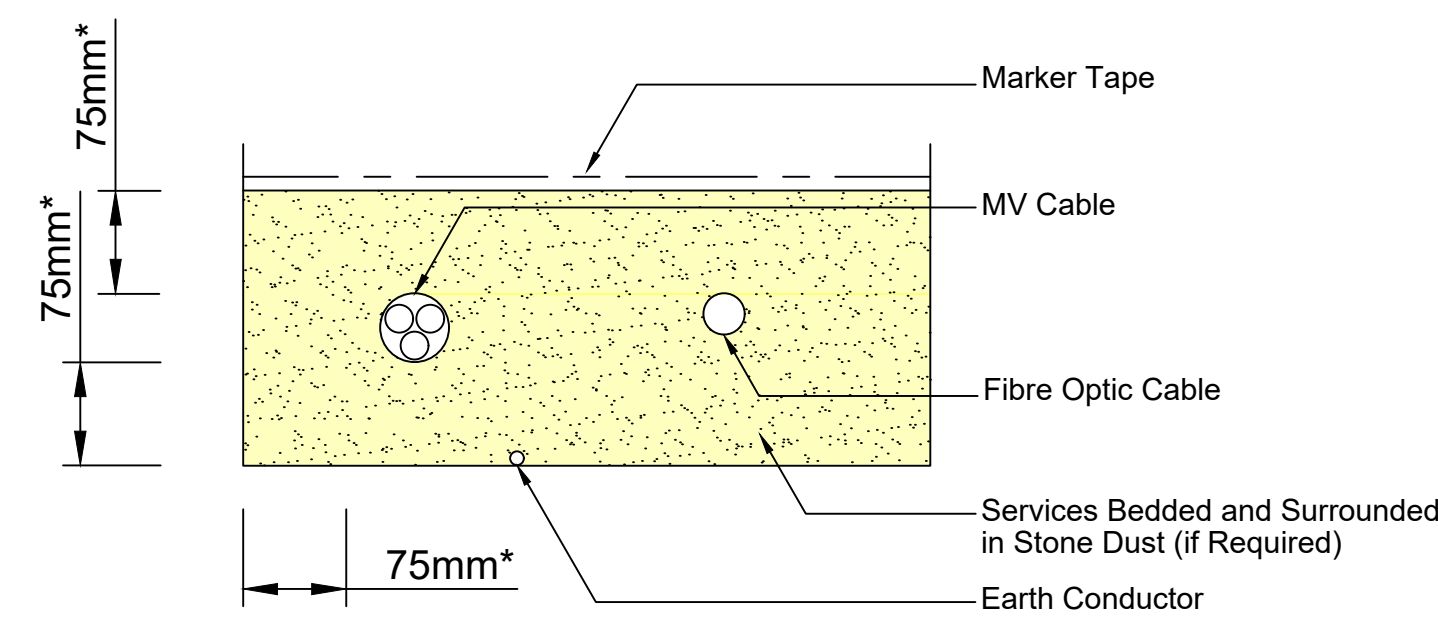

Enlarged Services Detail
Scale 1:10

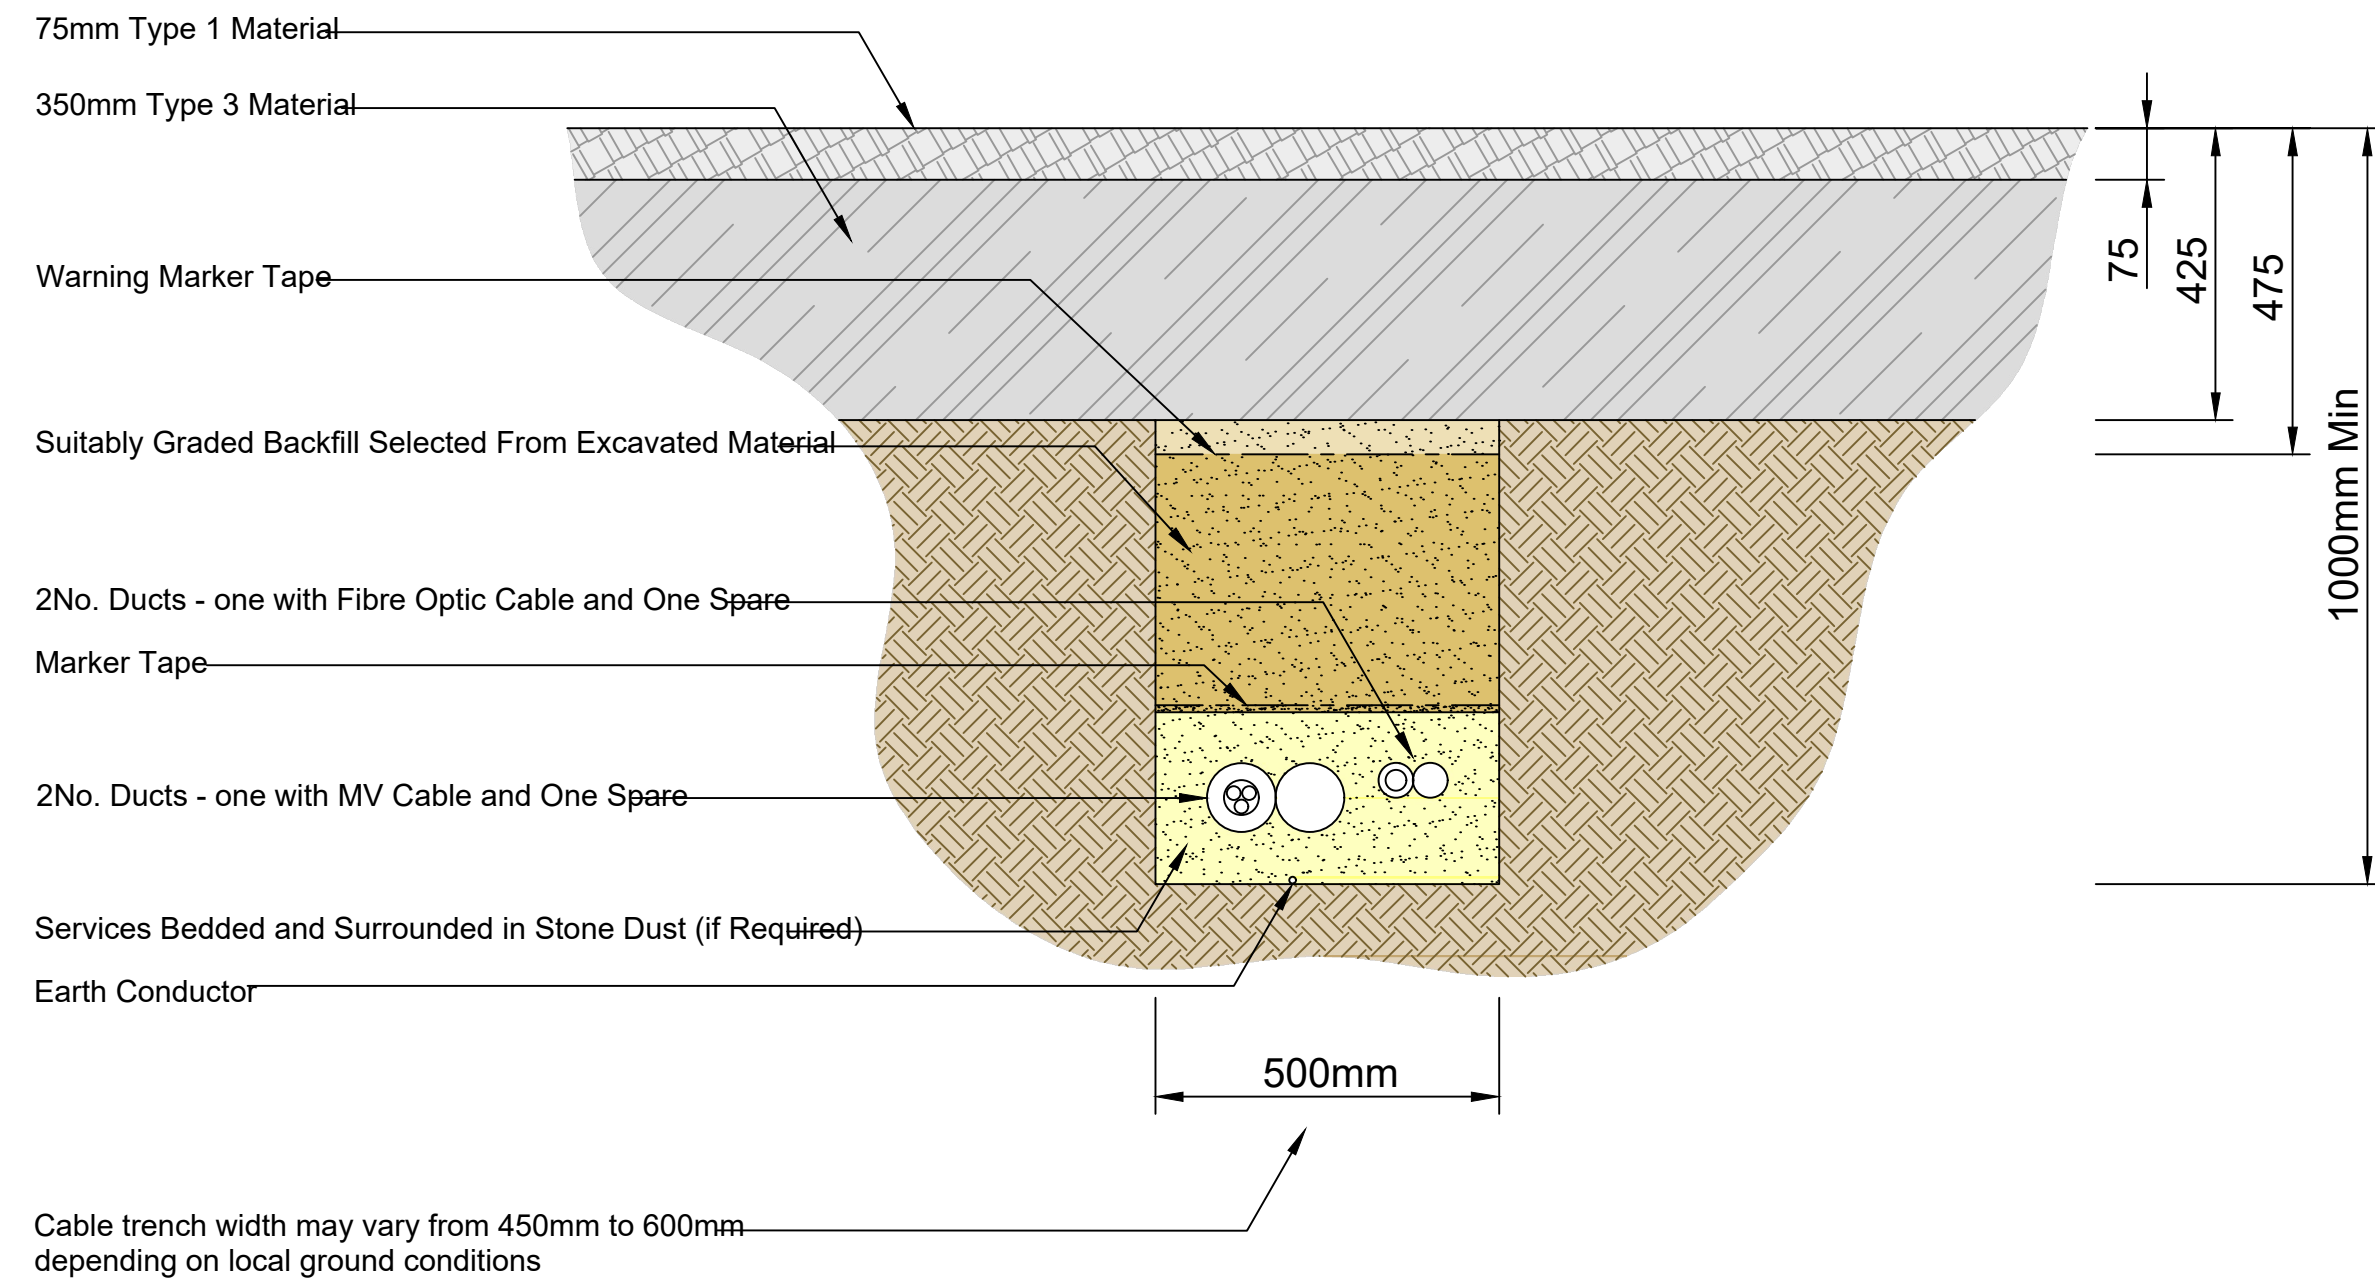

Typical Service Trench Crossing Track
Scale 1:20

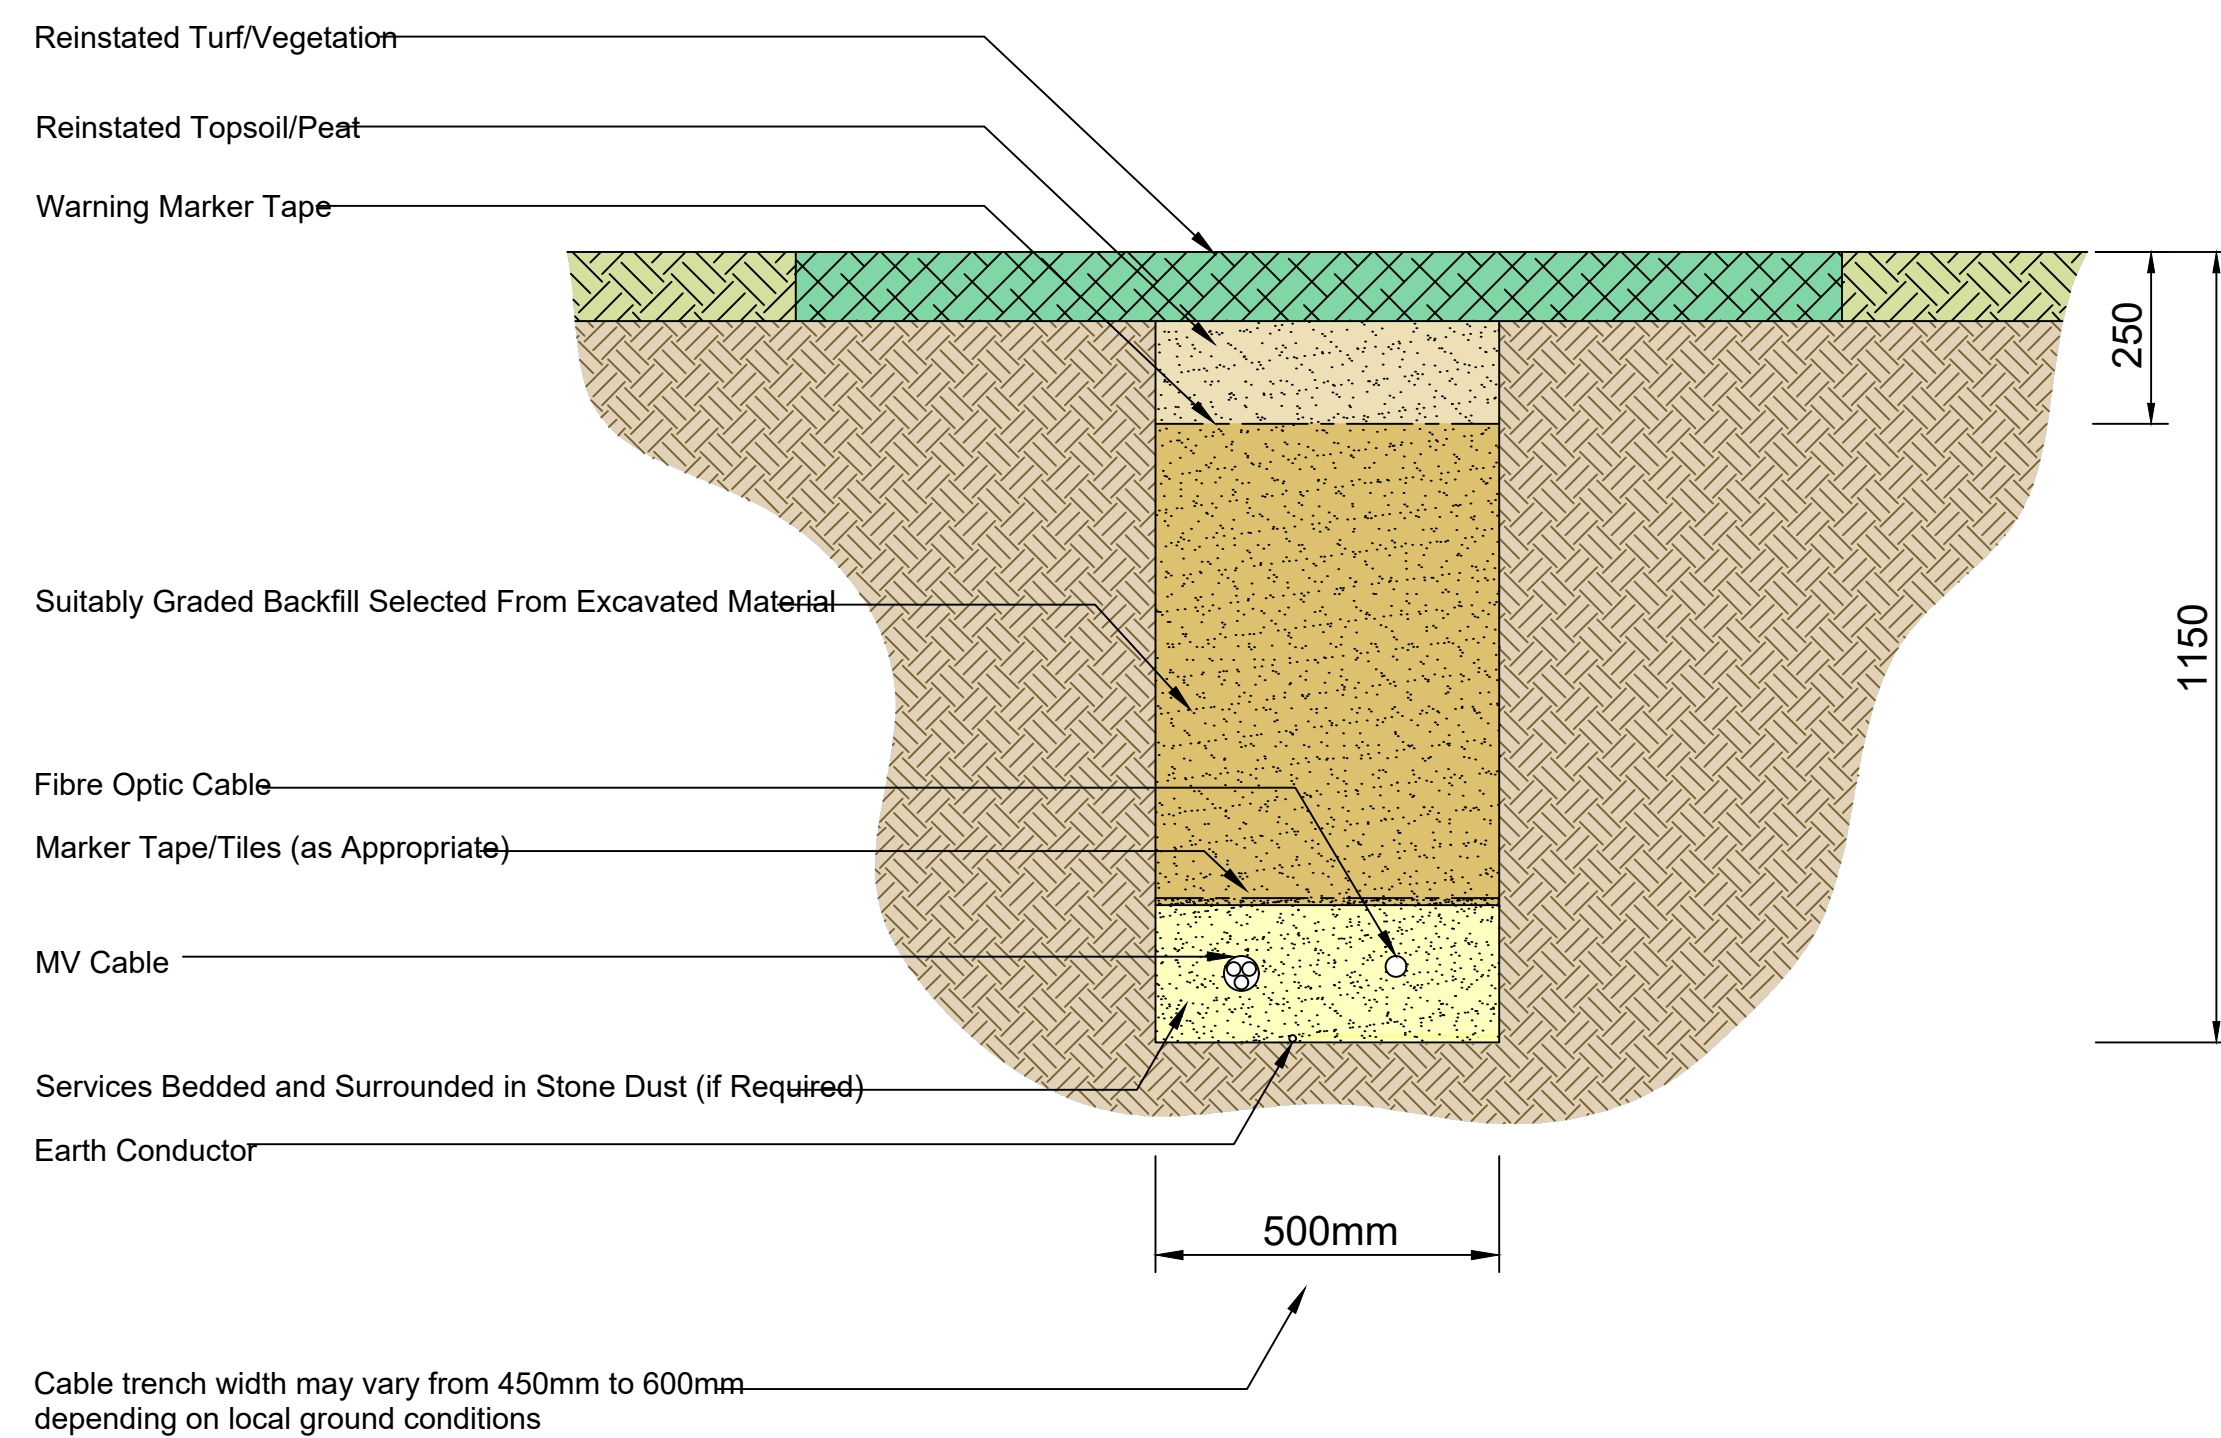

Typical Service Trench Detail
Scale 1:20

- NOTES:
- 1) ALL DIMENSIONS MUST BE CHECKED ON SITE AND NOT SCALED FROM THIS DRAWING.
 - 2) ALL DIMENSIONS IN MILLIMETRES UNLESS OTHERWISE STATED.
 - 3) DEPTH OF CABLE TRENCHES TO SUIT SUB-SURFACE CONDITIONS. I.E. TO BE LOCATED IN STABLE SOIL CONDITIONS.

Date: Rev: Description: Drawn By:

Prepared By:



Client: CUSH WIND LIMITED

Job Title: CUSH WIND FARM PHASE II


Drawing Title: FIGURE 6.3: TYPICAL SERVICE TRENCH DETAIL - INTERNAL UNDERGROUND ELECTRICAL AND COMMUNICATIONS CABLING

Drawing No.: CUSH001_PAS_6.3 Stage: PLANNING APPLICATION


Scale: (A1) 1:10 & 1:20 Date: 23/10/2026 Revision No.: REV 04

Drawn By: EF Checked By: DO Confirmed By: DO


- NOTES:
- 1) ALL DIMENSIONS MUST BE CHECKED ON SITE AND NOT SCALED FROM THIS DRAWING.
 - 2) ALL DIMENSIONS IN MILLIMETRES UNLESS OTHERWISE STATED.

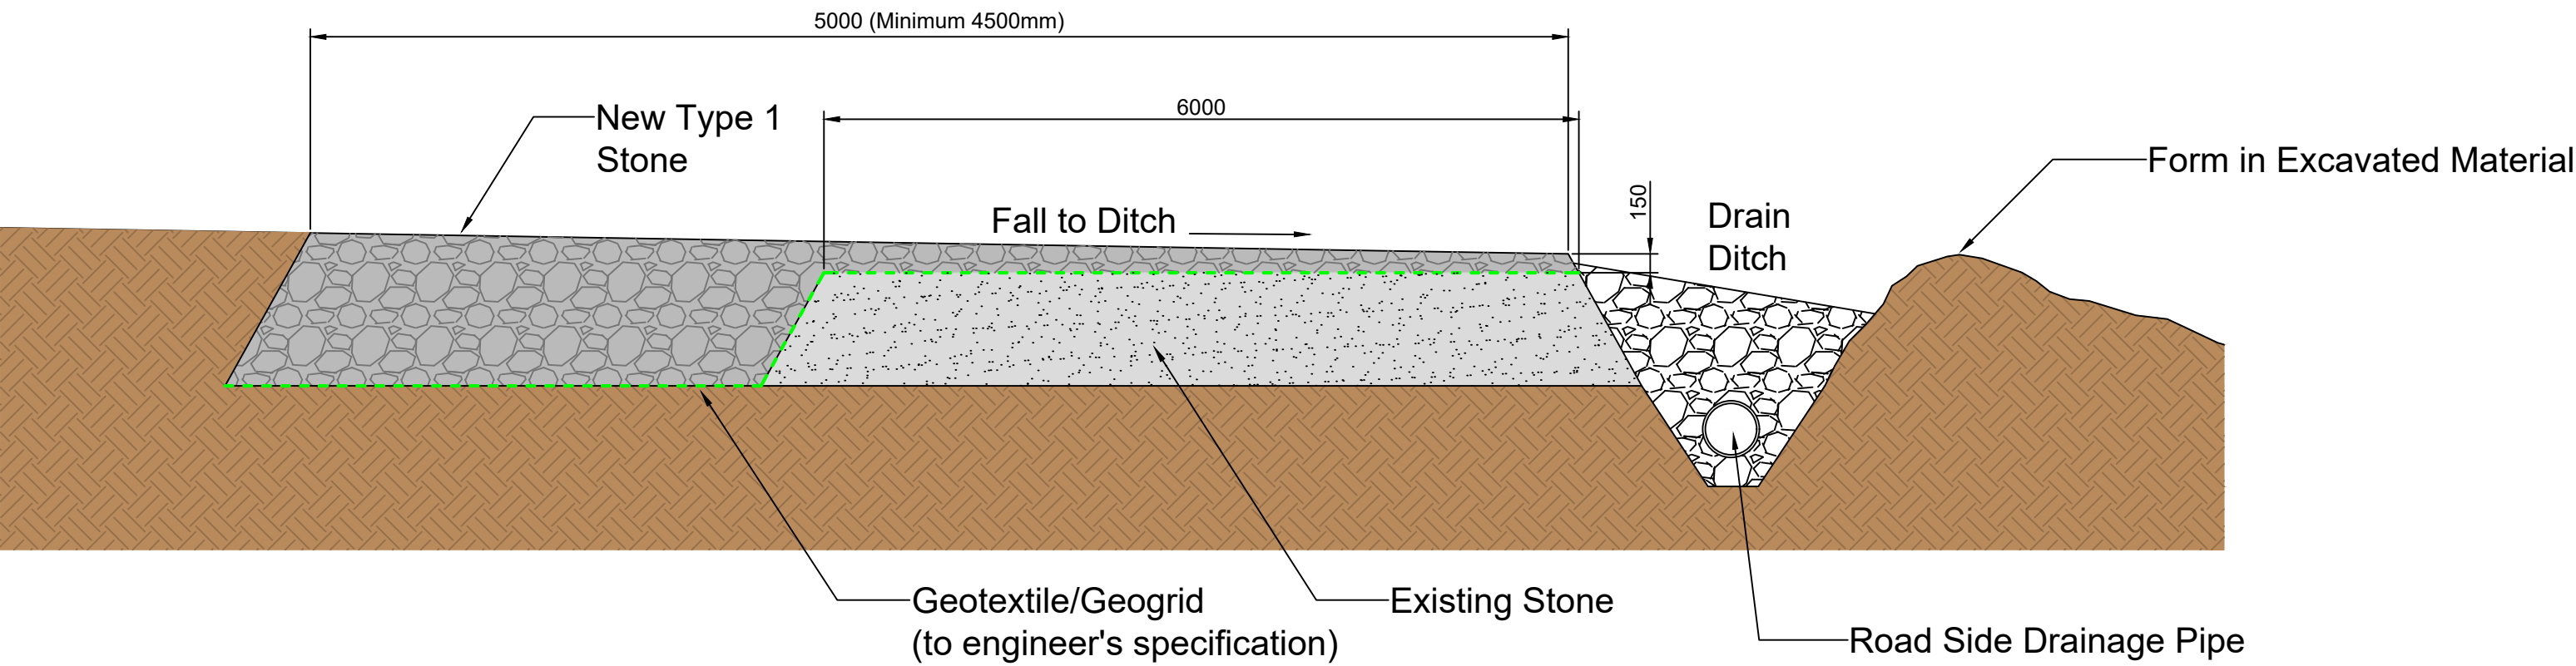

Typical Specification of Road/Access Track Upgrade
Scale 1:25

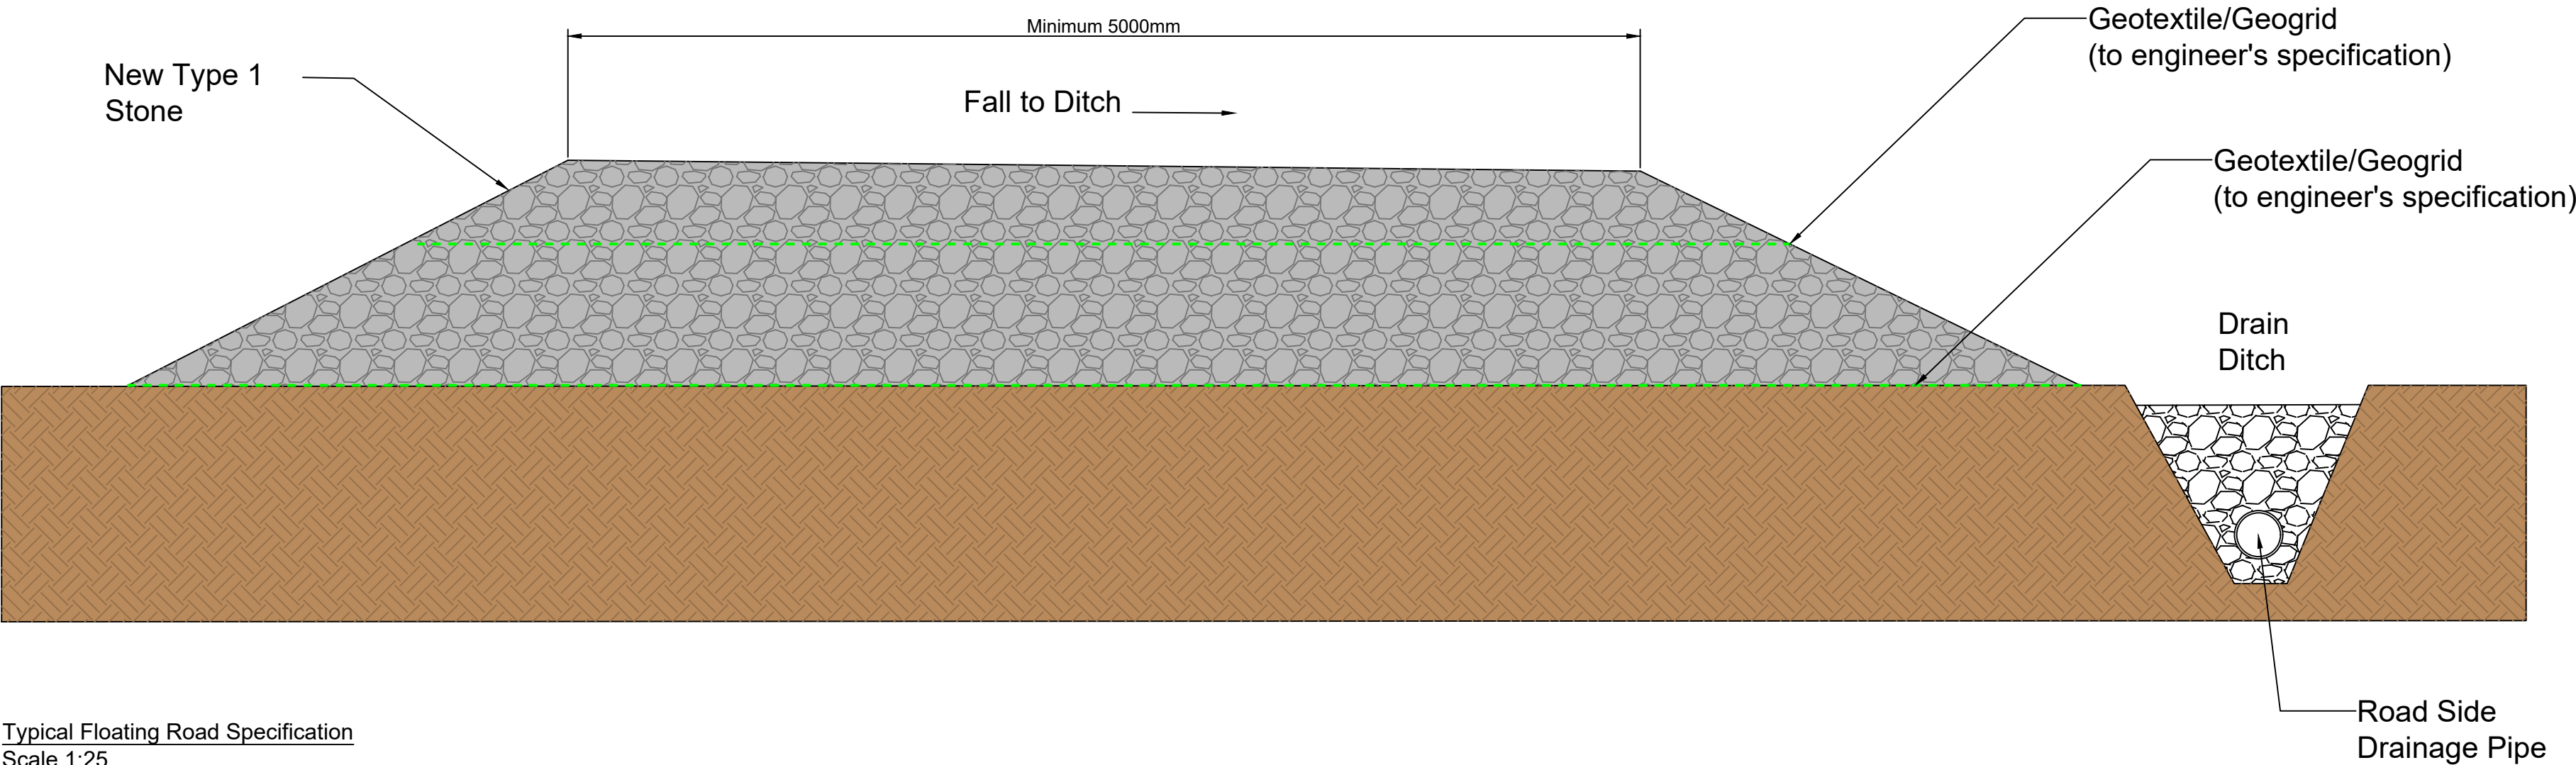

Typical Floating Road Specification
Scale 1:25

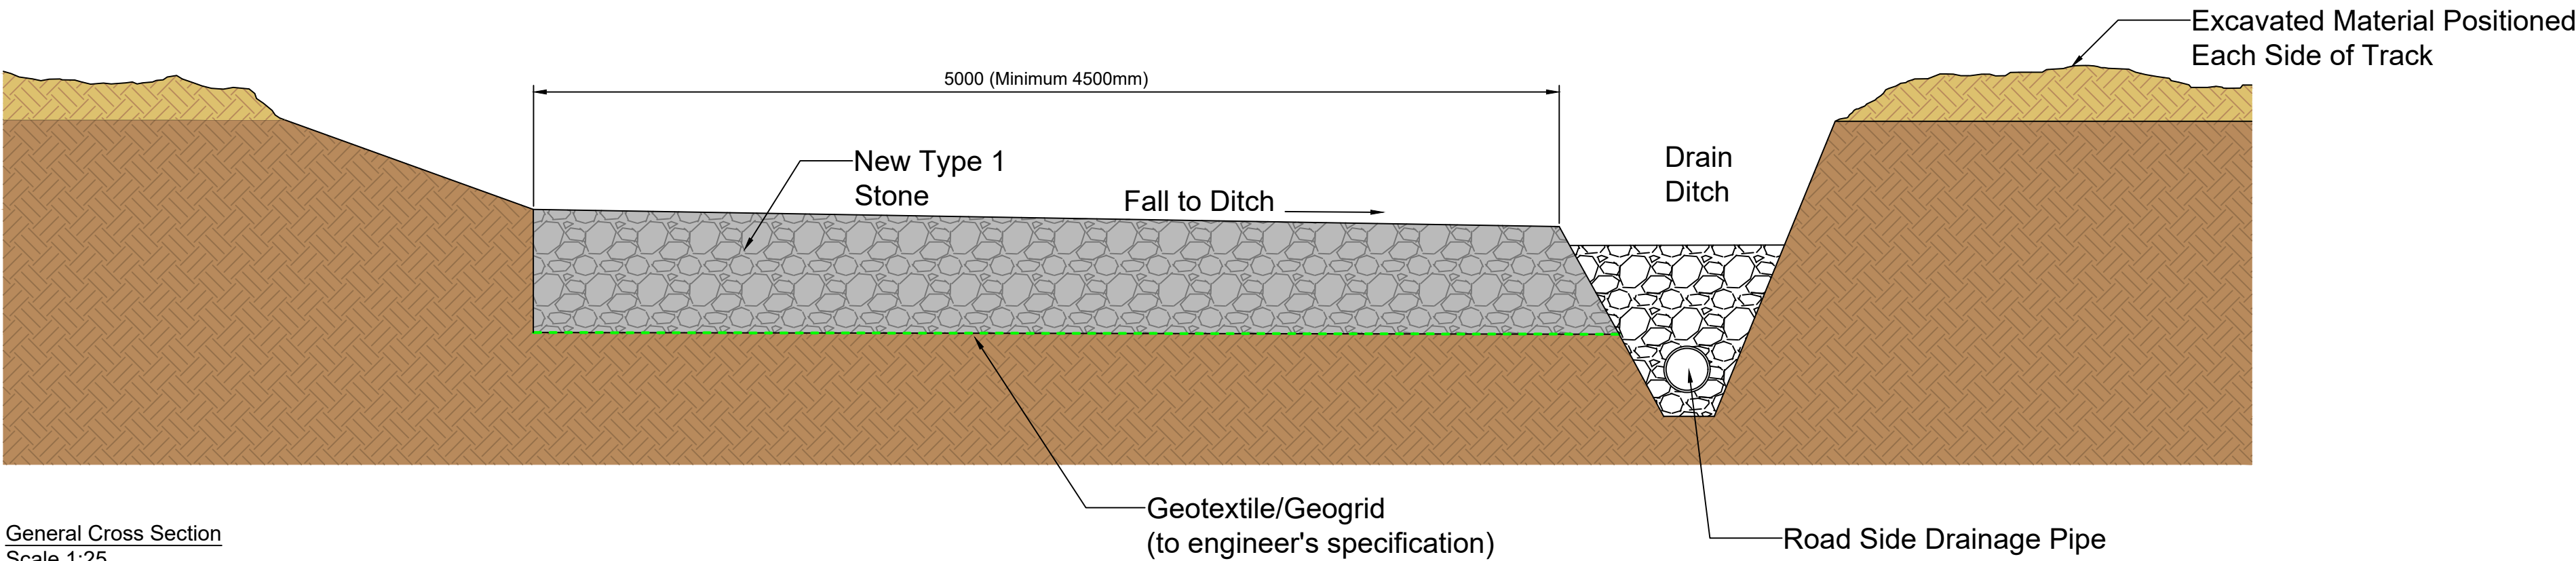

General Cross Section
Scale 1:25

Date: Rev: Description: Drawn By:

Prepared By:



Client: CUSH WIND LIMITED

Job Title: CUSH WIND FARM PHASE II


Drawing Title:

FIGURE 6.4: TYPICAL ACCESS TRACK
DETAIL

Drawing No.: CUSH001_PAS_6.4 Stage: PLANNING APPLICATION


Scale: (A1) 1:25 Date: 23/10/2026 Revision No.: REV 04

Drawn By: EF Checked By: DO Confirmed By: DO

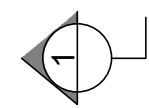


Drawn By:	Checked By:	Confirmed By:
EF	DO	DO


- NOTES:
- 1) ALL DIMENSIONS MUST BE CHECKED ON SITE AND NOT SCALED FROM THIS DRAWING.
 - 2) ALL DIMENSIONS IN MILLIMETRES UNLESS OTHERWISE STATED.
 - 3) PLEASE NOTE THAT THE ELEVATIONS/DIMENSIONS ILLUSTRATED ON THE DRAWING ARE INDICATIVE ONLY. THE PRECISE SPECIFICATION AND DETAIL OF THE MODULE WILL BE DETERMINED BY THE ELECTRICAL EQUIPMENT SUPPLIER FOLLOWING A COMPETITIVE TENDER.

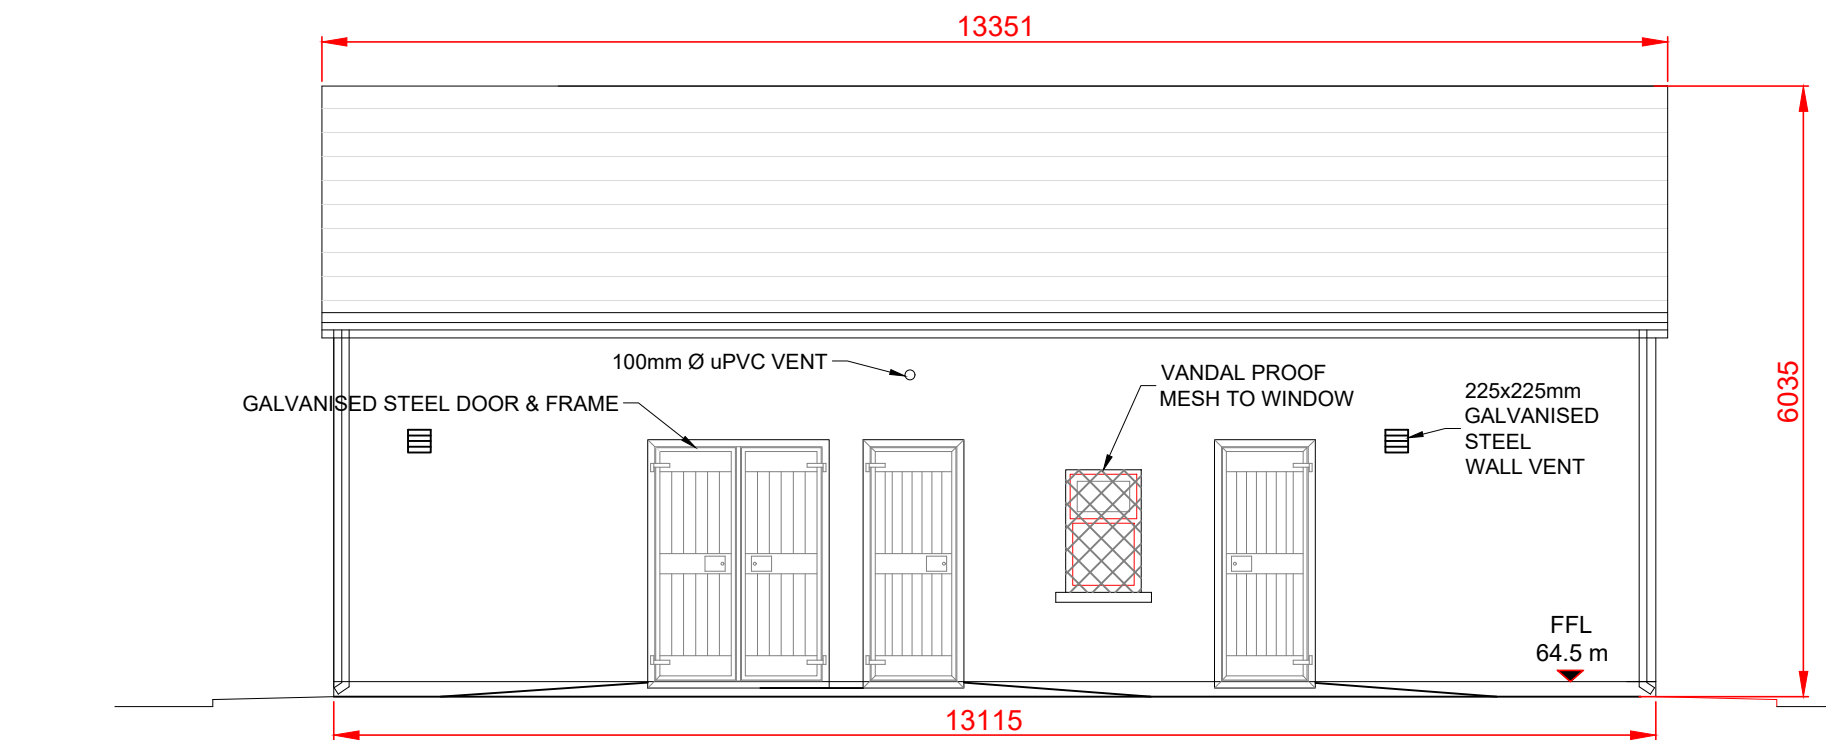


FRONT ELEVATION
SCALE 1:75

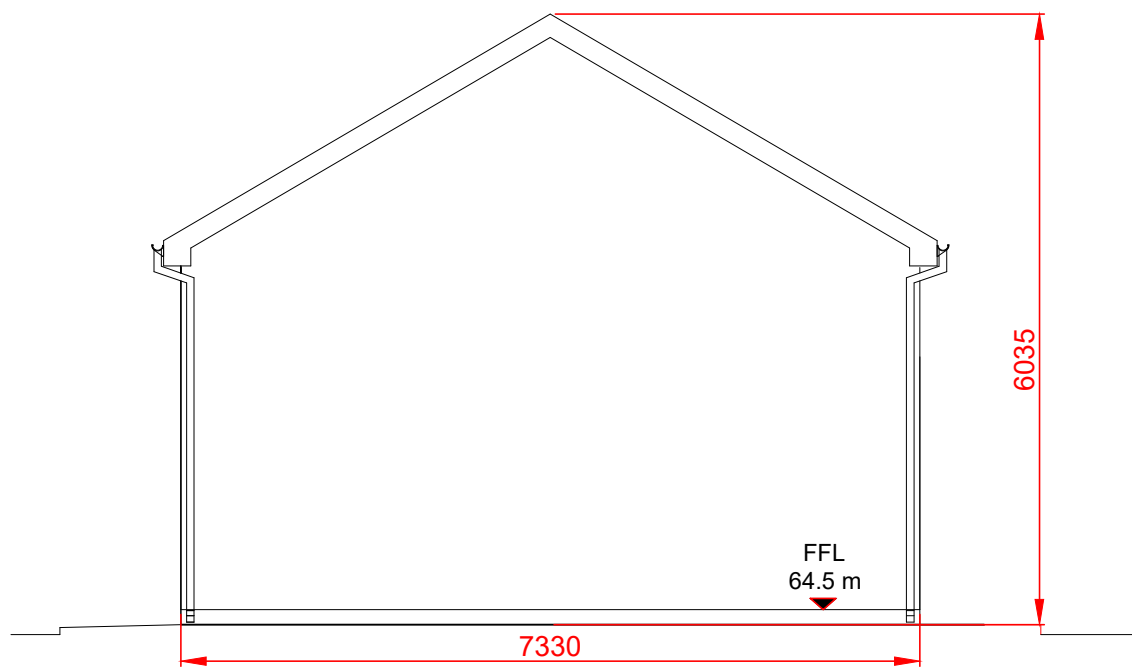


END ELEVATION
SCALE 1:75

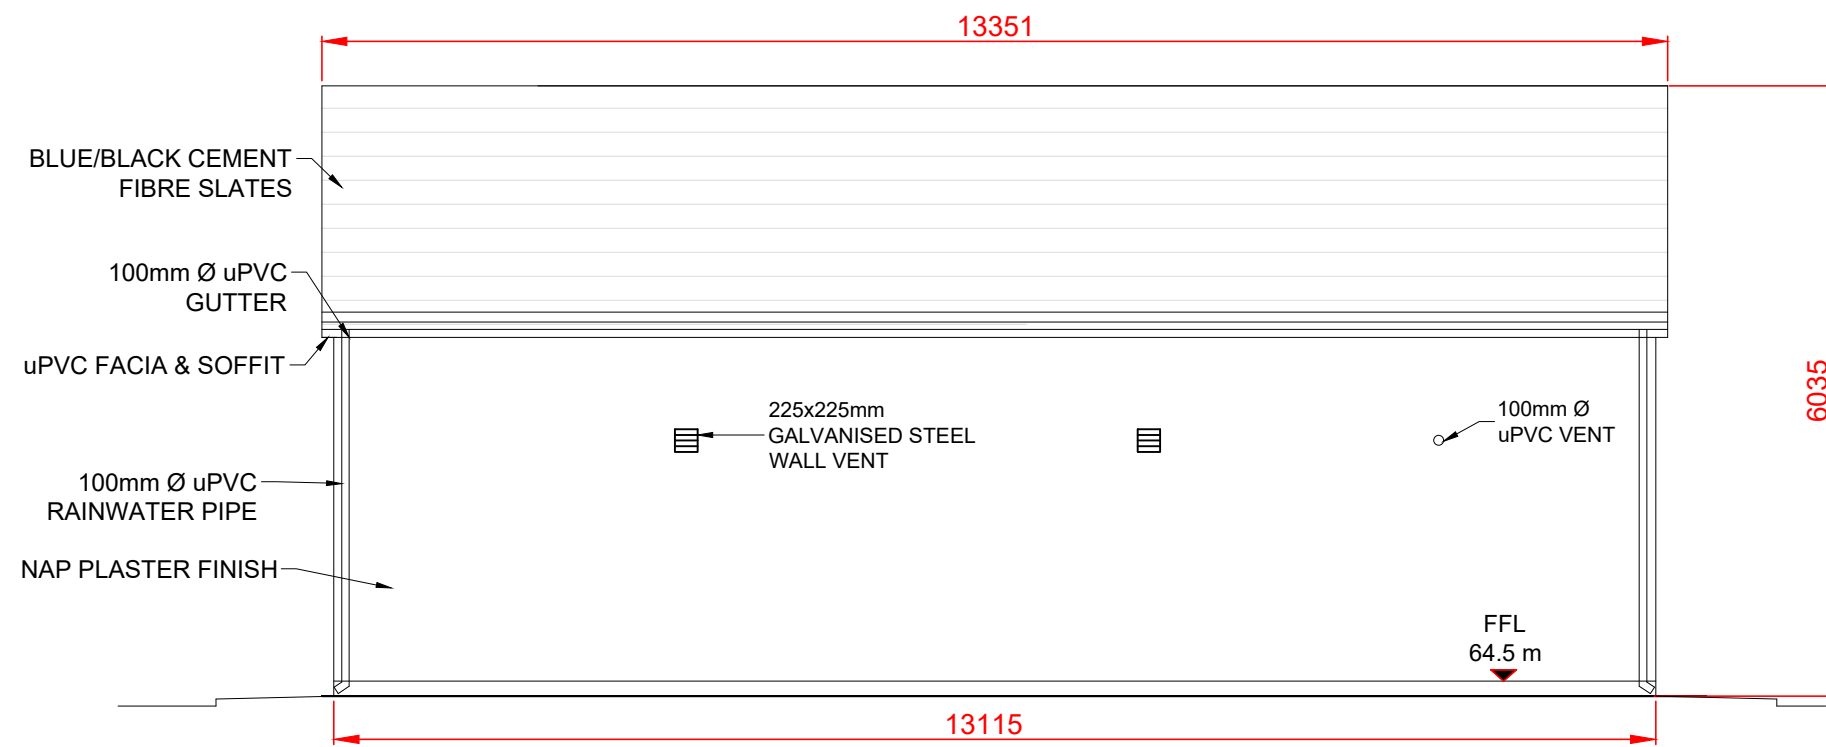


REAR ELEVATION
SCALE 1:75

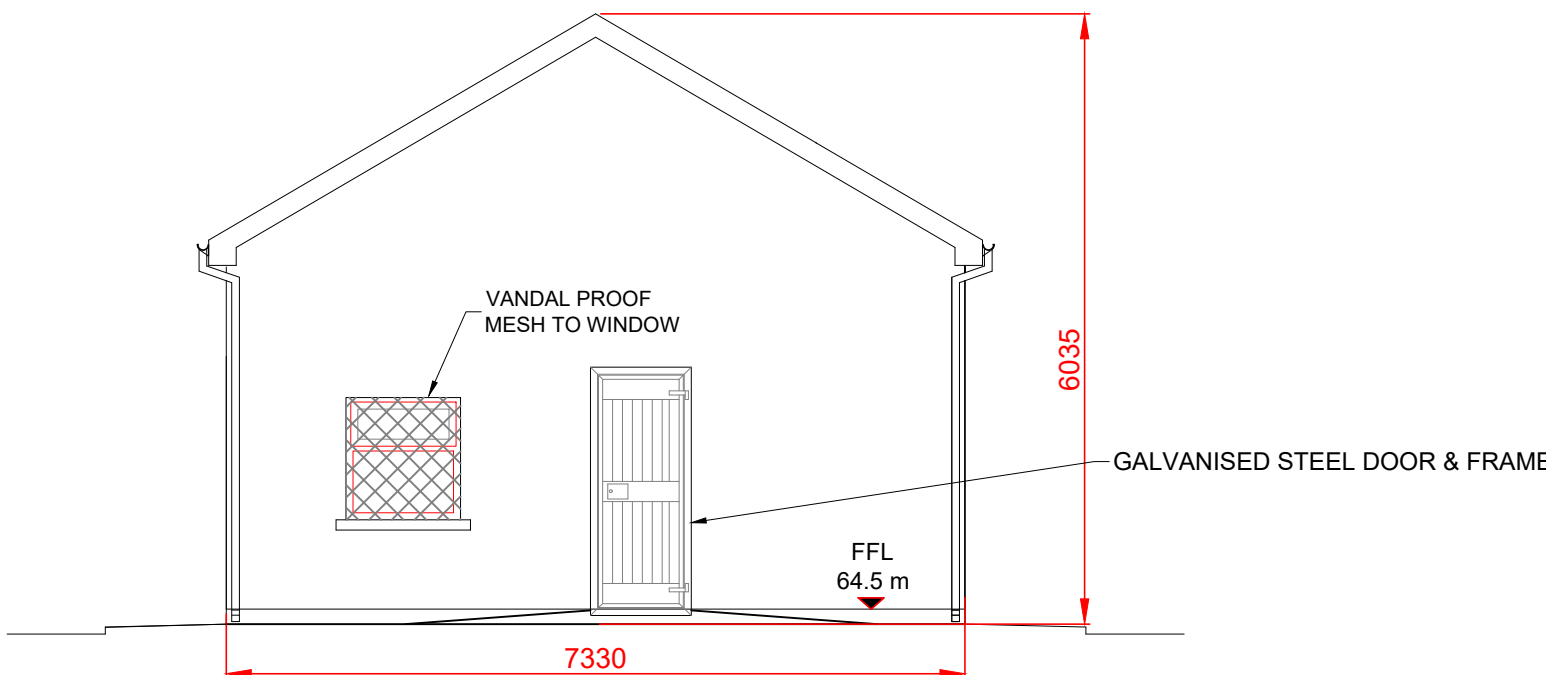

END ELEVATION
SCALE 1:75

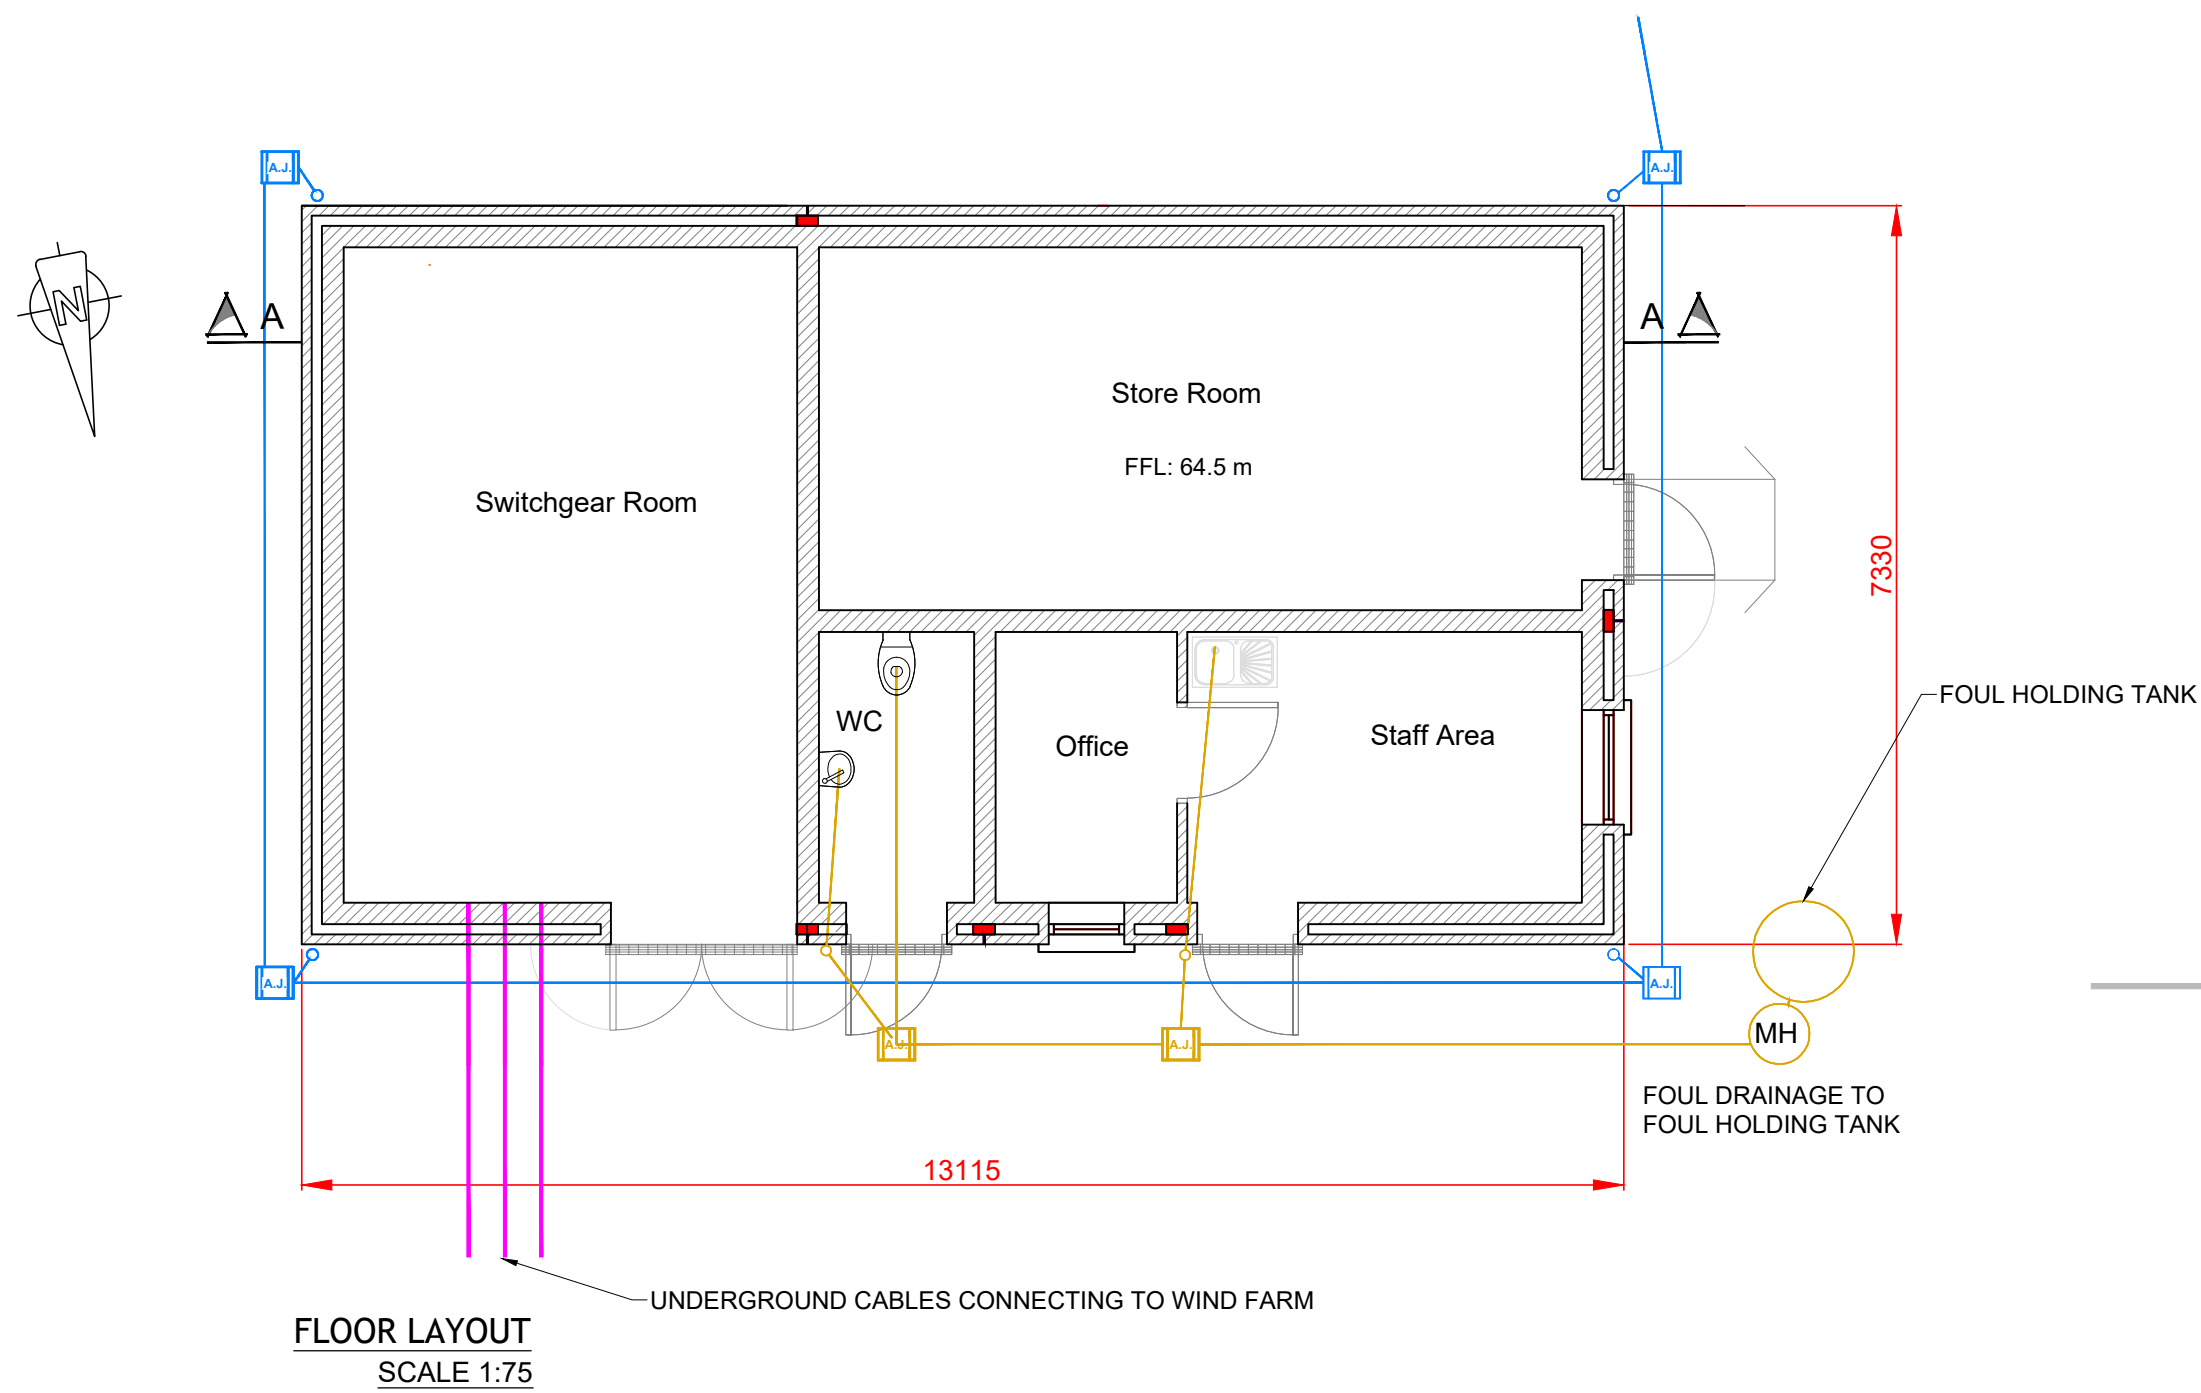

FLOOR LAYOUT
SCALE 1:75

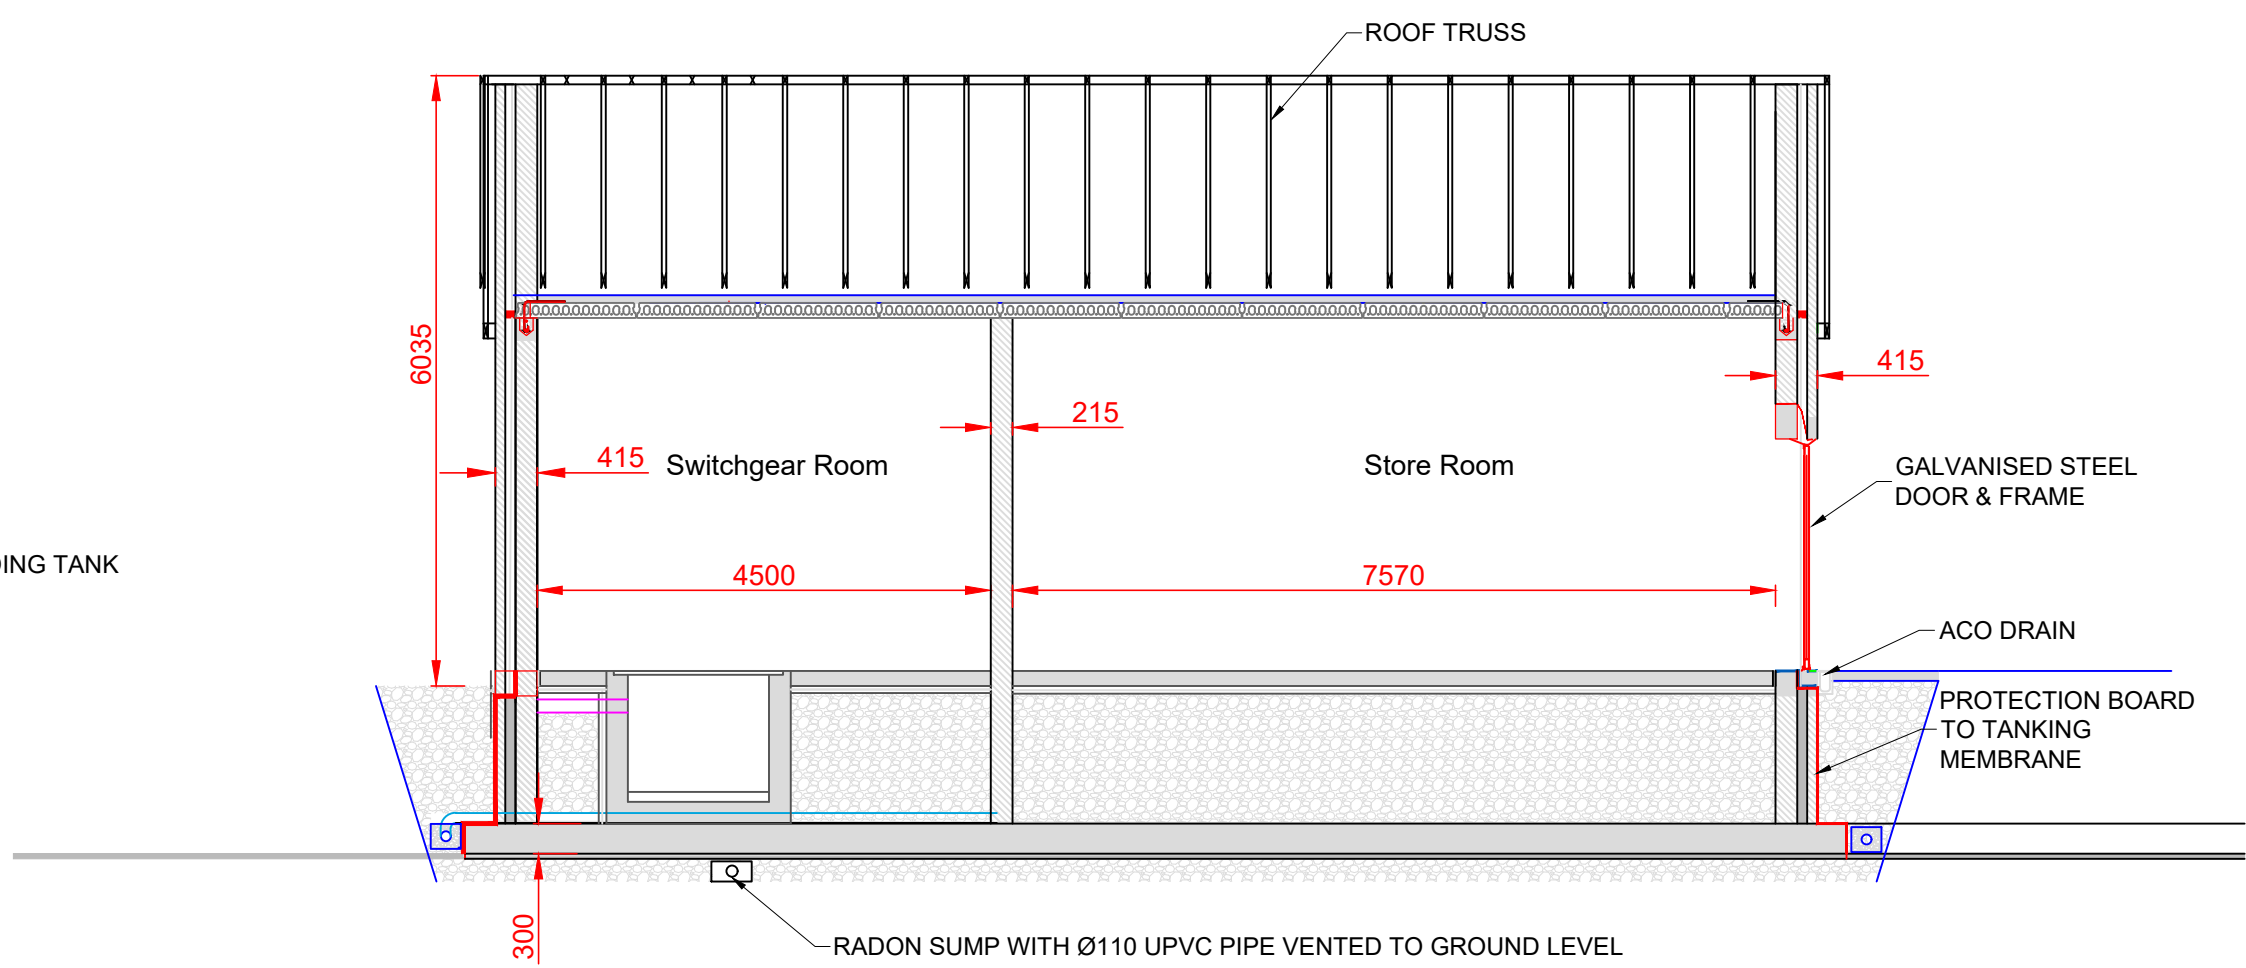

SECTION A-A
SCALE 1:75

Date: Rev: Description: Drawn By:

Prepared By:



Galetech Energy Services
Clondargan, Stradone
Co. Cavan, H12 NV06
info@galetechenergyservices.com
www.galetechenergyservices.com

Client: CUSH WIND LIMITED


Job Title: CUSH WIND FARM PHASE II

Drawing Title: FIGURE 6.6: TYPICAL ELECTRICAL SWITCHROOM BUILDING PLAN & ELEVATIONS


Drawing No.: CUSH001_PAS_6.6 Stage: PLANNING APPLICATION

Scale: (A1) 1:75 Date: 23/10/2026 Revision No.: REV 04


Drawn By: EF Checked By: DO Confirmed By: DO

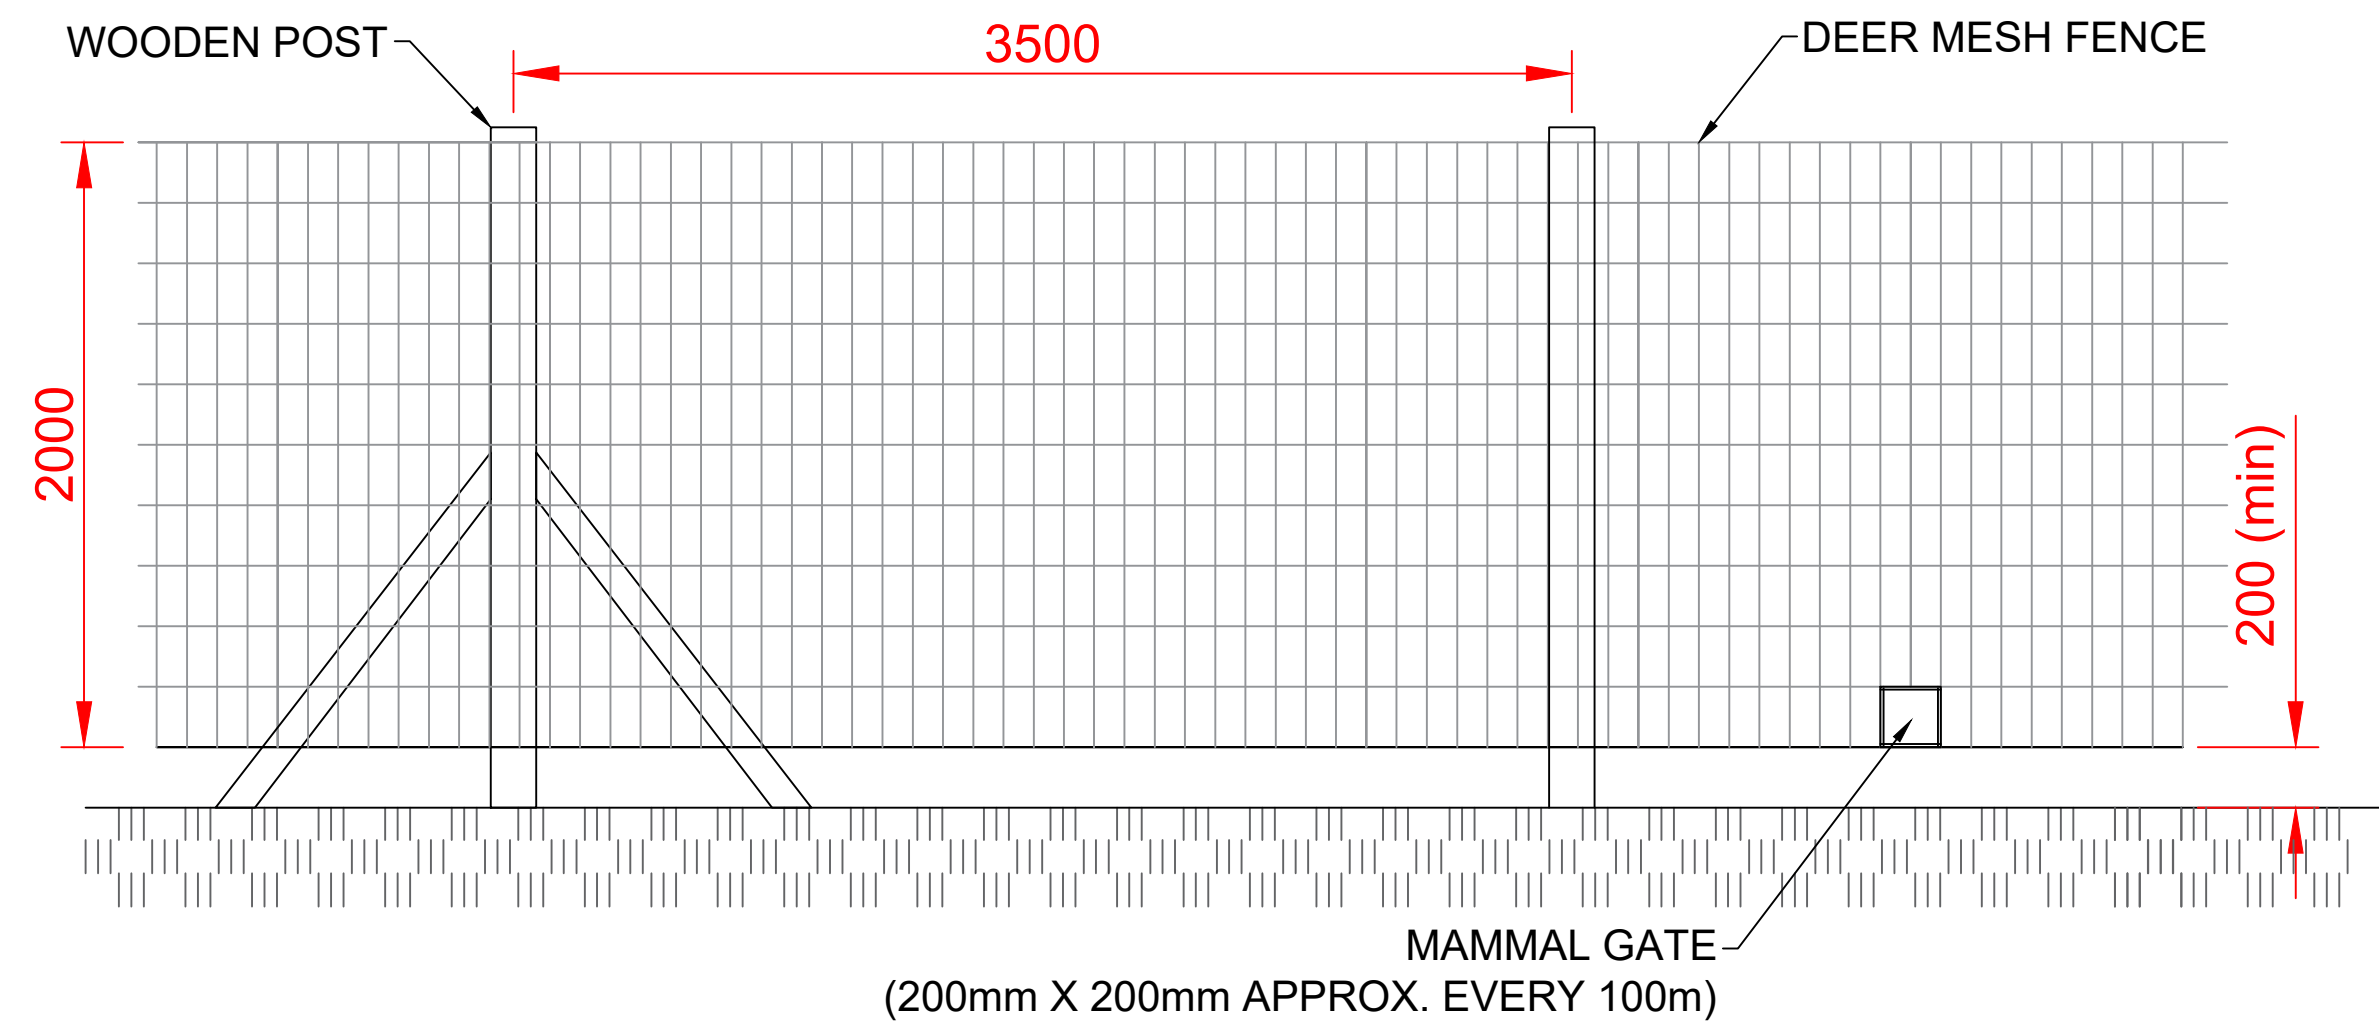

TYPICAL STOCK PROOF FENCE
Scale 1:25

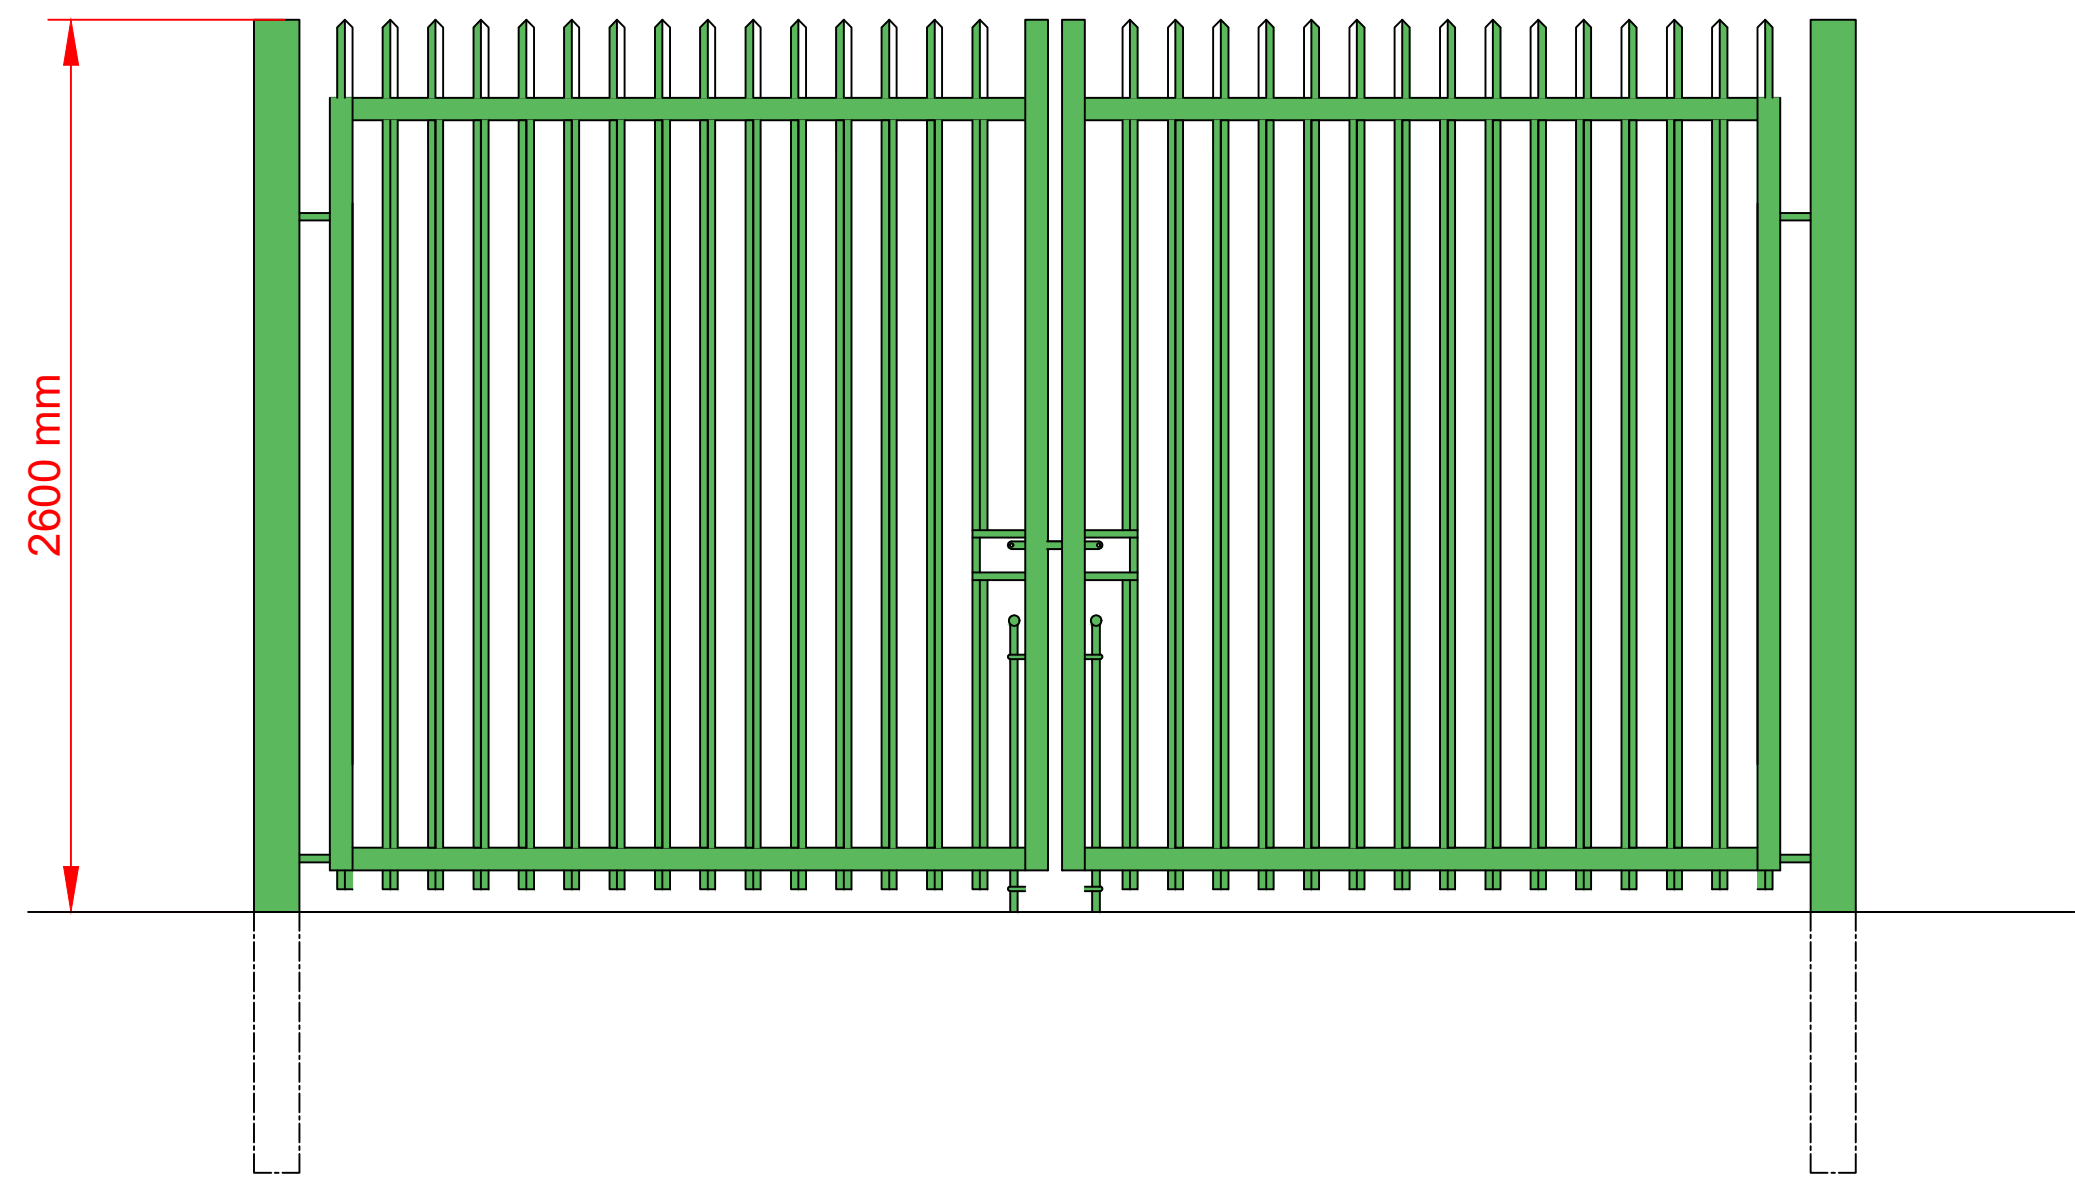

TYPICAL FENCE & GATE DETAIL
Scale 1:25

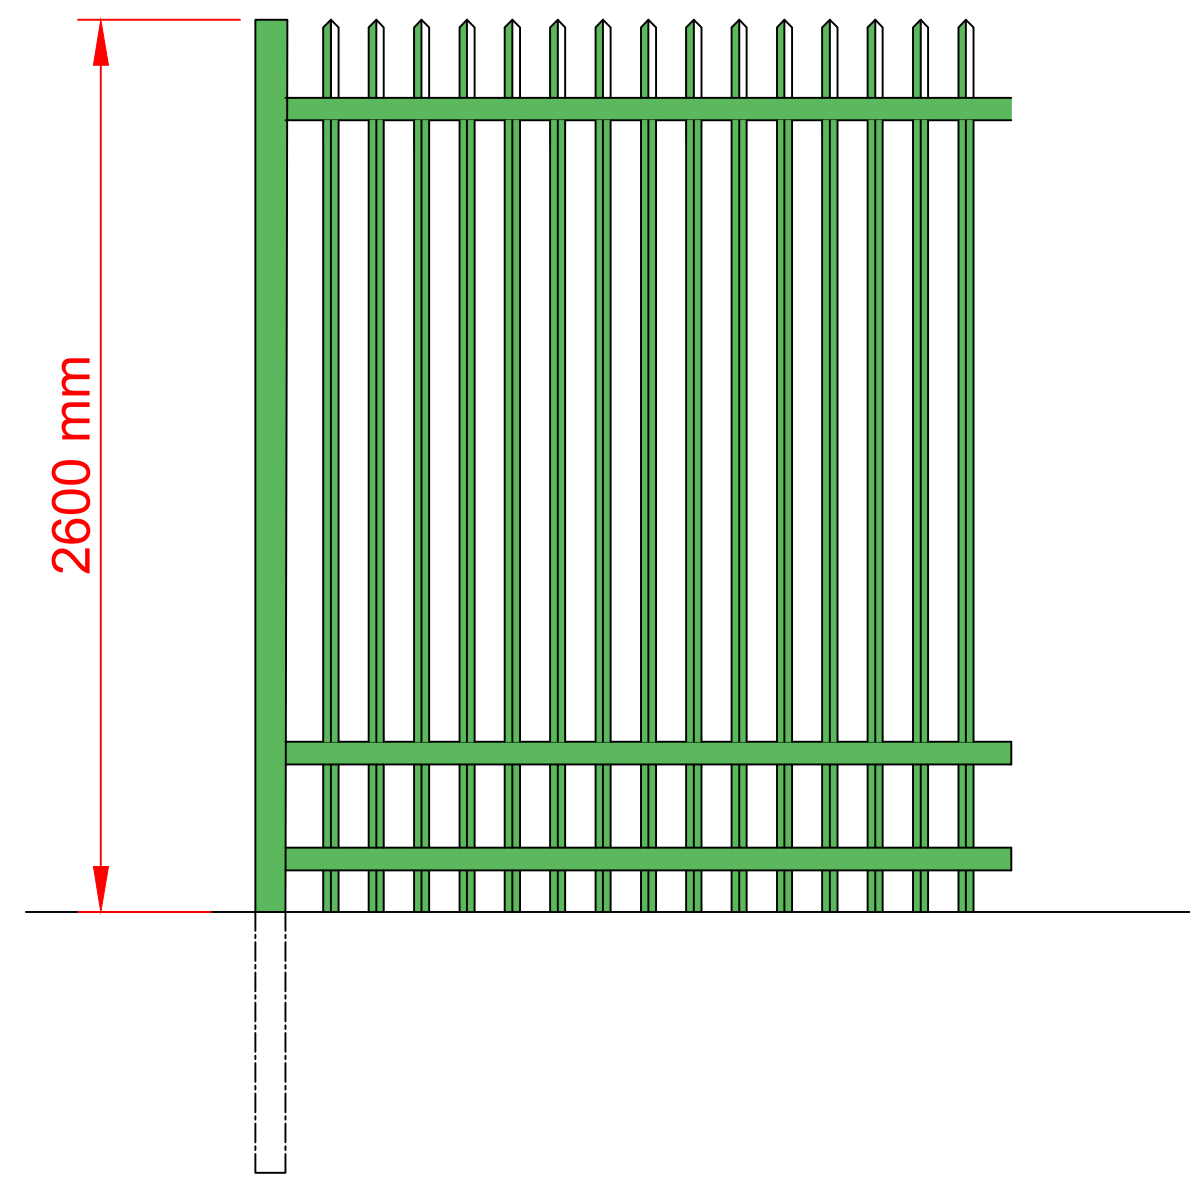

NOTES:
1) ALL DIMENSIONS MUST BE CHECKED ON SITE AND NOT SCALED FROM THIS DRAWING.
2) ALL DIMENSIONS IN MILLIMETRES UNLESS OTHERWISE STATED.

Date:	Rev:	Description:	Drawn By:
Prepared By:			
		Galetech Energy Services Clondargan, Stradone Co. Cavan, H12 NV06 info@galetechenergyservices.com www.galetechenergyservices.com	
Client: CUSH WIND LIMITED			
Job Title: CUSH WIND FARM PHASE II			
Drawing Title: FIGURE 6.7: TYPICAL PALISADE & STOCK PROOF FENCE ELEVATIONS			
Drawing No.: CUSH001_PAS_6.7		Stage: PLANNING APPLICATION	
Scale: (A1) 1:25	Date: 23/10/2026	Revision No.: REV 04	
Drawn By: EF	Checked By: DO	Confirmed By: DO	