





Cush Wind Farm
Phase II

Environmental Impact Assessment Report

Annex 5.1: Biodiversity Figures


Cush Wind Limited

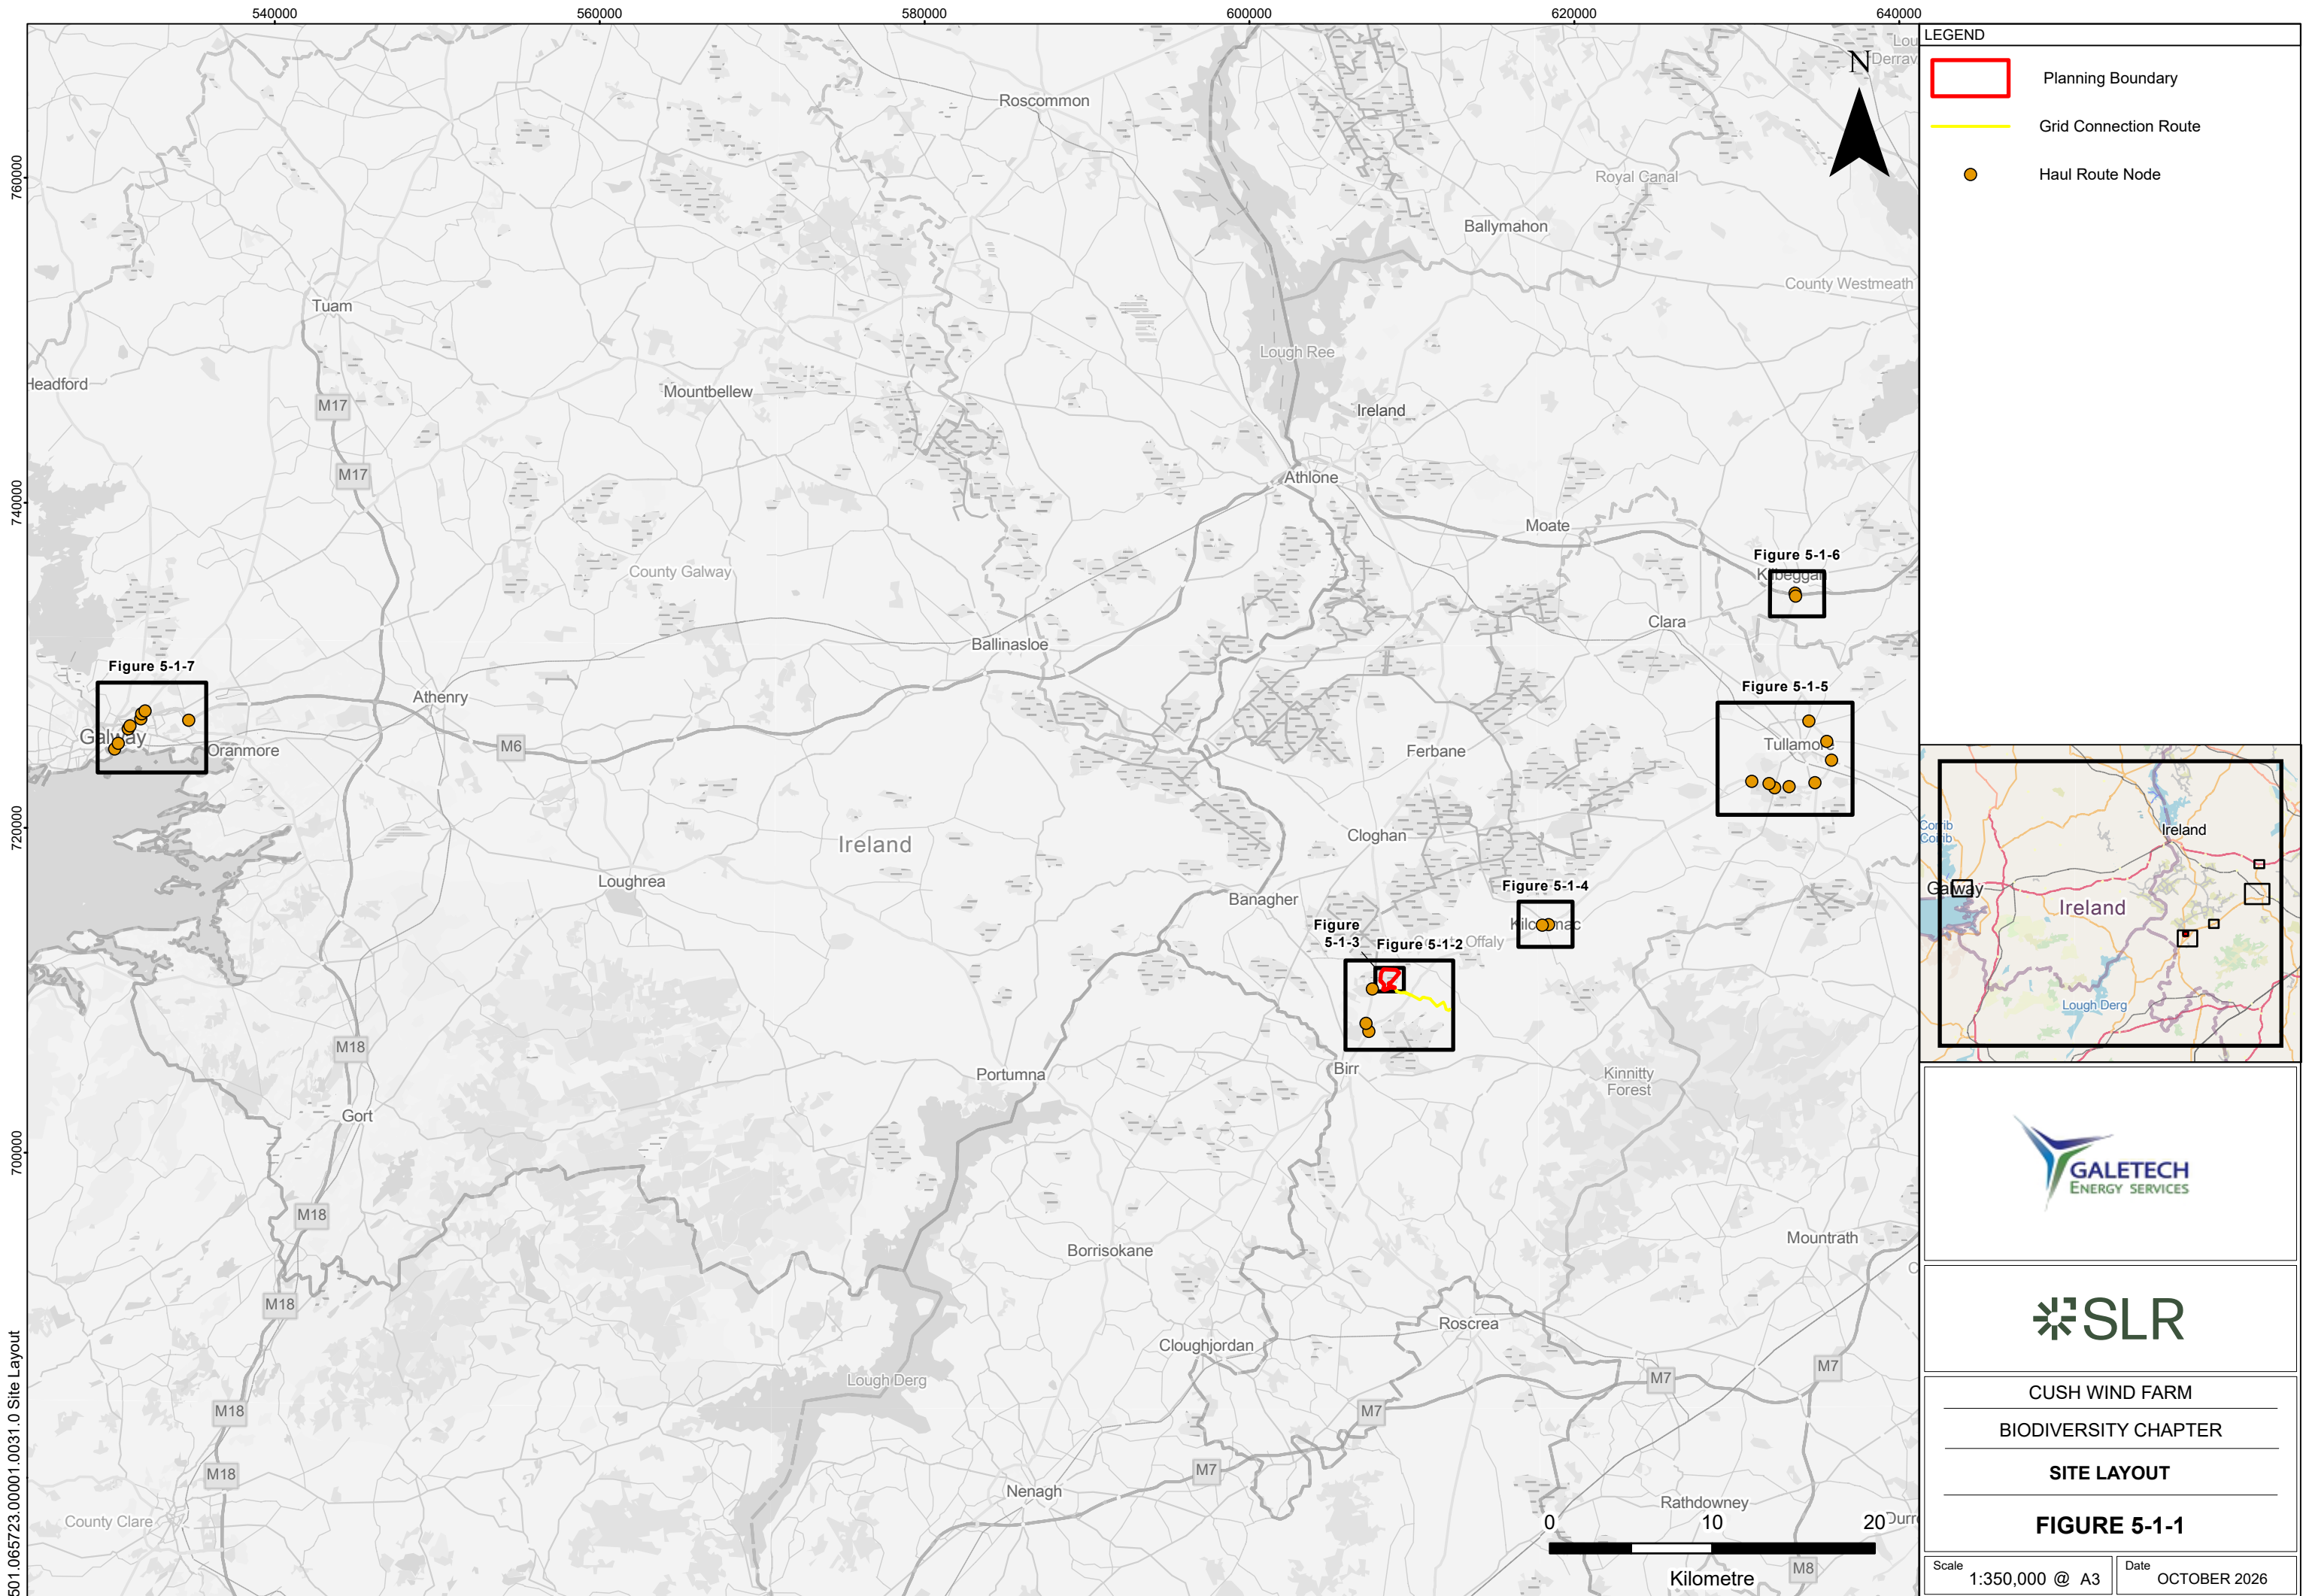

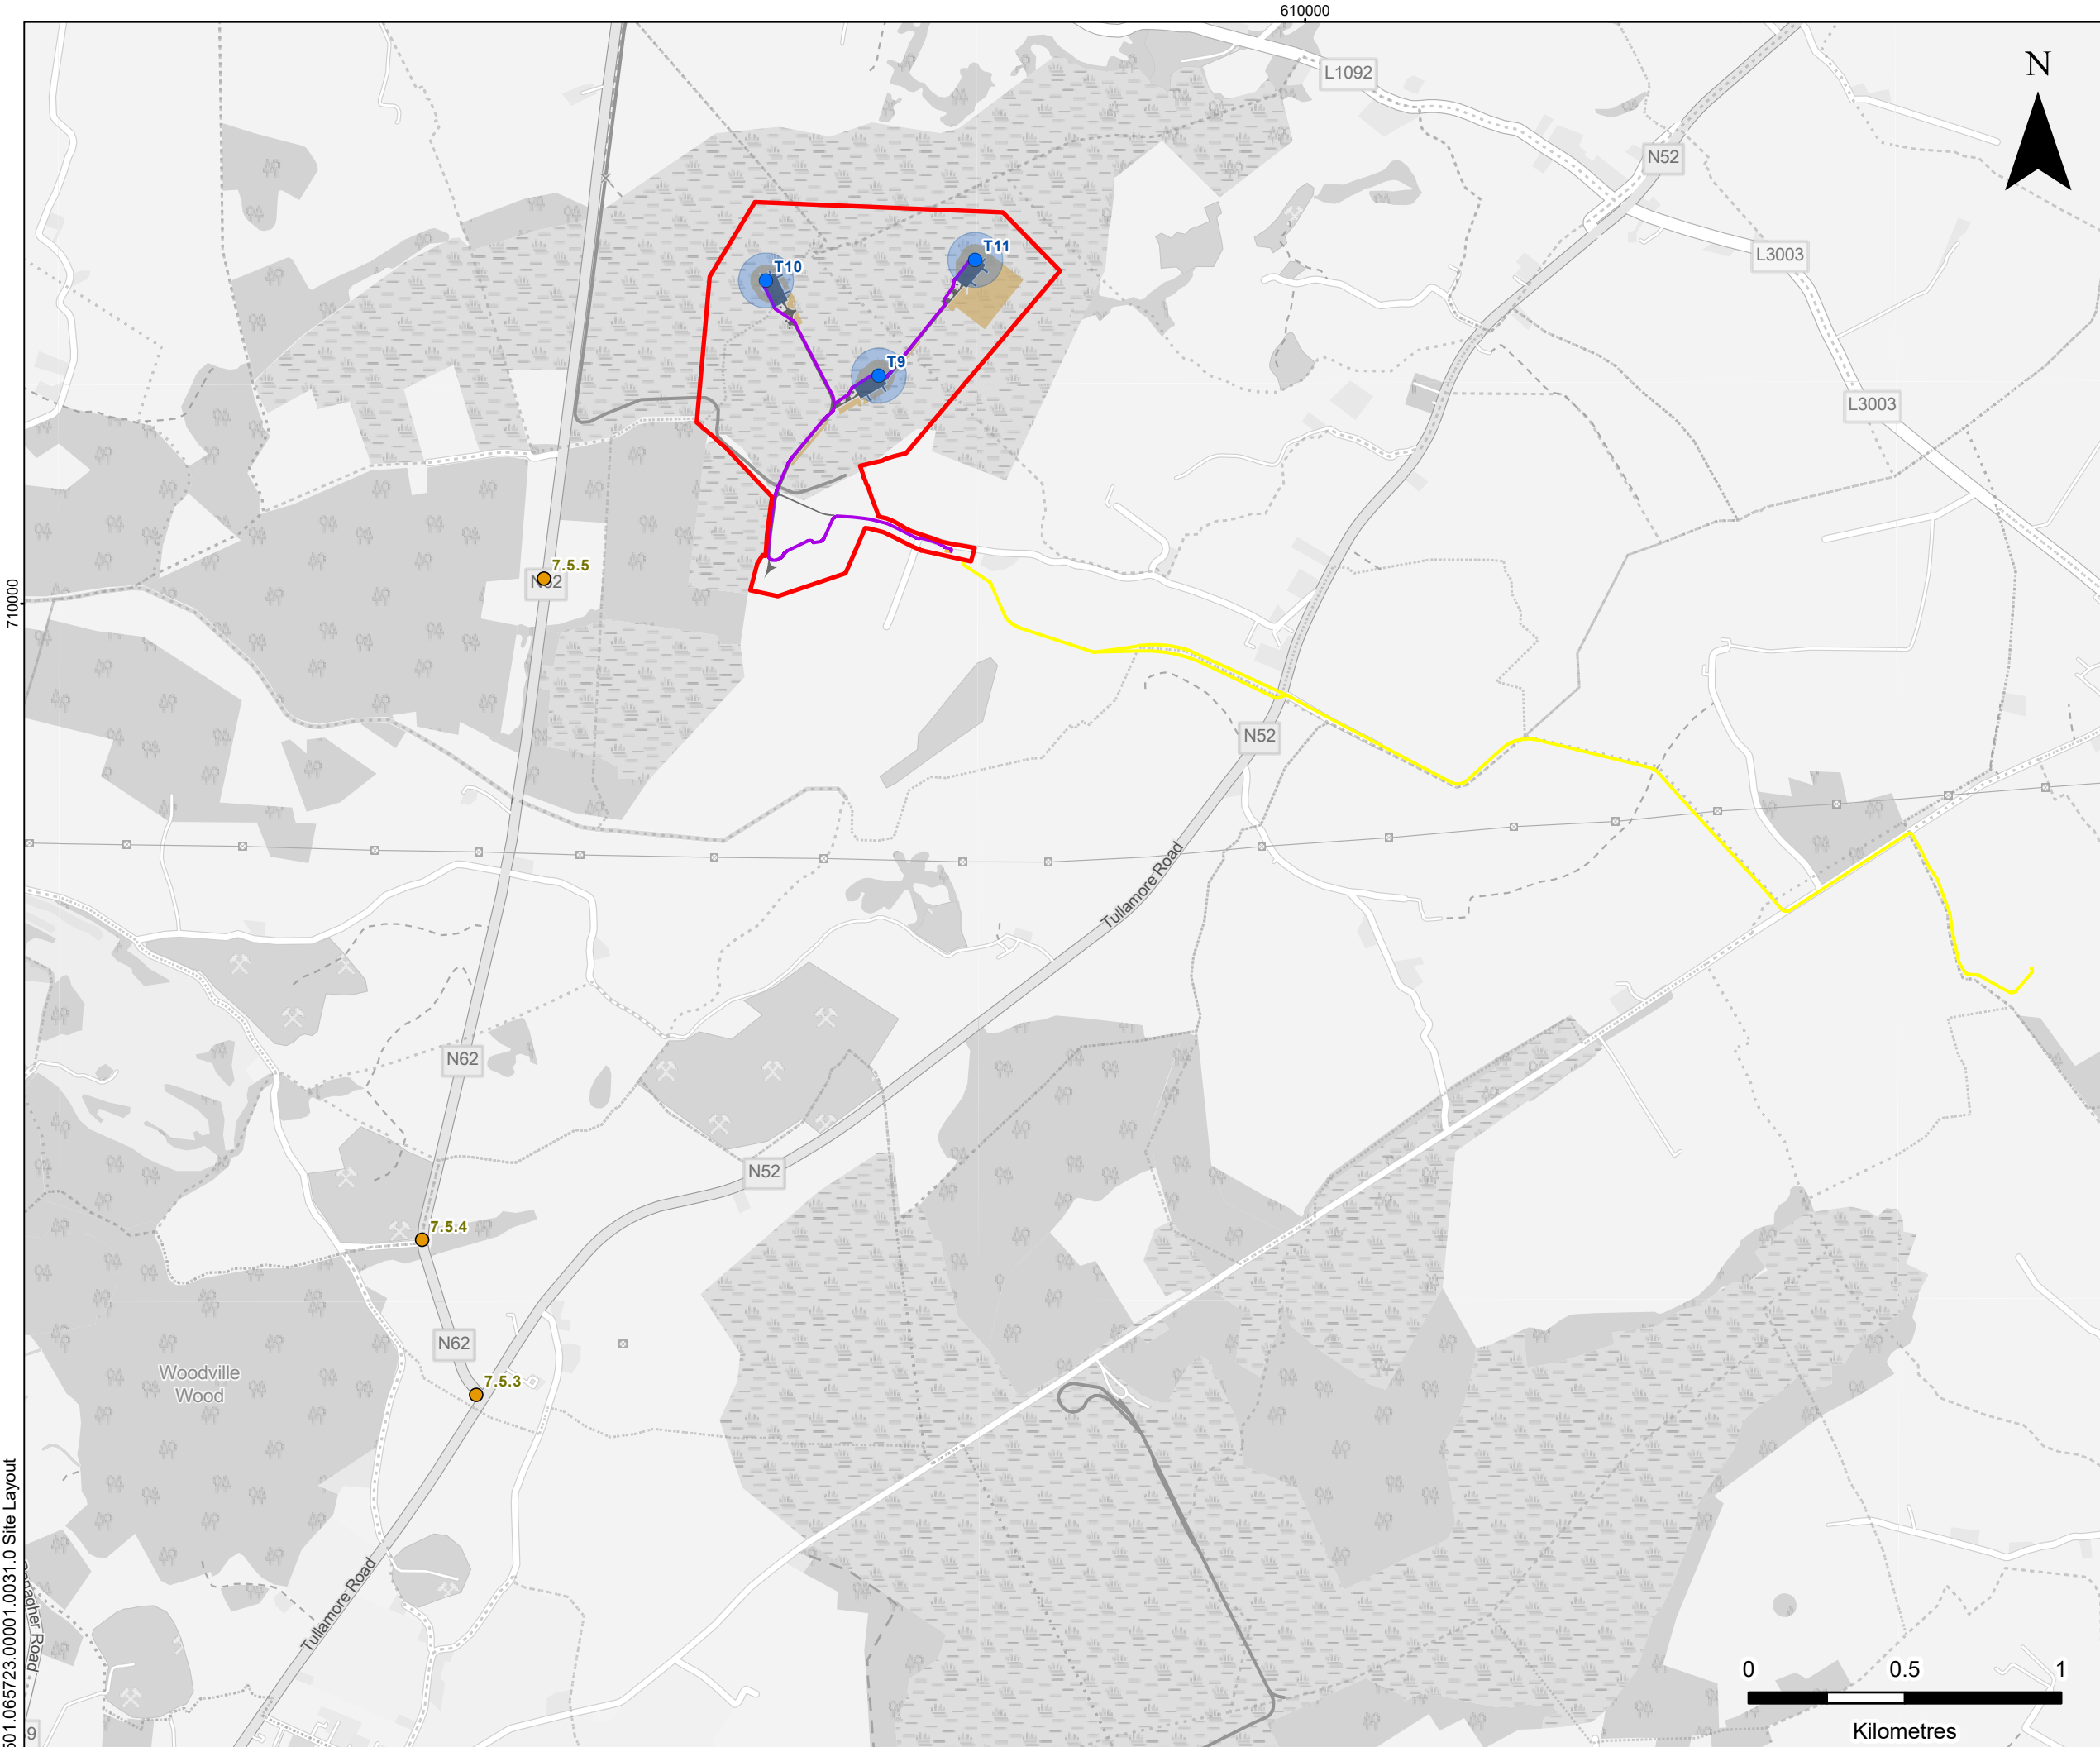

LEGEND


- Planning Boundary
- Turbine
- Turbine Rotor Swept Area
- Access Track and Hardstanding
- Switchroom
- Spoil Deposition Area
- Cable Route
- Grid Connection Route
- Haul Route Node

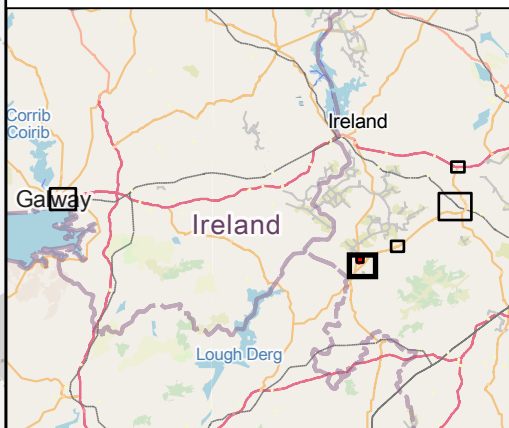

CUSH WIND FARM
BIODIVERSITY CHAPTER
SITE LAYOUT

FIGURE 5-1-2

Scale 1:20,000 @ A3	Date OCTOBER 2026
------------------------	----------------------

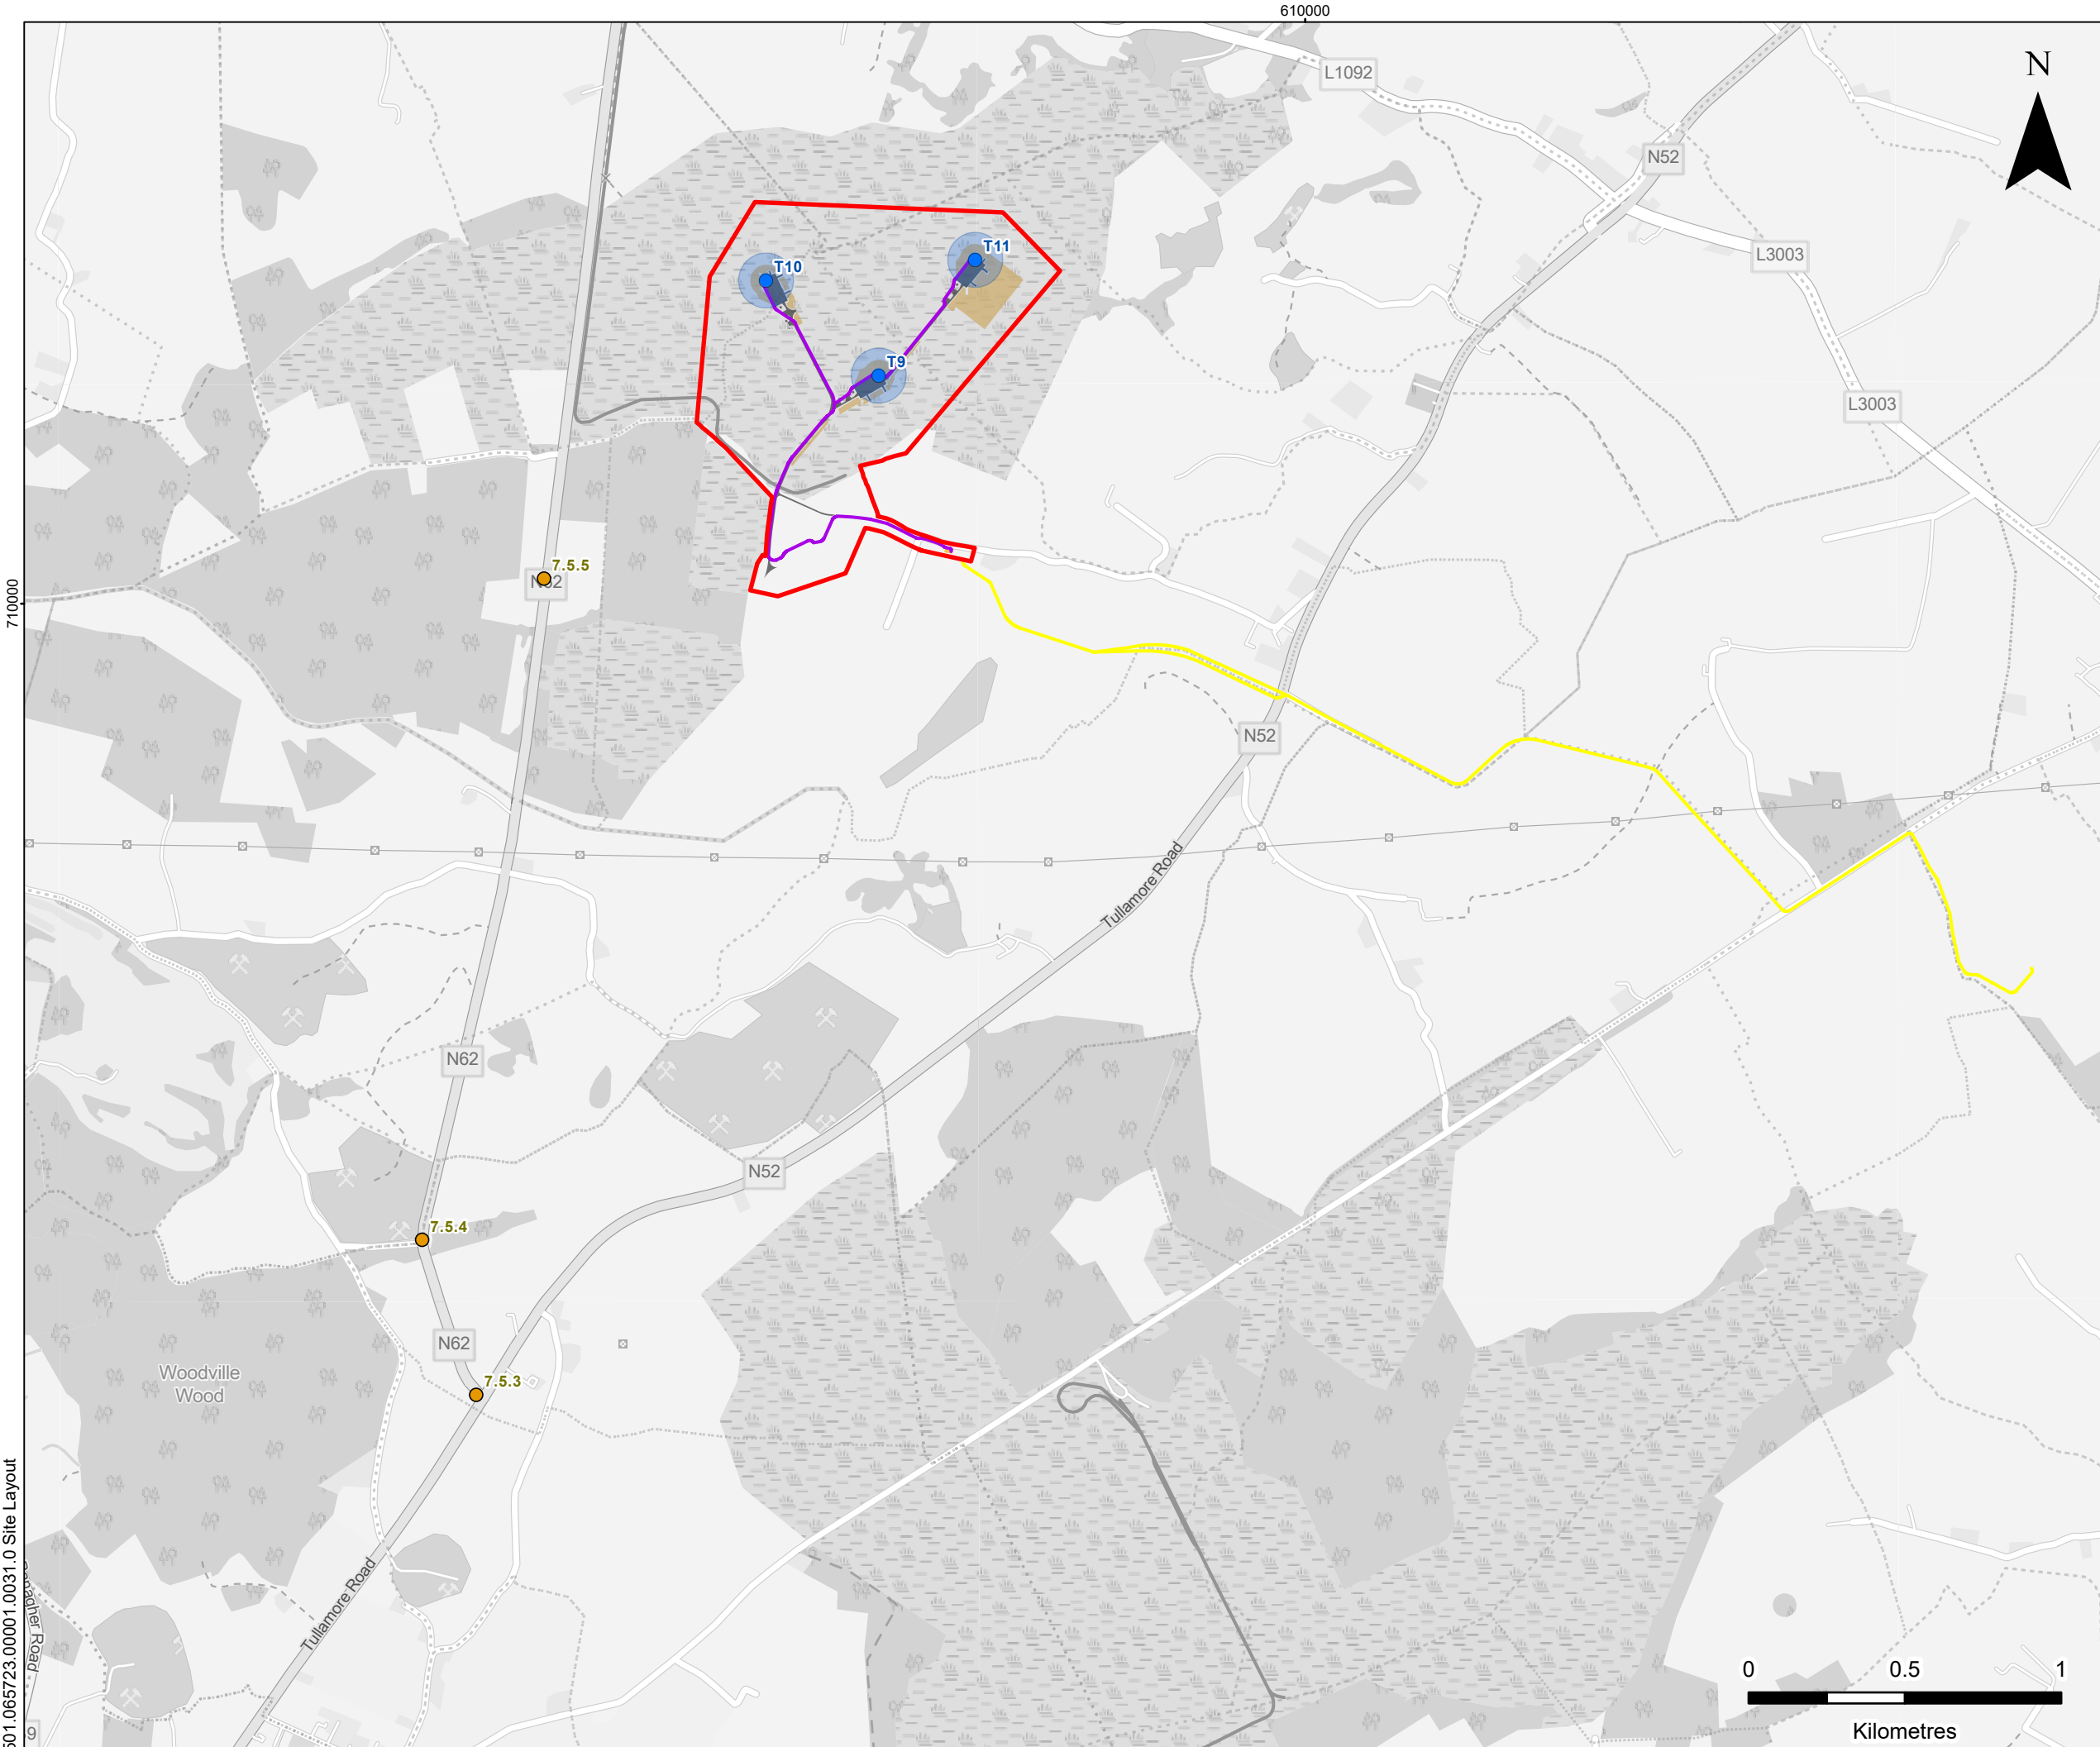


501.065723.00001.0031.0 Site Layout





LEGEND

Haul Route Node

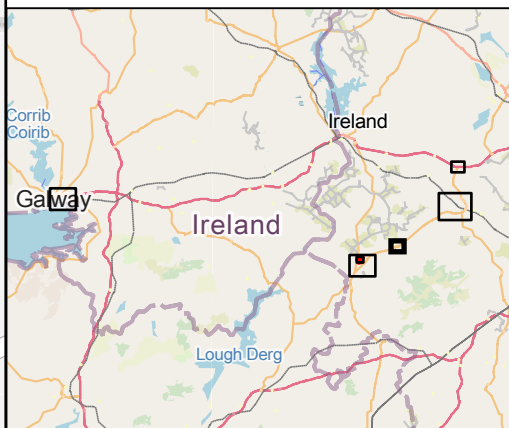


CUSH WIND FARM


BIODIVERSITY CHAPTER

SITE LAYOUT

FIGURE 5-1-4


Scale	1:10,000 @ A3	Date	OCTOBER 2026
-------	---------------	------	--------------

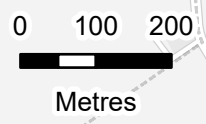

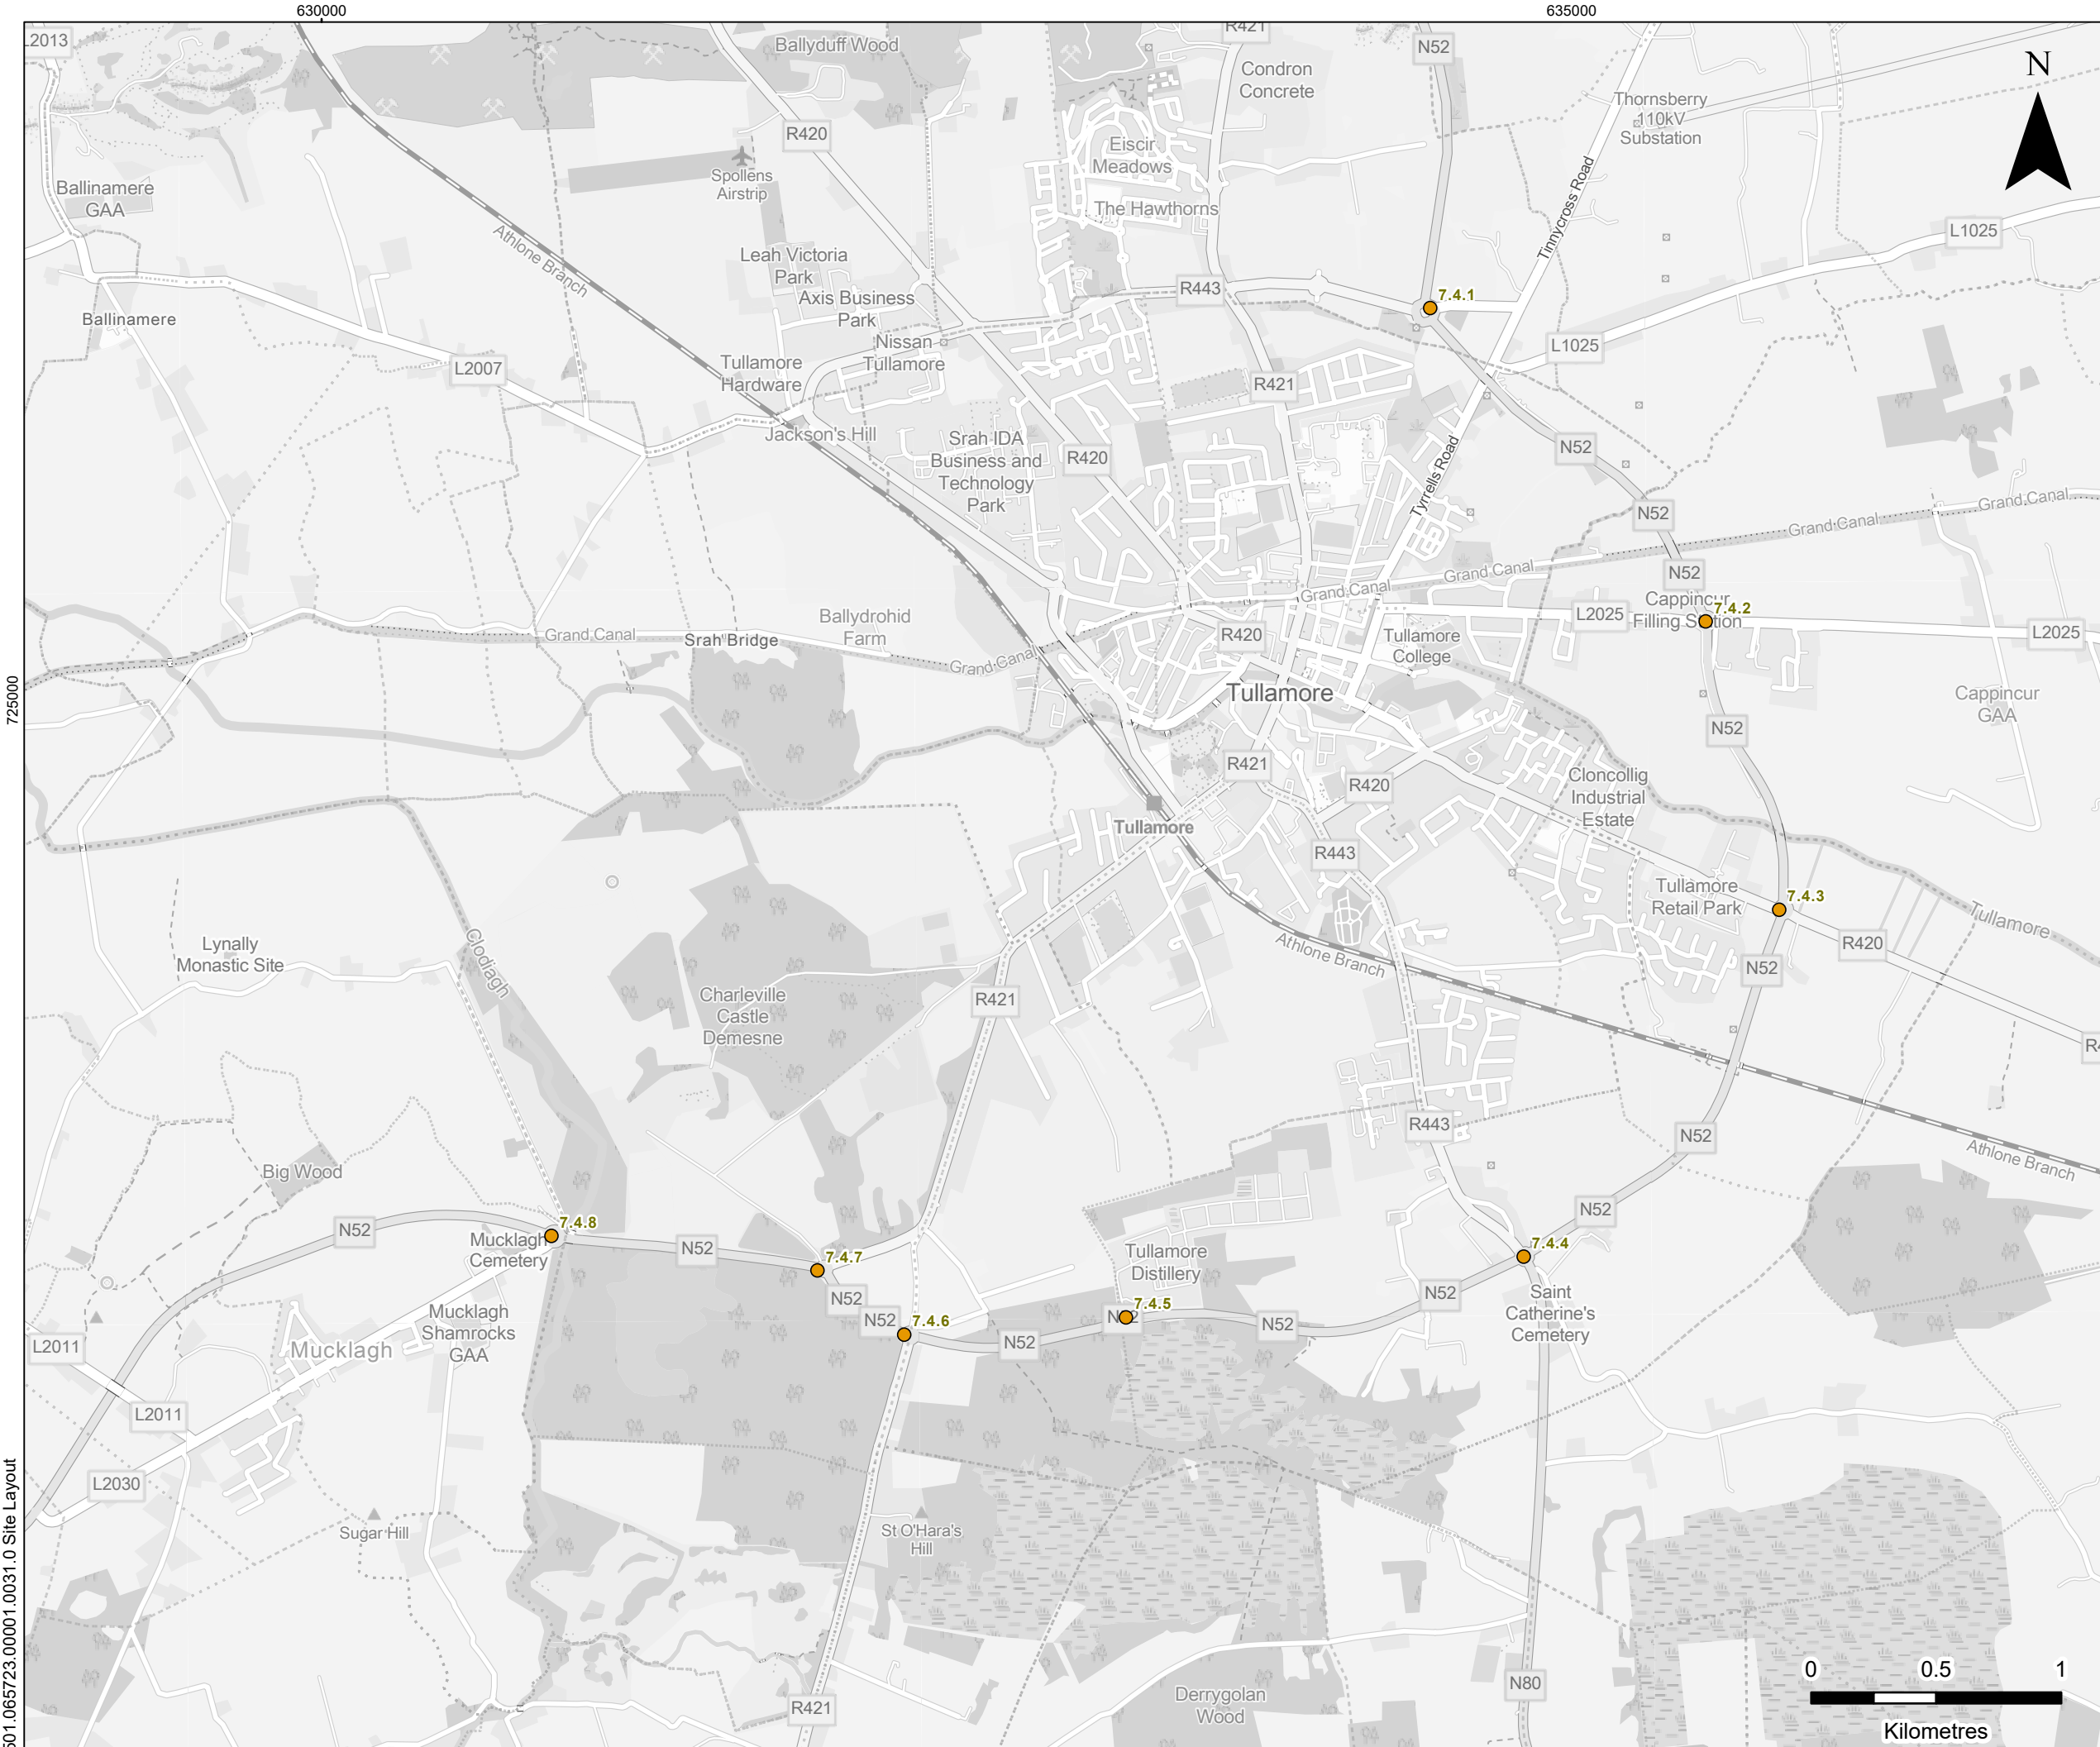

LEGEND

 Haul Route Node

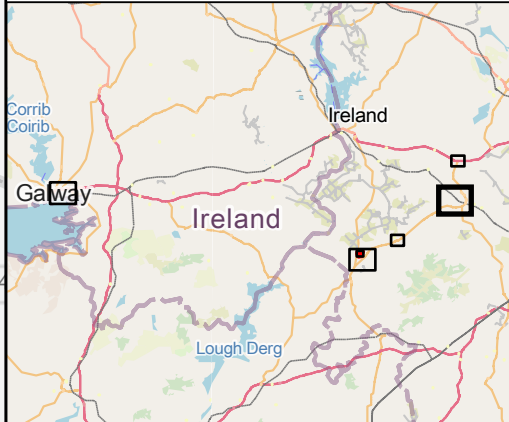





CUSH WIND FARM

BIODIVERSITY CHAPTER

SITE LAYOUT

FIGURE 5-1-5

Scale1:25,000 @ A3


DateOCTOBER 2026

630000

635000


725000

501.065723.00001.0031.0 Site Layout

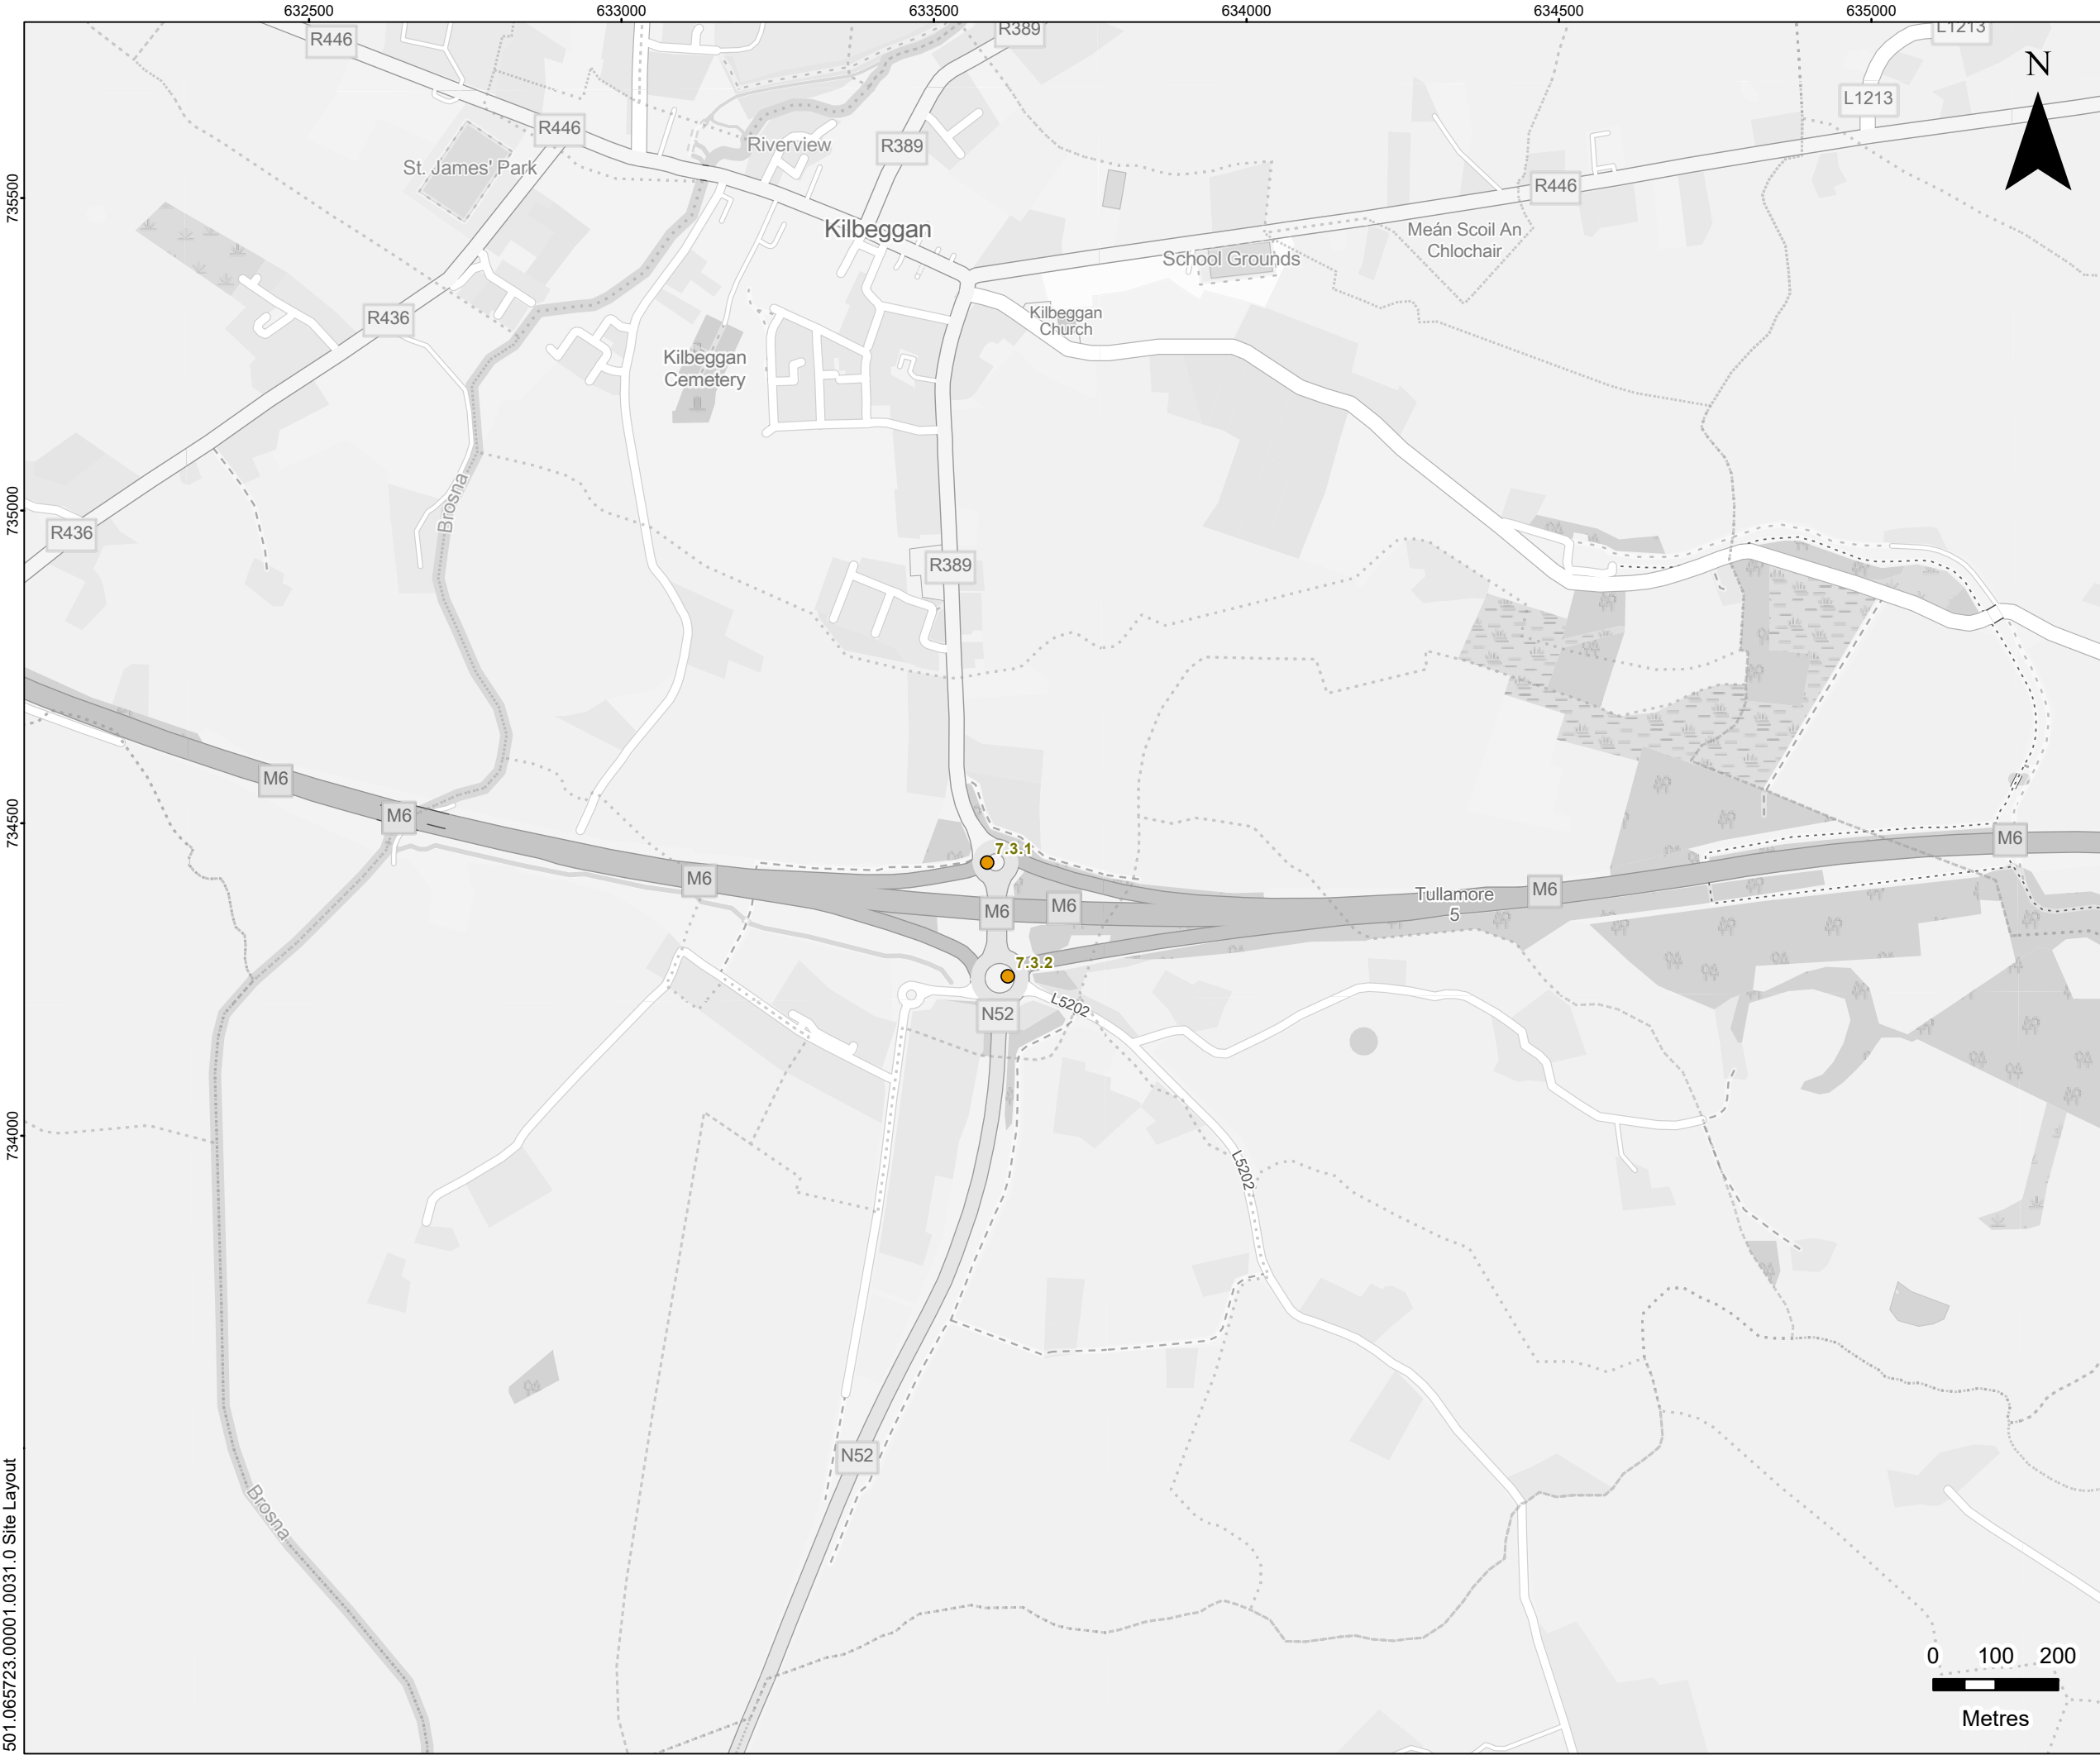

LEGEND

 Haul Route Node

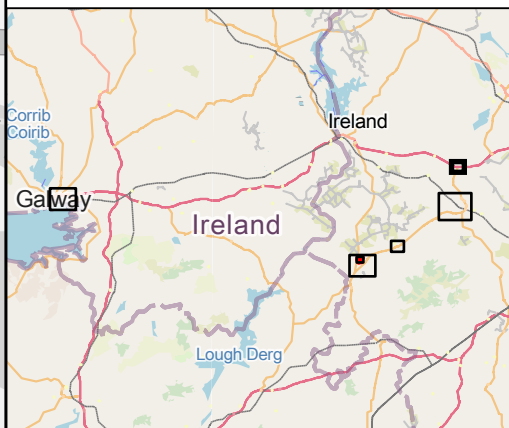

CUSH WIND FARM

BIODIVERSITY CHAPTER

SITE LAYOUT

FIGURE 5-1-6

Scale	1:10,000 @ A3	Date	OCTOBER 2026
-------	---------------	------	--------------



LEGEND

Haul Route Node




CUSH WIND FARM


BIODIVERSITY CHAPTER

SITE LAYOUT

FIGURE 5-1-7


Scale	1:20,000 @ A3	Date	OCTOBER 2026
-------	---------------	------	--------------

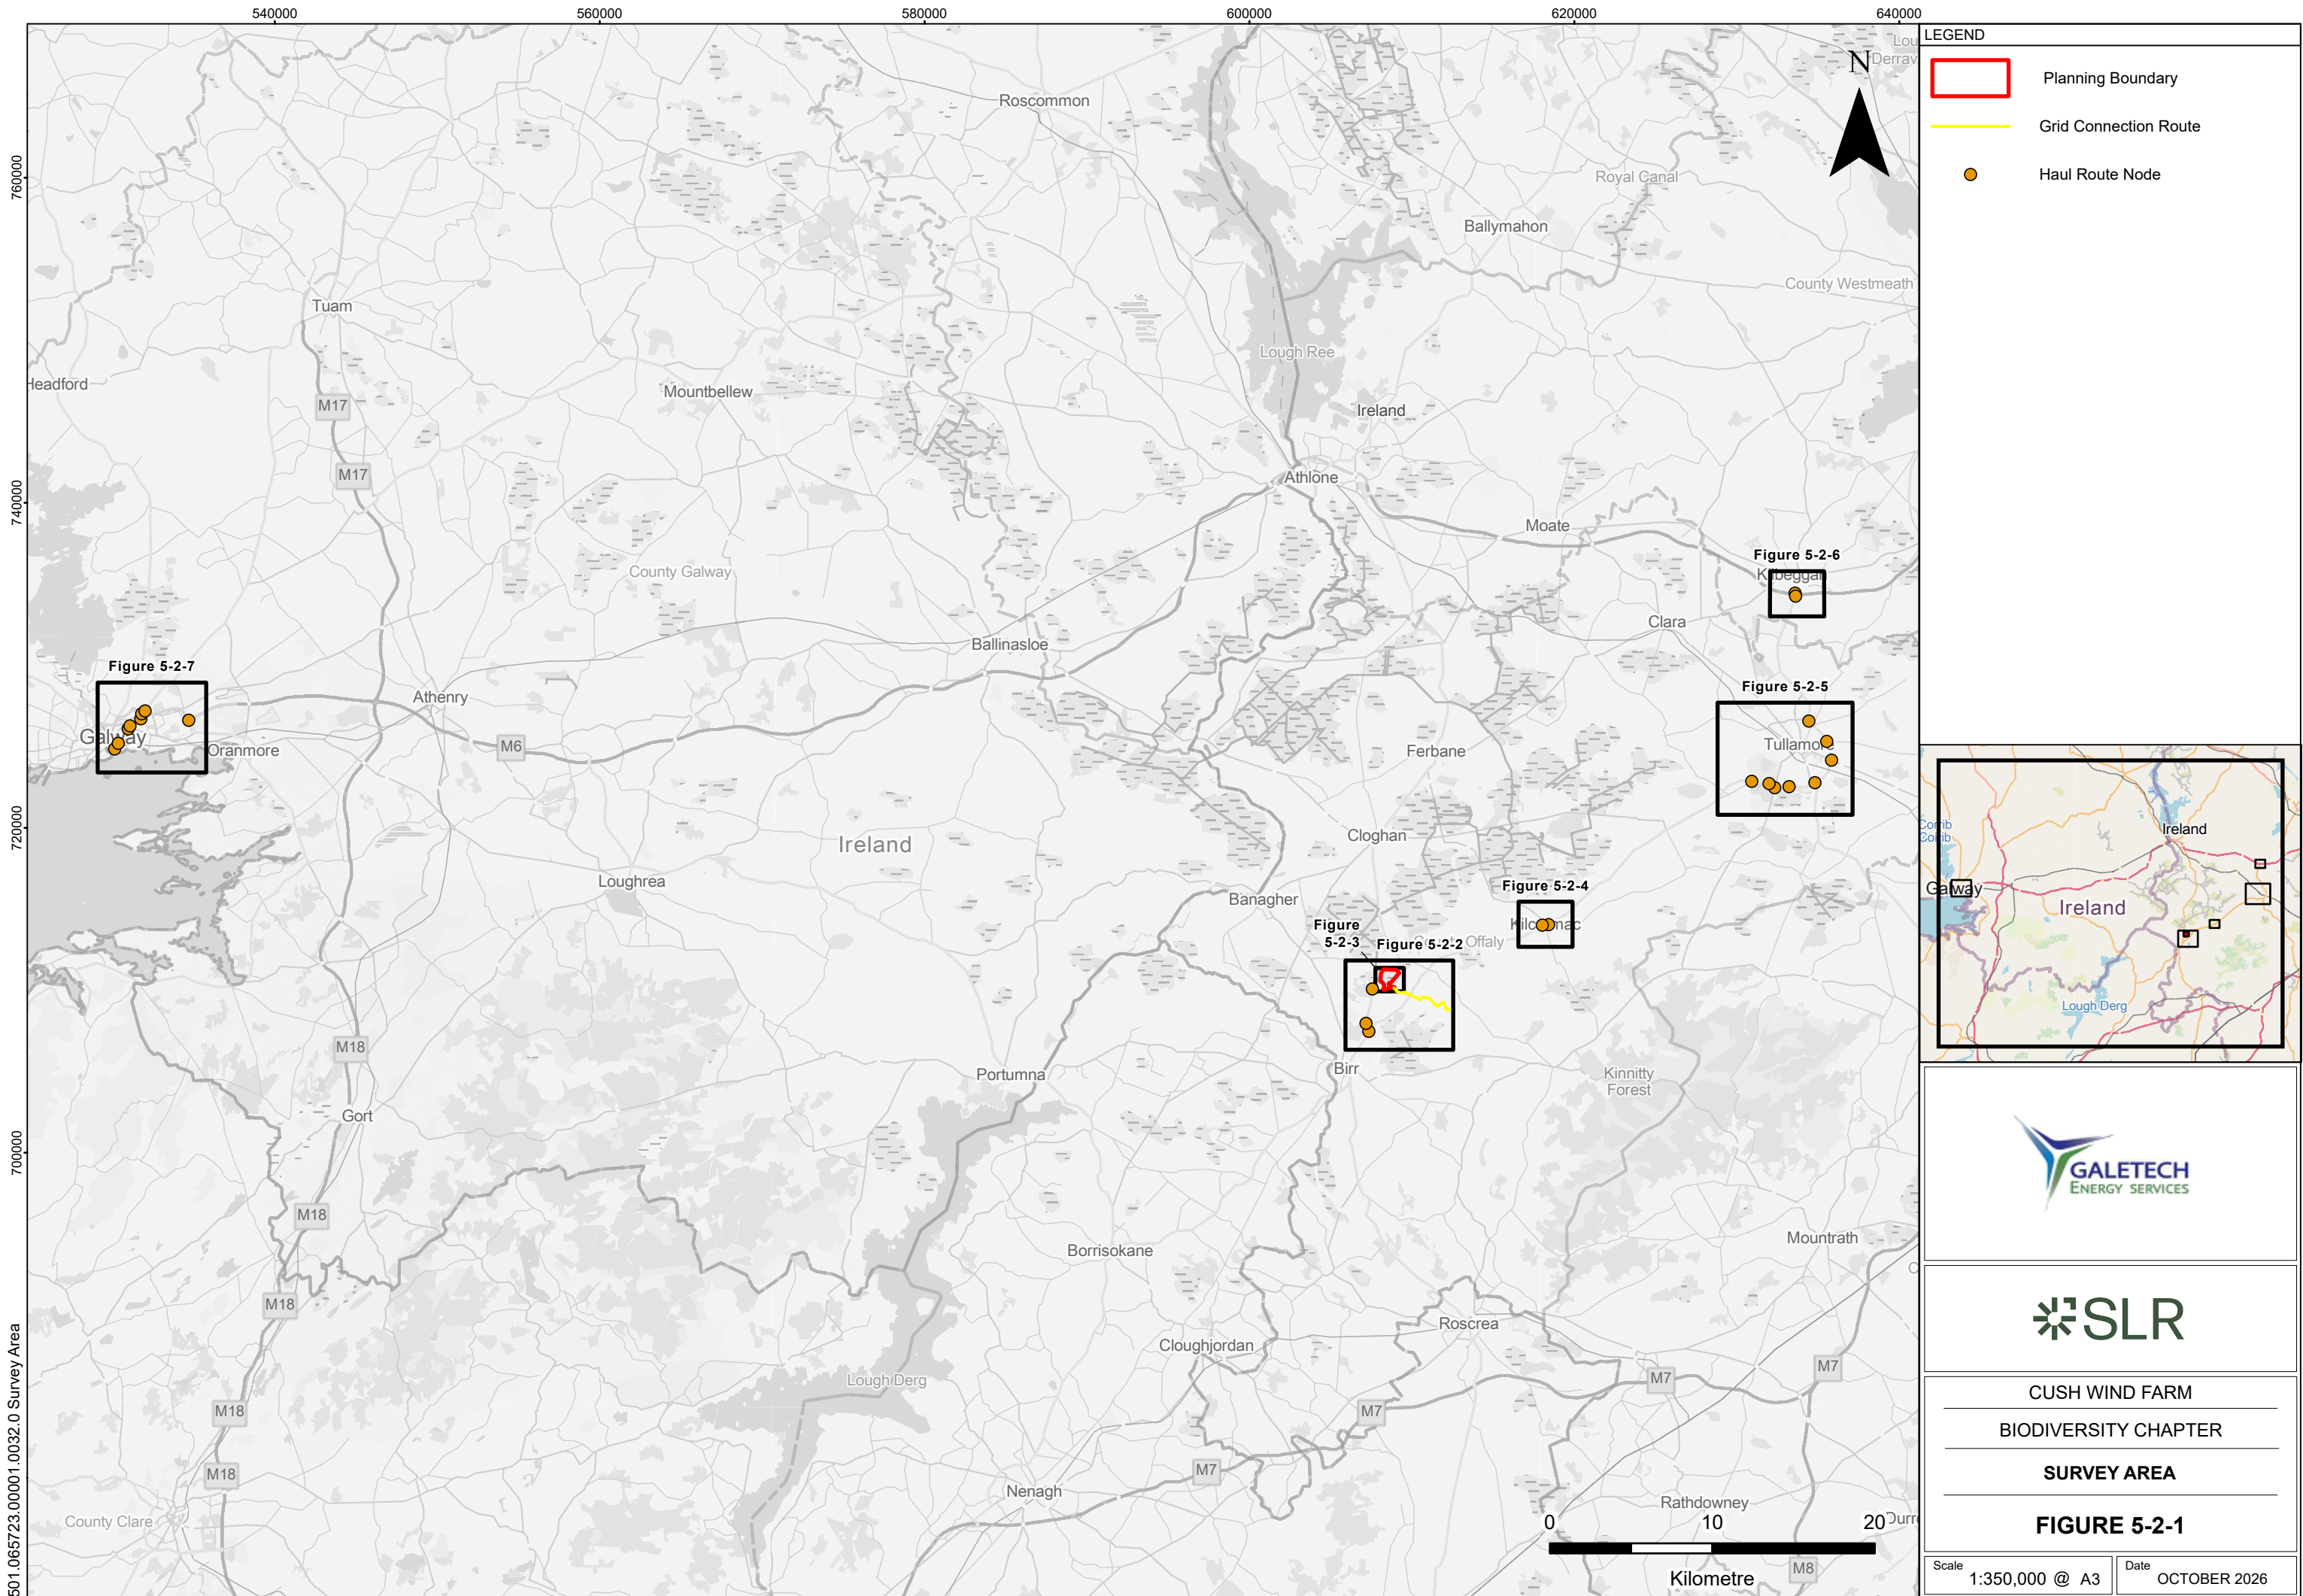

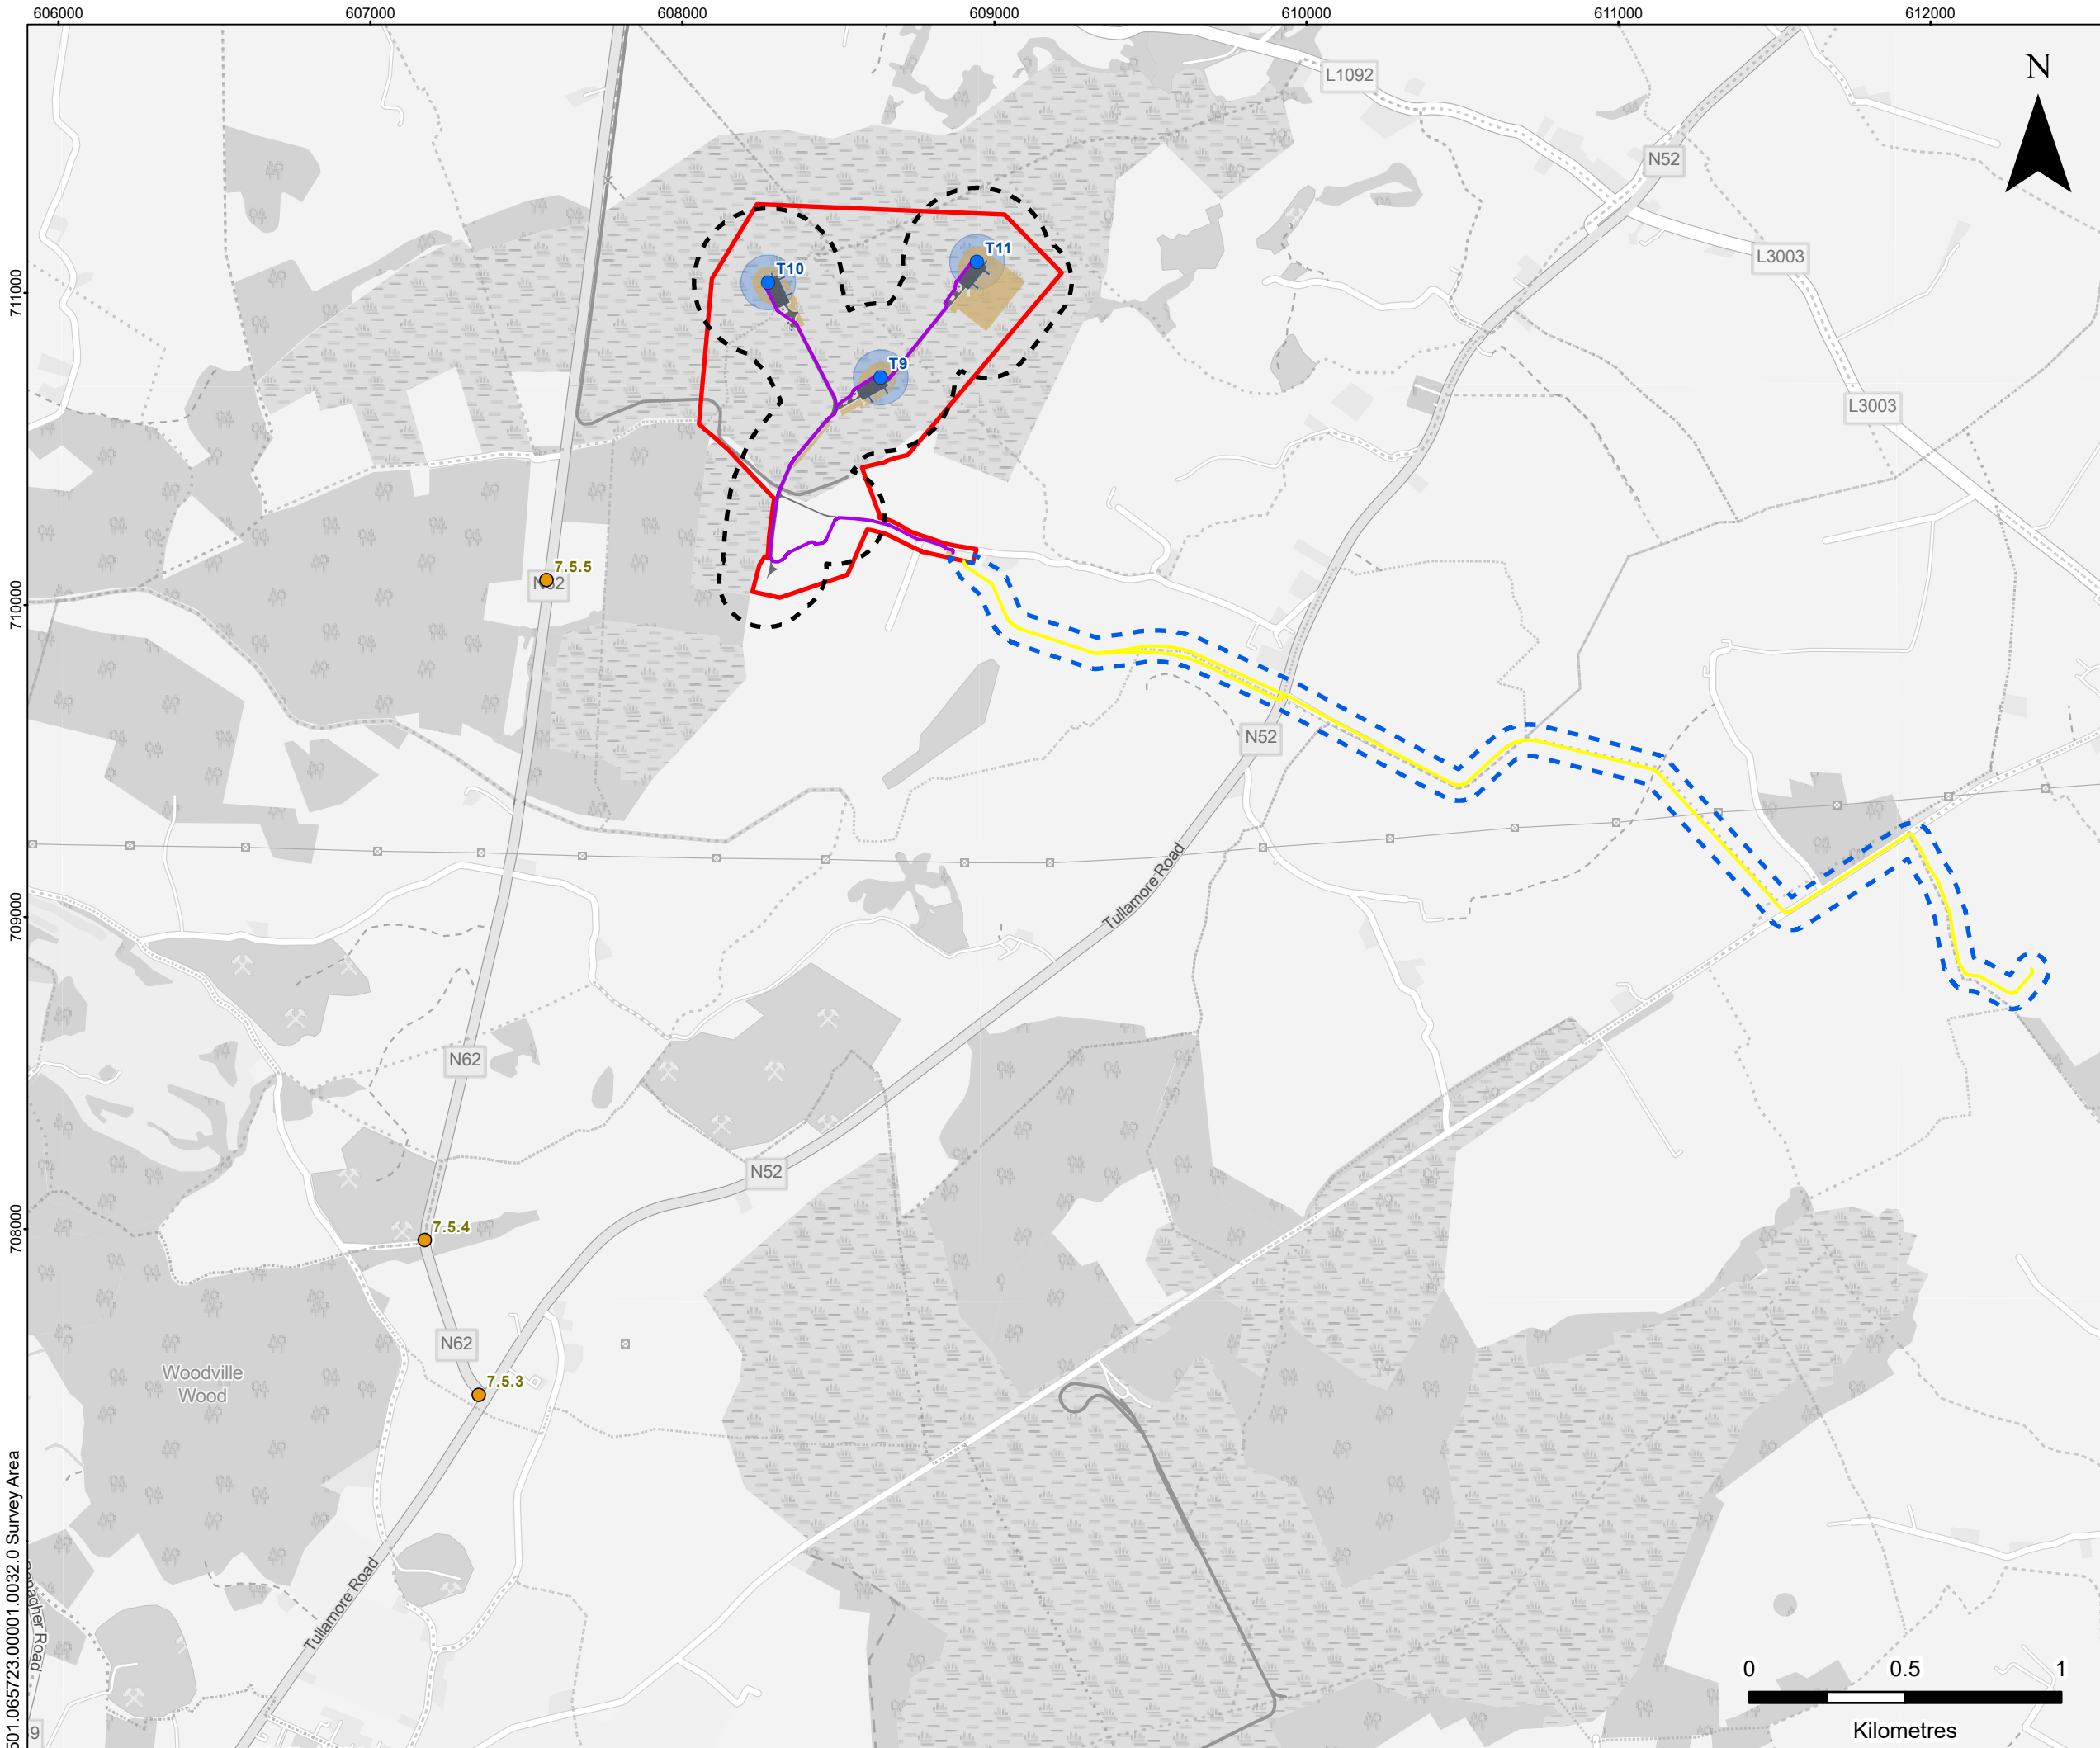

LEGEND


- Planning Boundary
- Turbine
- Turbine Rotor Swept Area
- Access Track and Hardstanding
- Spoil Deposition Area
- Ecology Study Area (150 m Buffer of Wind Farm Infrastructure)
- Cable Route
- Switchroom
- Grid Connection Route
- Grid Connection Route 50 m Buffer
- Haul Route Node

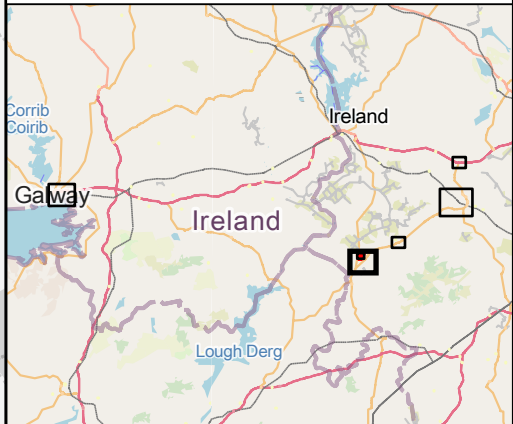

CUSH WIND FARM
BIODIVERSITY CHAPTER
SURVEY AREA


FIGURE 5-2-2

Scale 1:20,000 @ A3 Date OCTOBER 2026

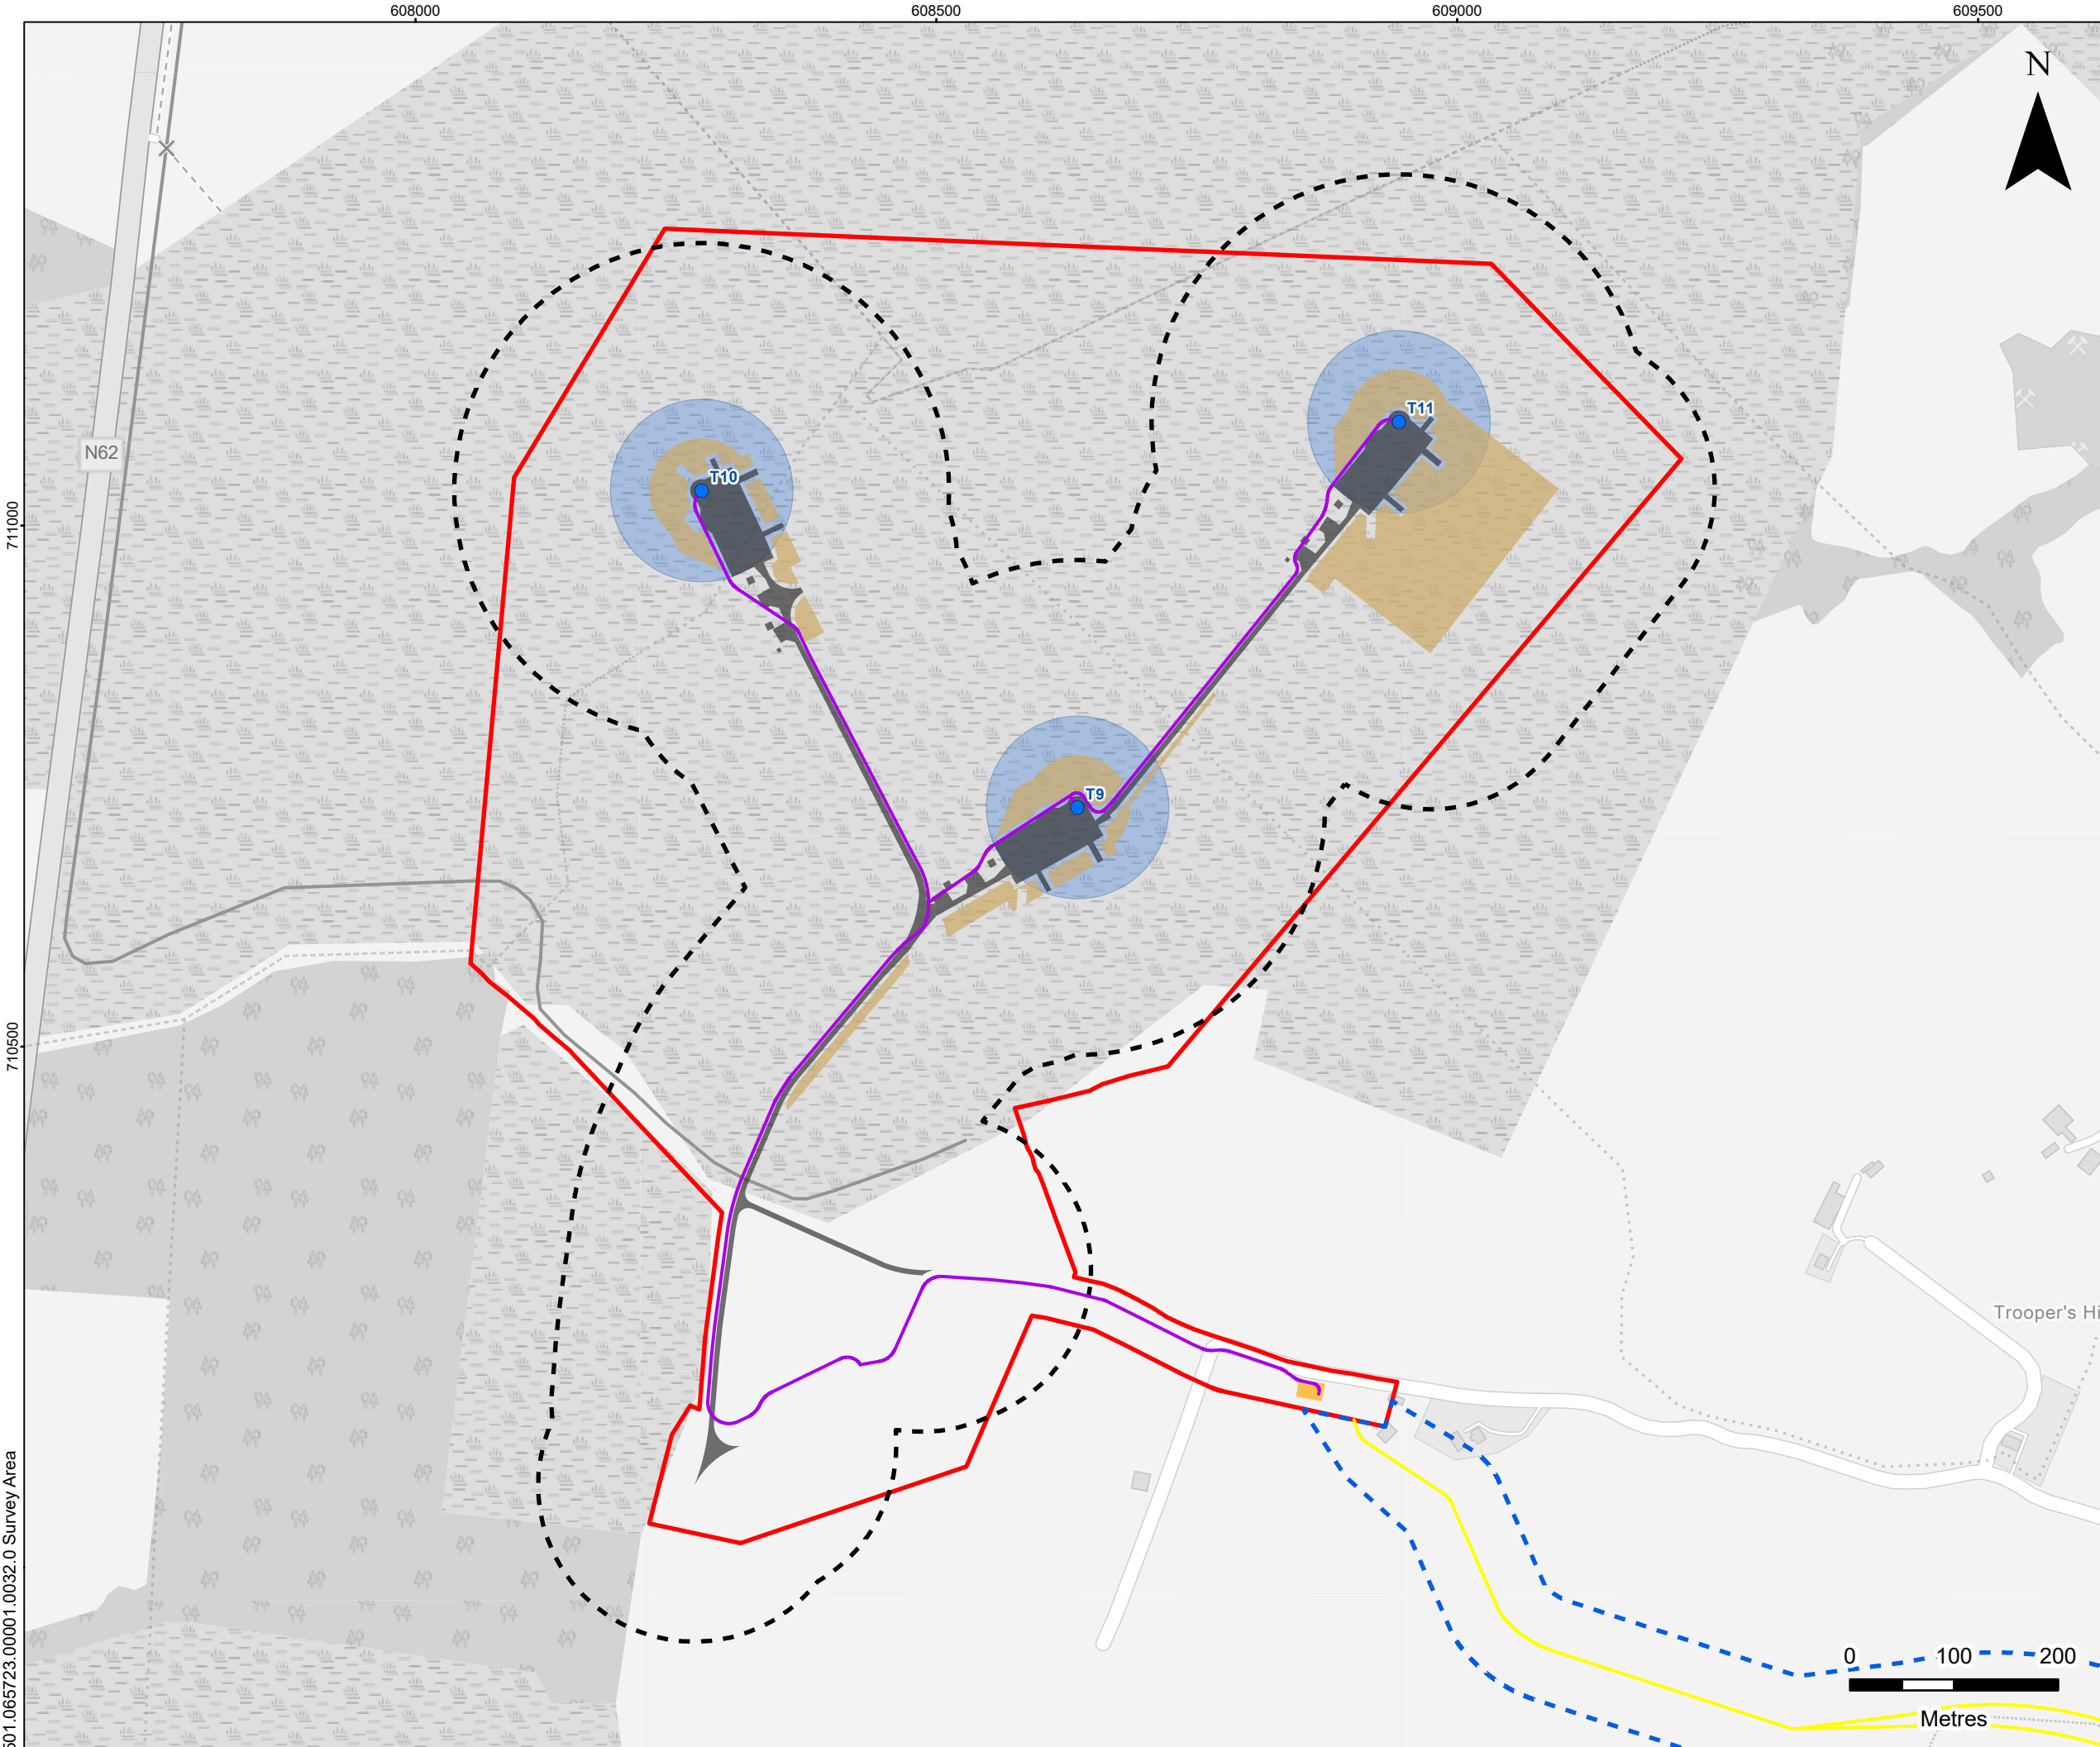

LEGEND

- Planning Boundary
- Turbine
- Turbine Rotor Swept Area
- Access Track and Hardstanding
- Spoil Deposition Area
- Ecology Study Area (150 m Buffer of Wind Farm Infrastructure)
- Cable Route
- Switchroom
- Grid Connection Route
- Grid Connection Route 50 m Buffer

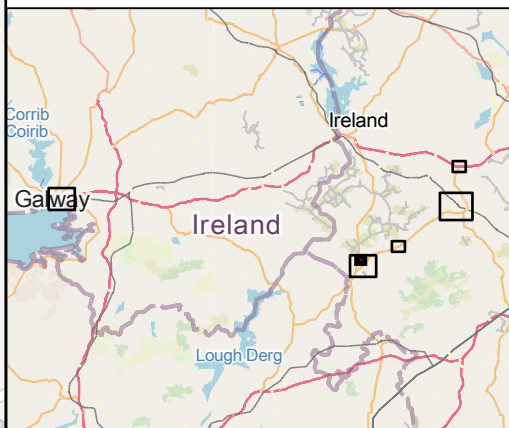

CUSH WIND FARM

BIODIVERSITY CHAPTER

SURVEY AREA

FIGURE 5-2-3


Scale	1:6,000 @ A3	Date	OCTOBER 2026
-------	--------------	------	--------------

501.065723.00001.0032.0 Survey Area




LEGEND


 Haul Route Node

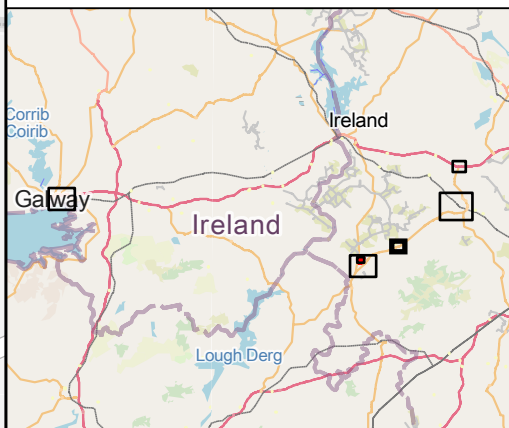

CUSH WIND FARM
BIODIVERSITY CHAPTER
SURVEY AREA
FIGURE 5-2-4


Scale 1:10,000 @ A3 Date OCTOBER 2026

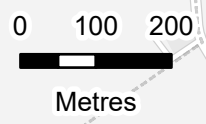

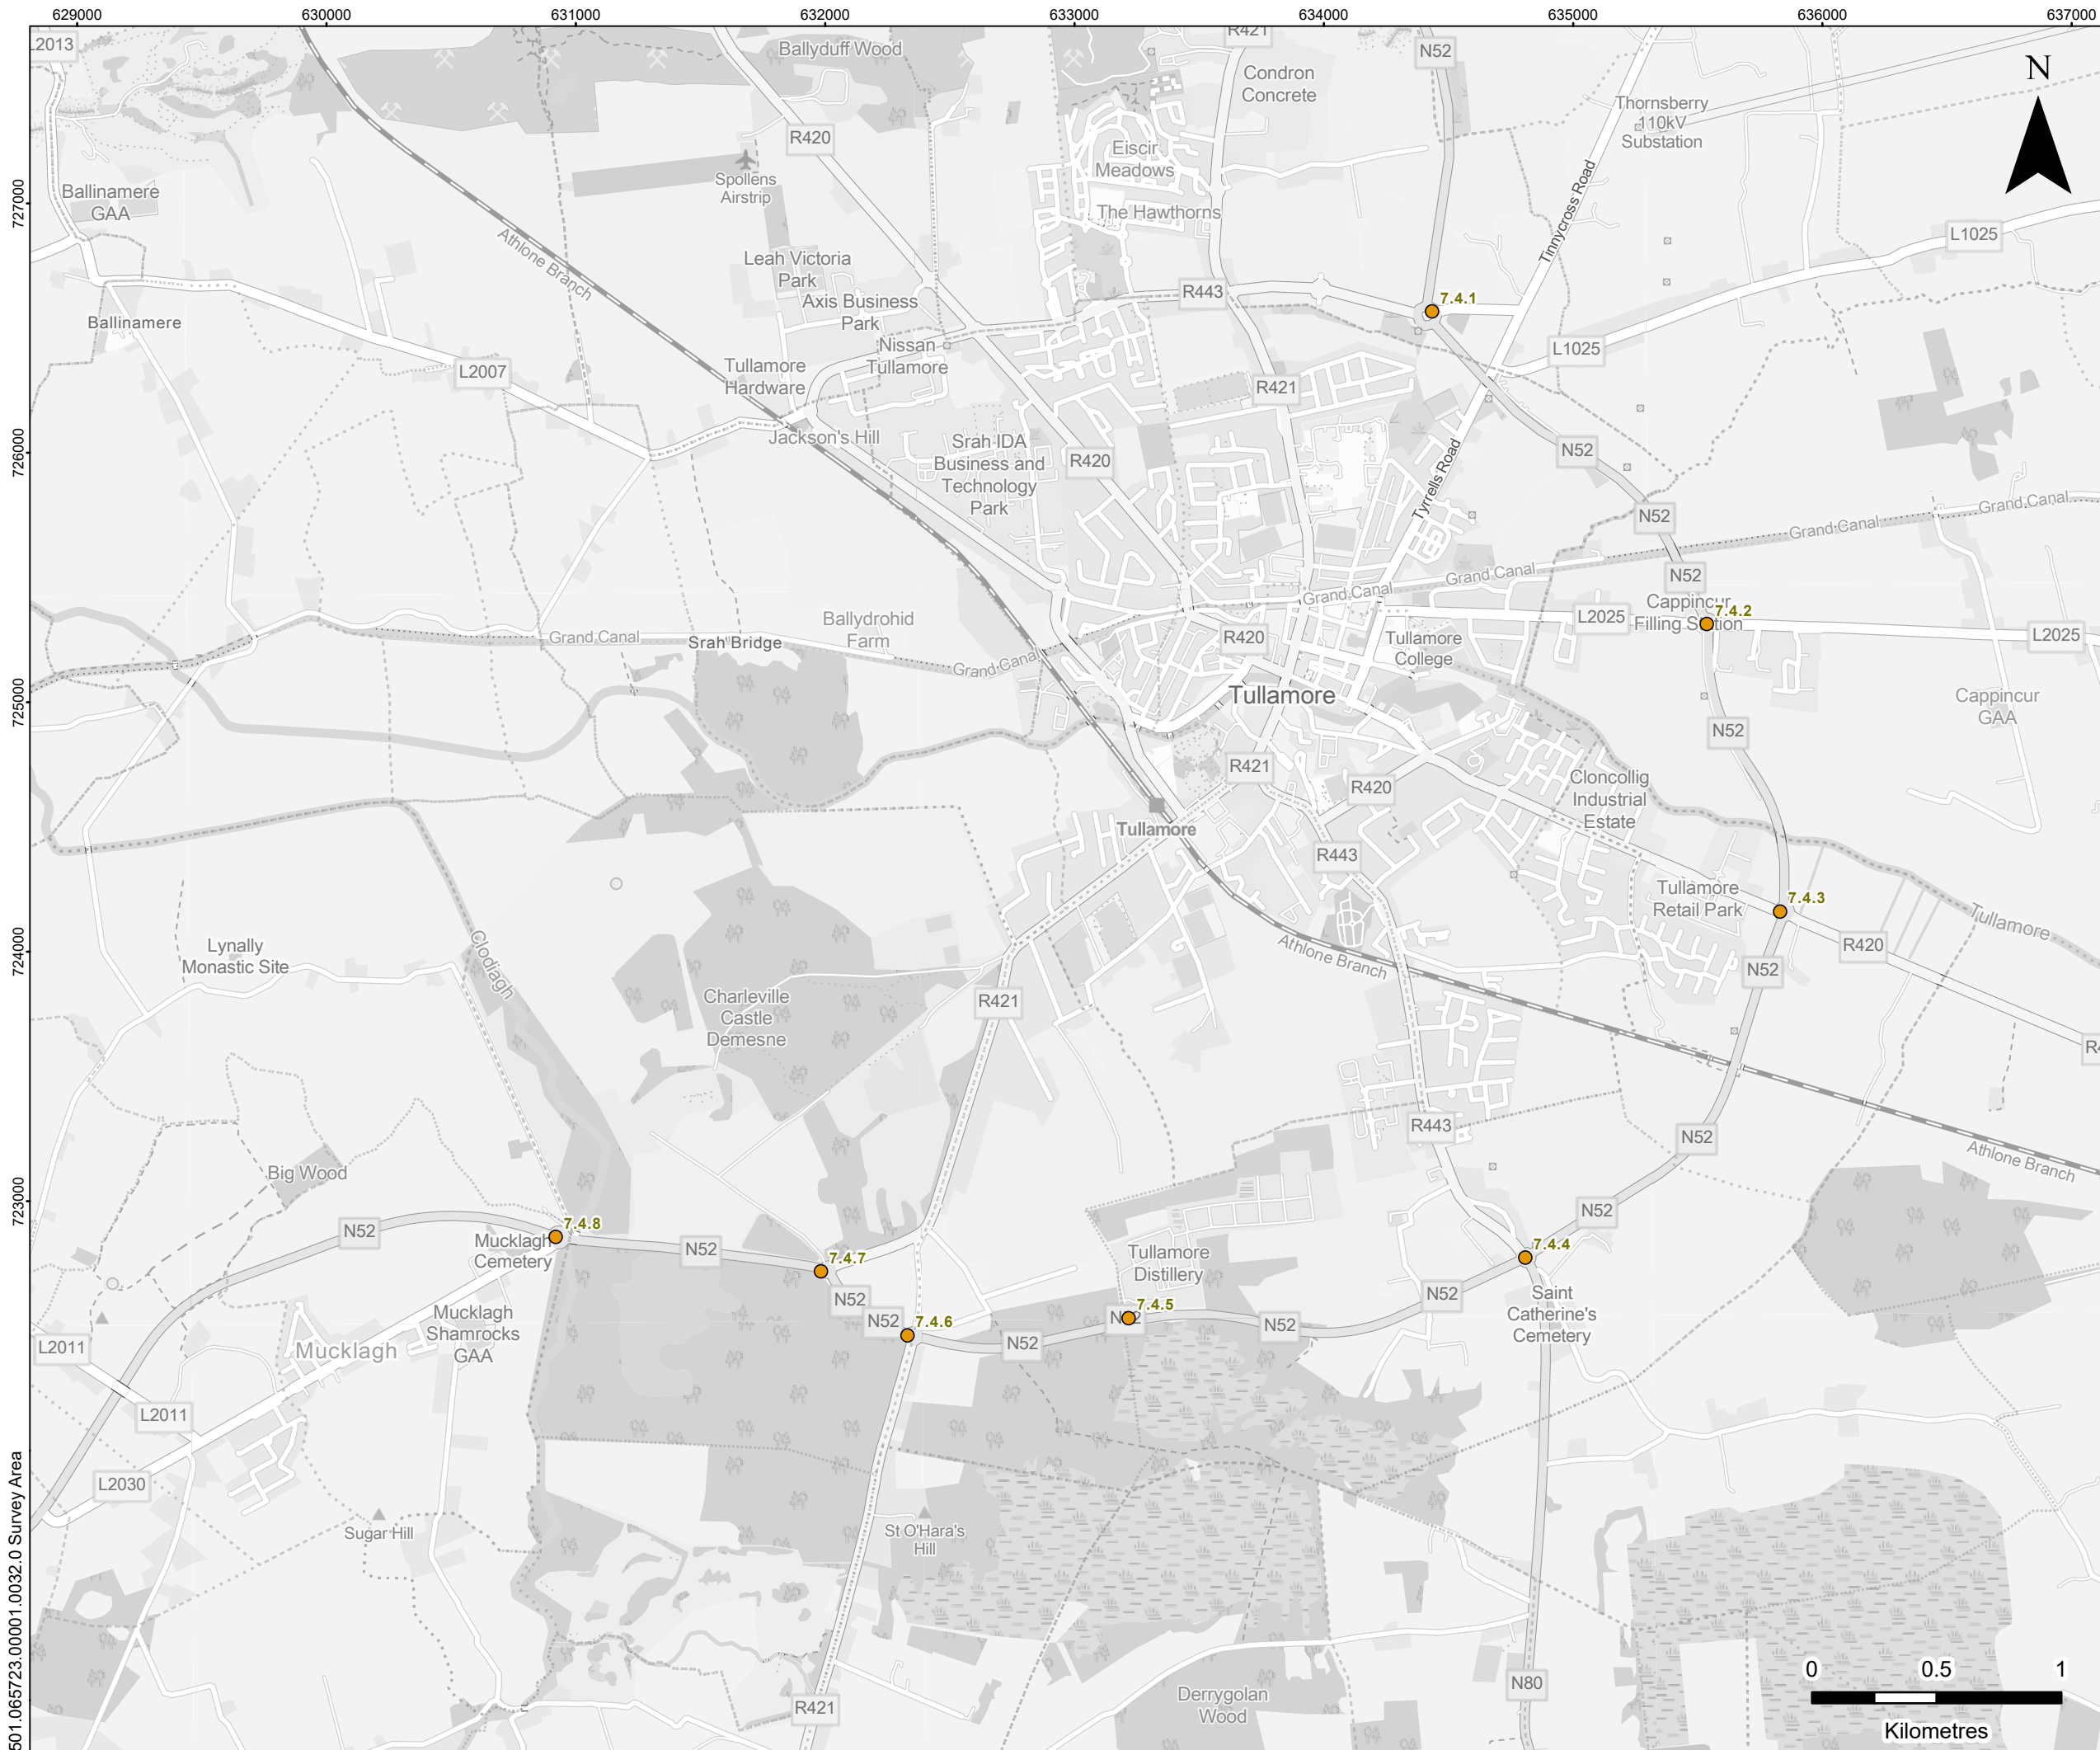

LEGEND

 Haul Route Node

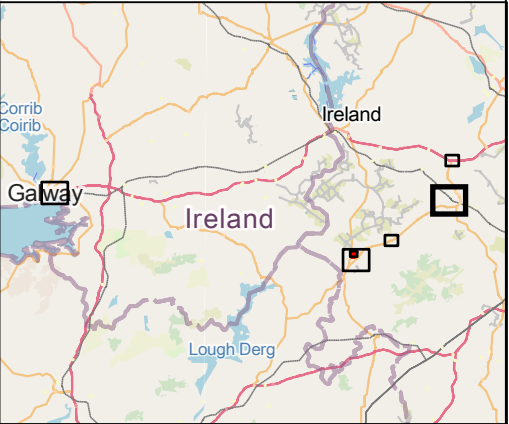





CUSH WIND FARM

BIODIVERSITY CHAPTER

SURVEY AREA


FIGURE 5-2-5

Scale1:25,000 @ A3

DateOCTOBER 2026




Kilometres

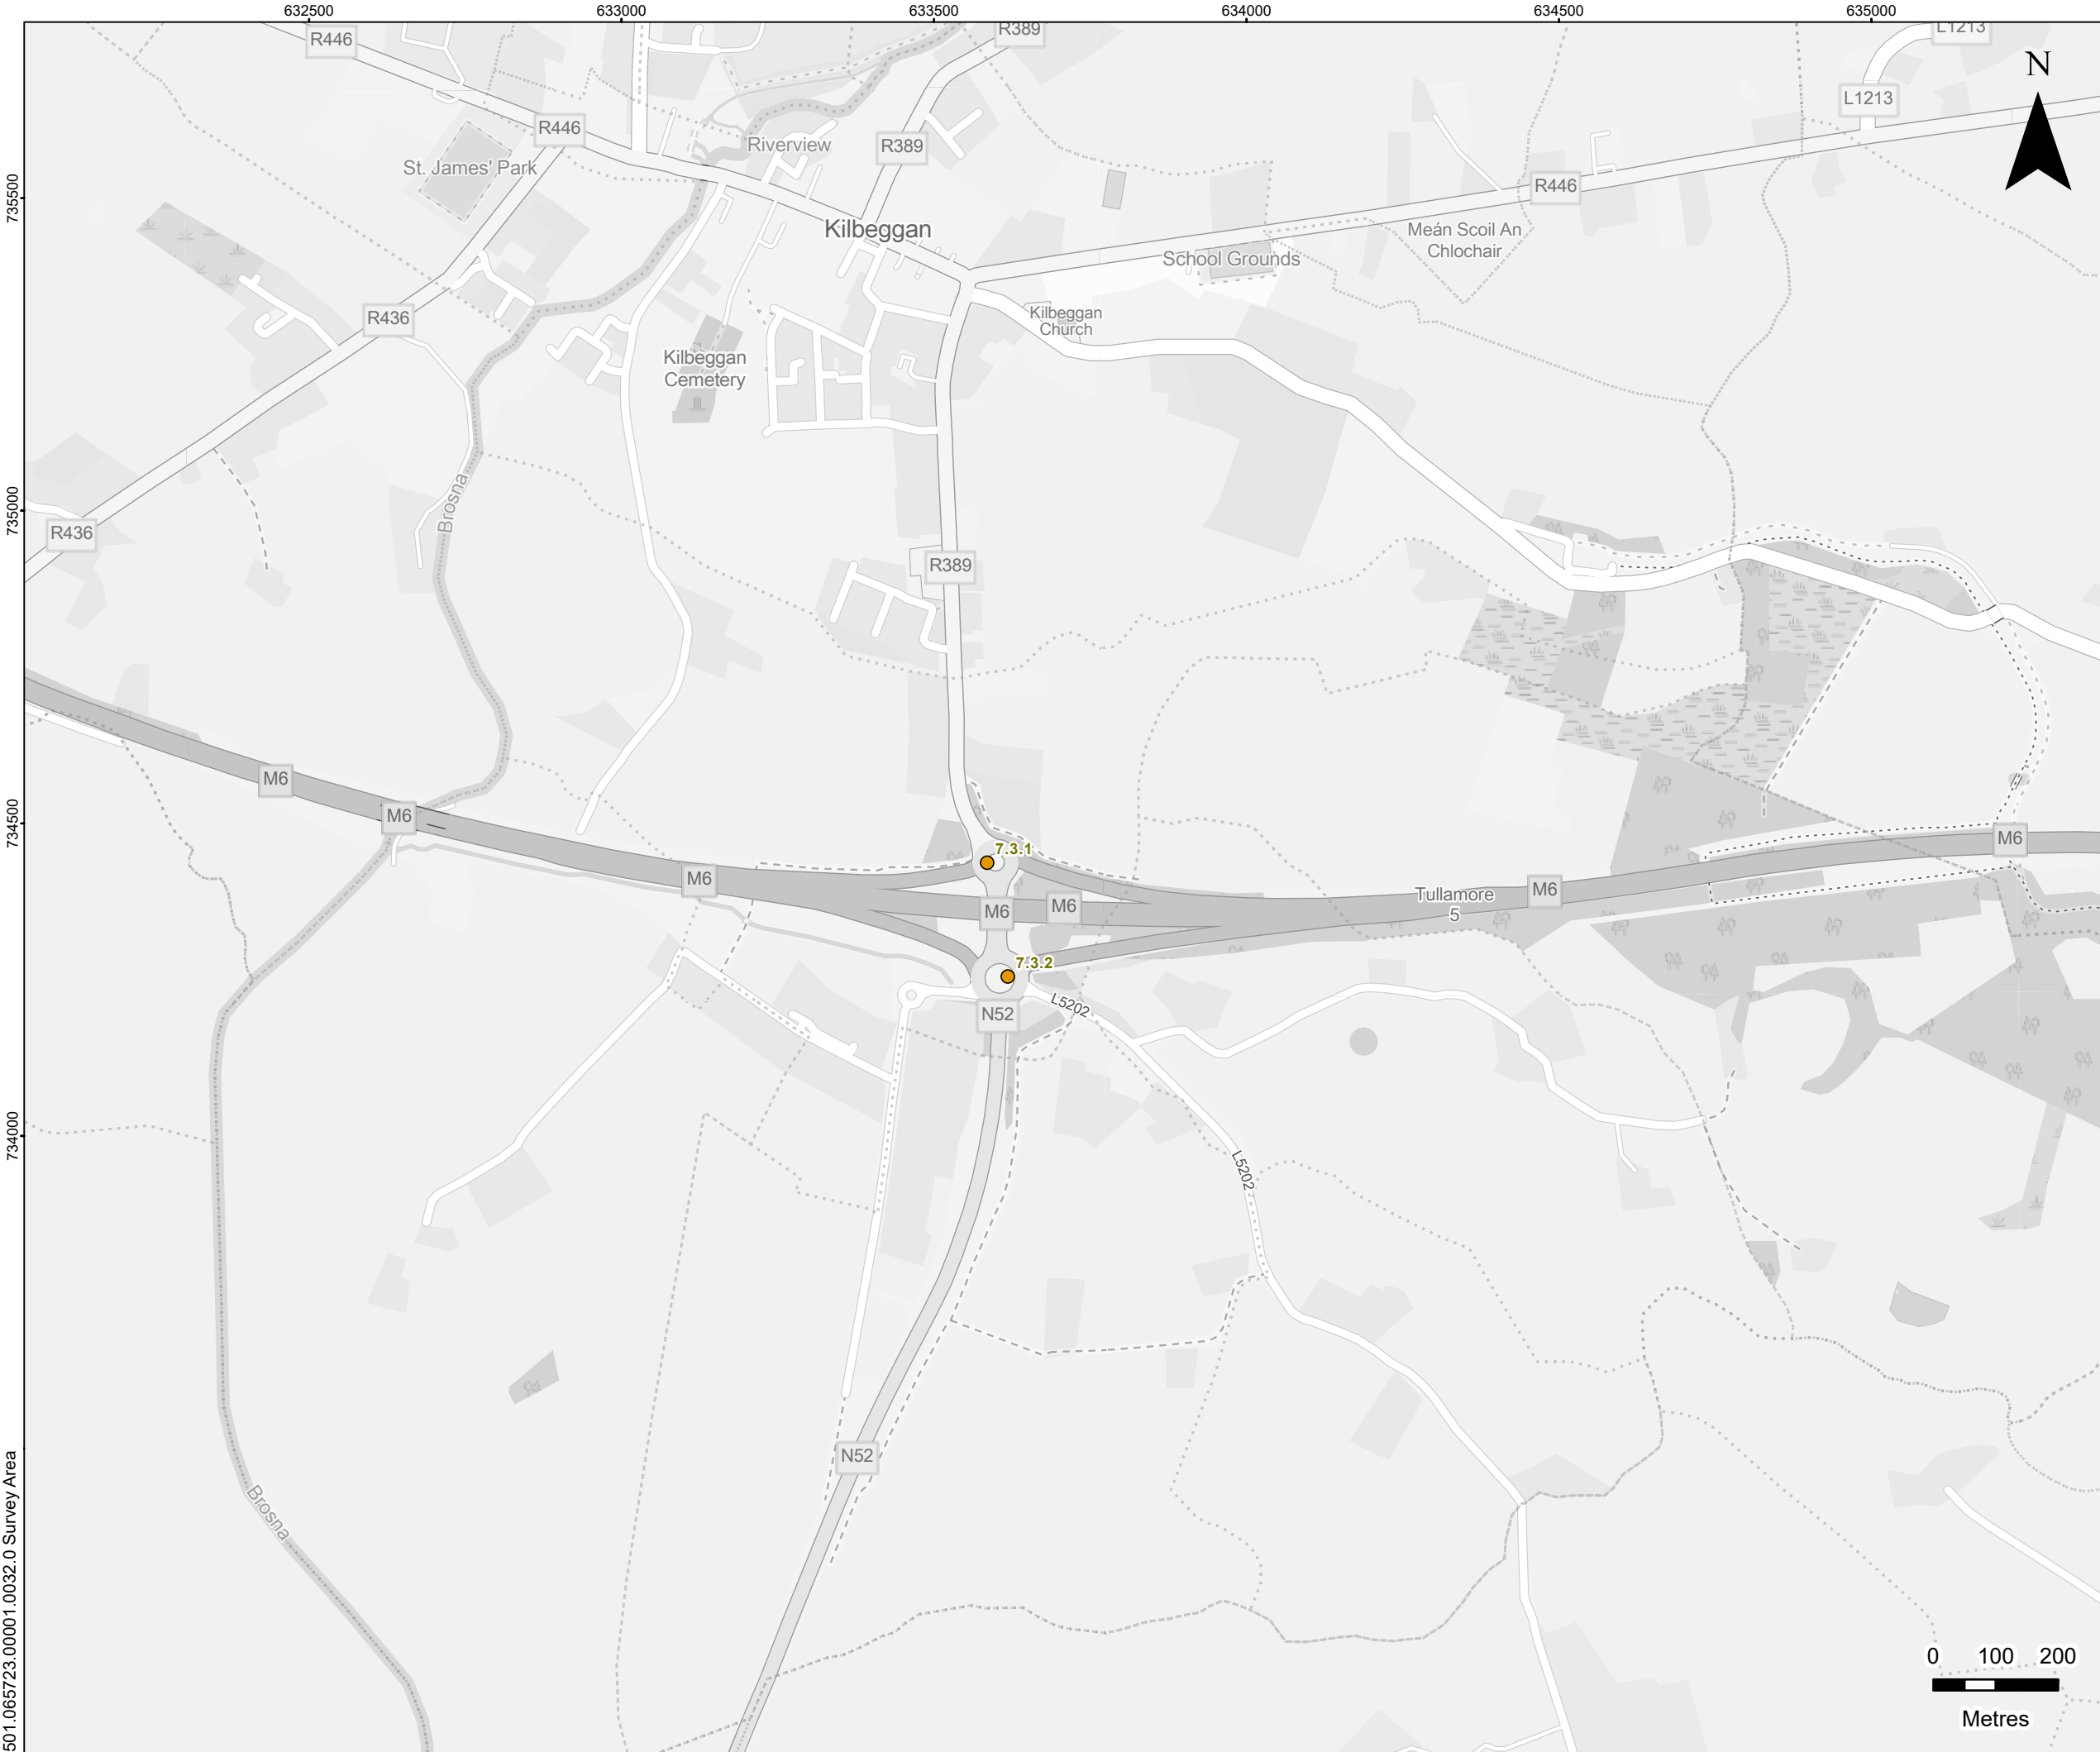

LEGEND

● Haul Route Node

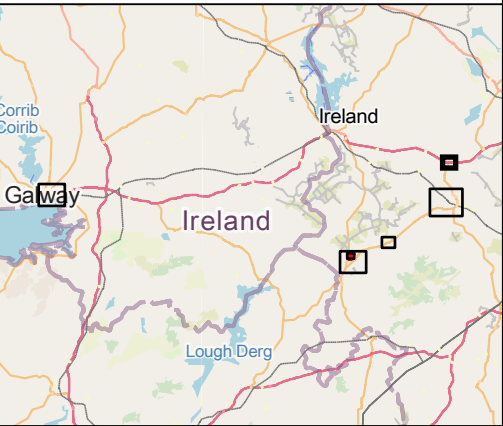

CUSH WIND FARM
BIODIVERSITY CHAPTER
SURVEY AREA
FIGURE 5-2-6

Scale 1:10,000 @ A3 Date OCTOBER 2026

