





Cush Wind Farm
Phase II

Environmental Impact Assessment Report

Annex 3.3: Turbine Elevation Drawings

Cush Wind Limited

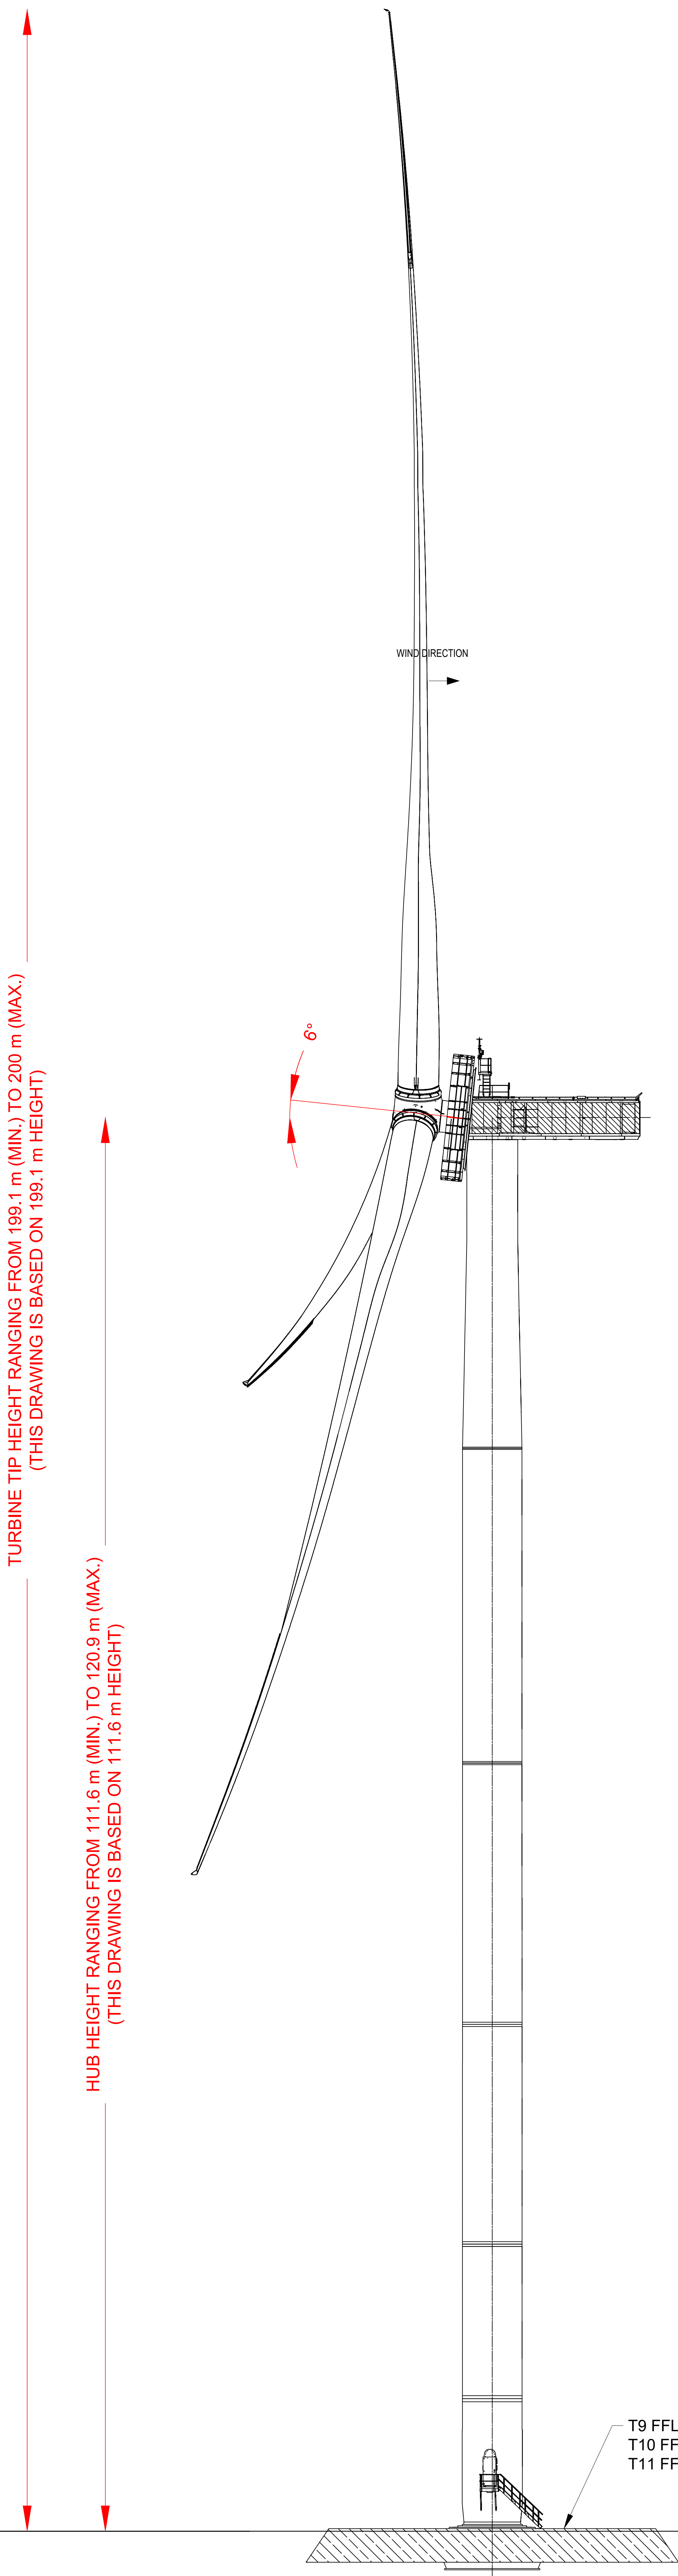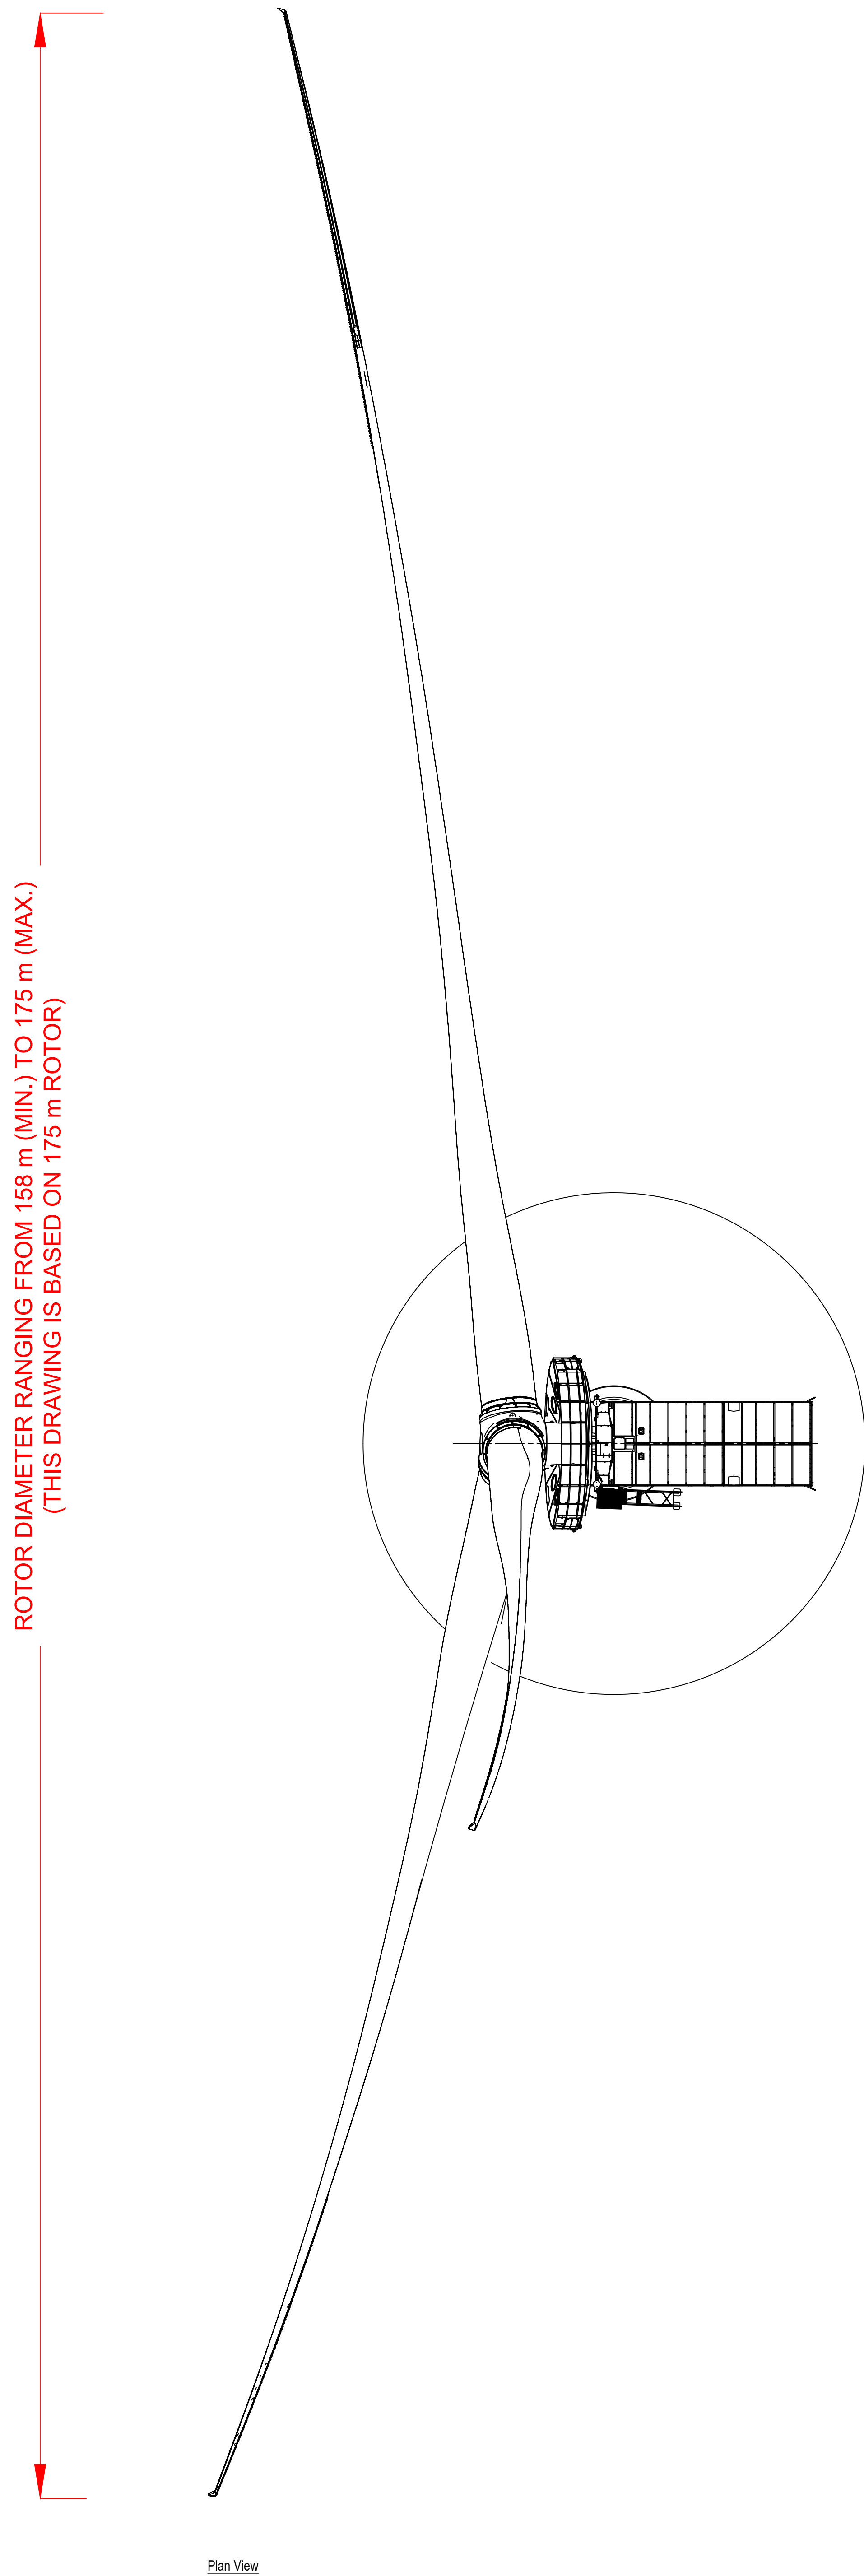

- Notes:
1. All dimensions must be checked on site and not scaled from this drawing.
 2. All dimensions in millimetres unless otherwise stated.
 3. Dimensions may vary depending on site conditions.
 4. Foundation type and FFL may vary depending on wind turbine manufacturer and ground conditions at individual locations

Prepared by:



Galetech Energy Services
Clondargan, Stradone
Co. Cavan, H12 NV06
info@galetechenergyservices.com
www.galetechenergyservices.com

Client:

CUSH WIND LIMITED


Job Title:

CUSH WIND FARM PHASE II

Drawing Title:

Annex 3.3 (a) - Turbine Side Elevation
& Plan View

Drawing No.		Revision No.	
CUSH001_EIAR_3.3.1		REV 02	
Scale:		Date:	
(A0) 1:200		23/10/2026	
Drawn By:	Checked By:	Confirmed By:	
EF	DO	DO	

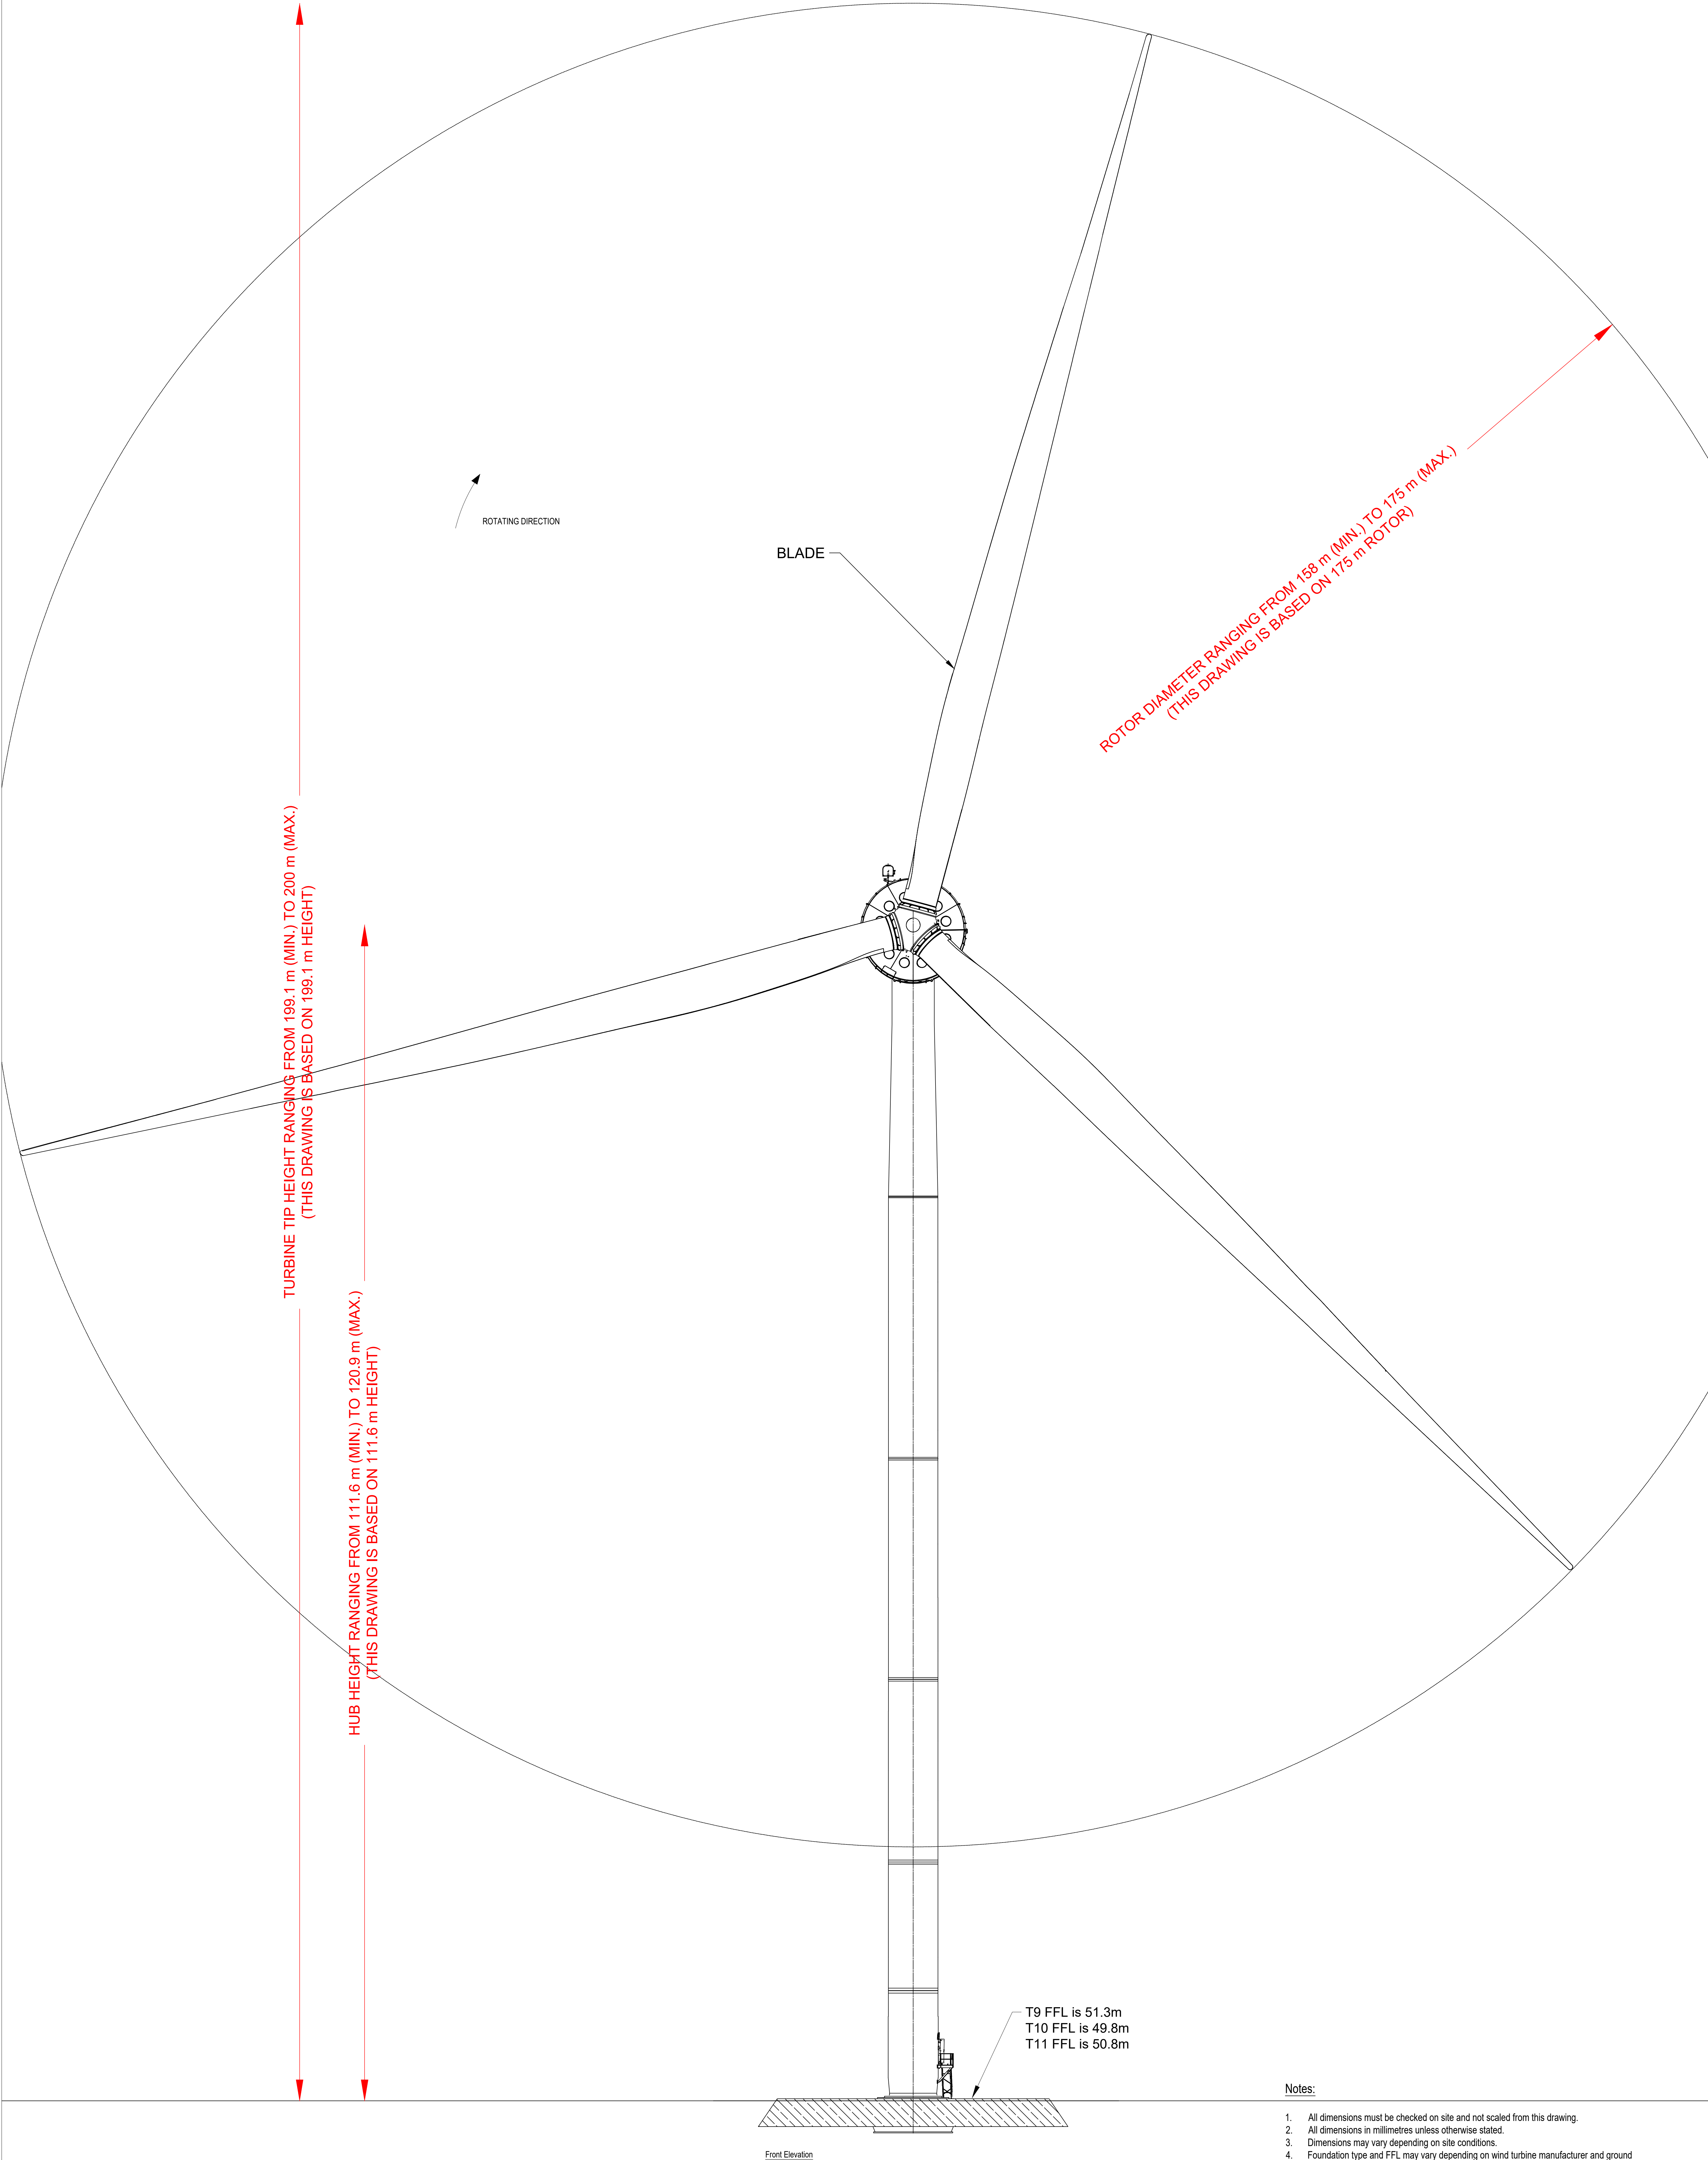

- Notes:
- 1. All dimensions must be checked on site and not scaled from this drawing.
 - 2. All dimensions in millimetres unless otherwise stated.
 - 3. Dimensions may vary depending on site conditions.
 - 4. Foundation type and FFL may vary depending on wind turbine manufacturer and ground conditions at individual locations

Prepared by:



Galotech Energy Services

Clondorgan, Stradone

Co. Cavan, H12 NV06

info@galetechenergyservices.com

www.galetechenergyservices.com

Client:

CUSH WIND LIMITED

Job Title:

CUSH WIND FARM PHASE II

Drawing Title:

Annex 3.3 (b) - Turbine Side Elevation

Drawing No.		Revision No.	
CUSH001_EIAR_3.3.2		REV 02	
Scale:		Date:	
(A0) 1:200		23/10/2026	
Drawn By:	Checked By:	Confirmed By:	
EF	DO	DO	