




Cush Wind Farm
Phase II


Environmental Impact Assessment Report

Annex 3.2: Project Layout Plan

Cush Wind Limited

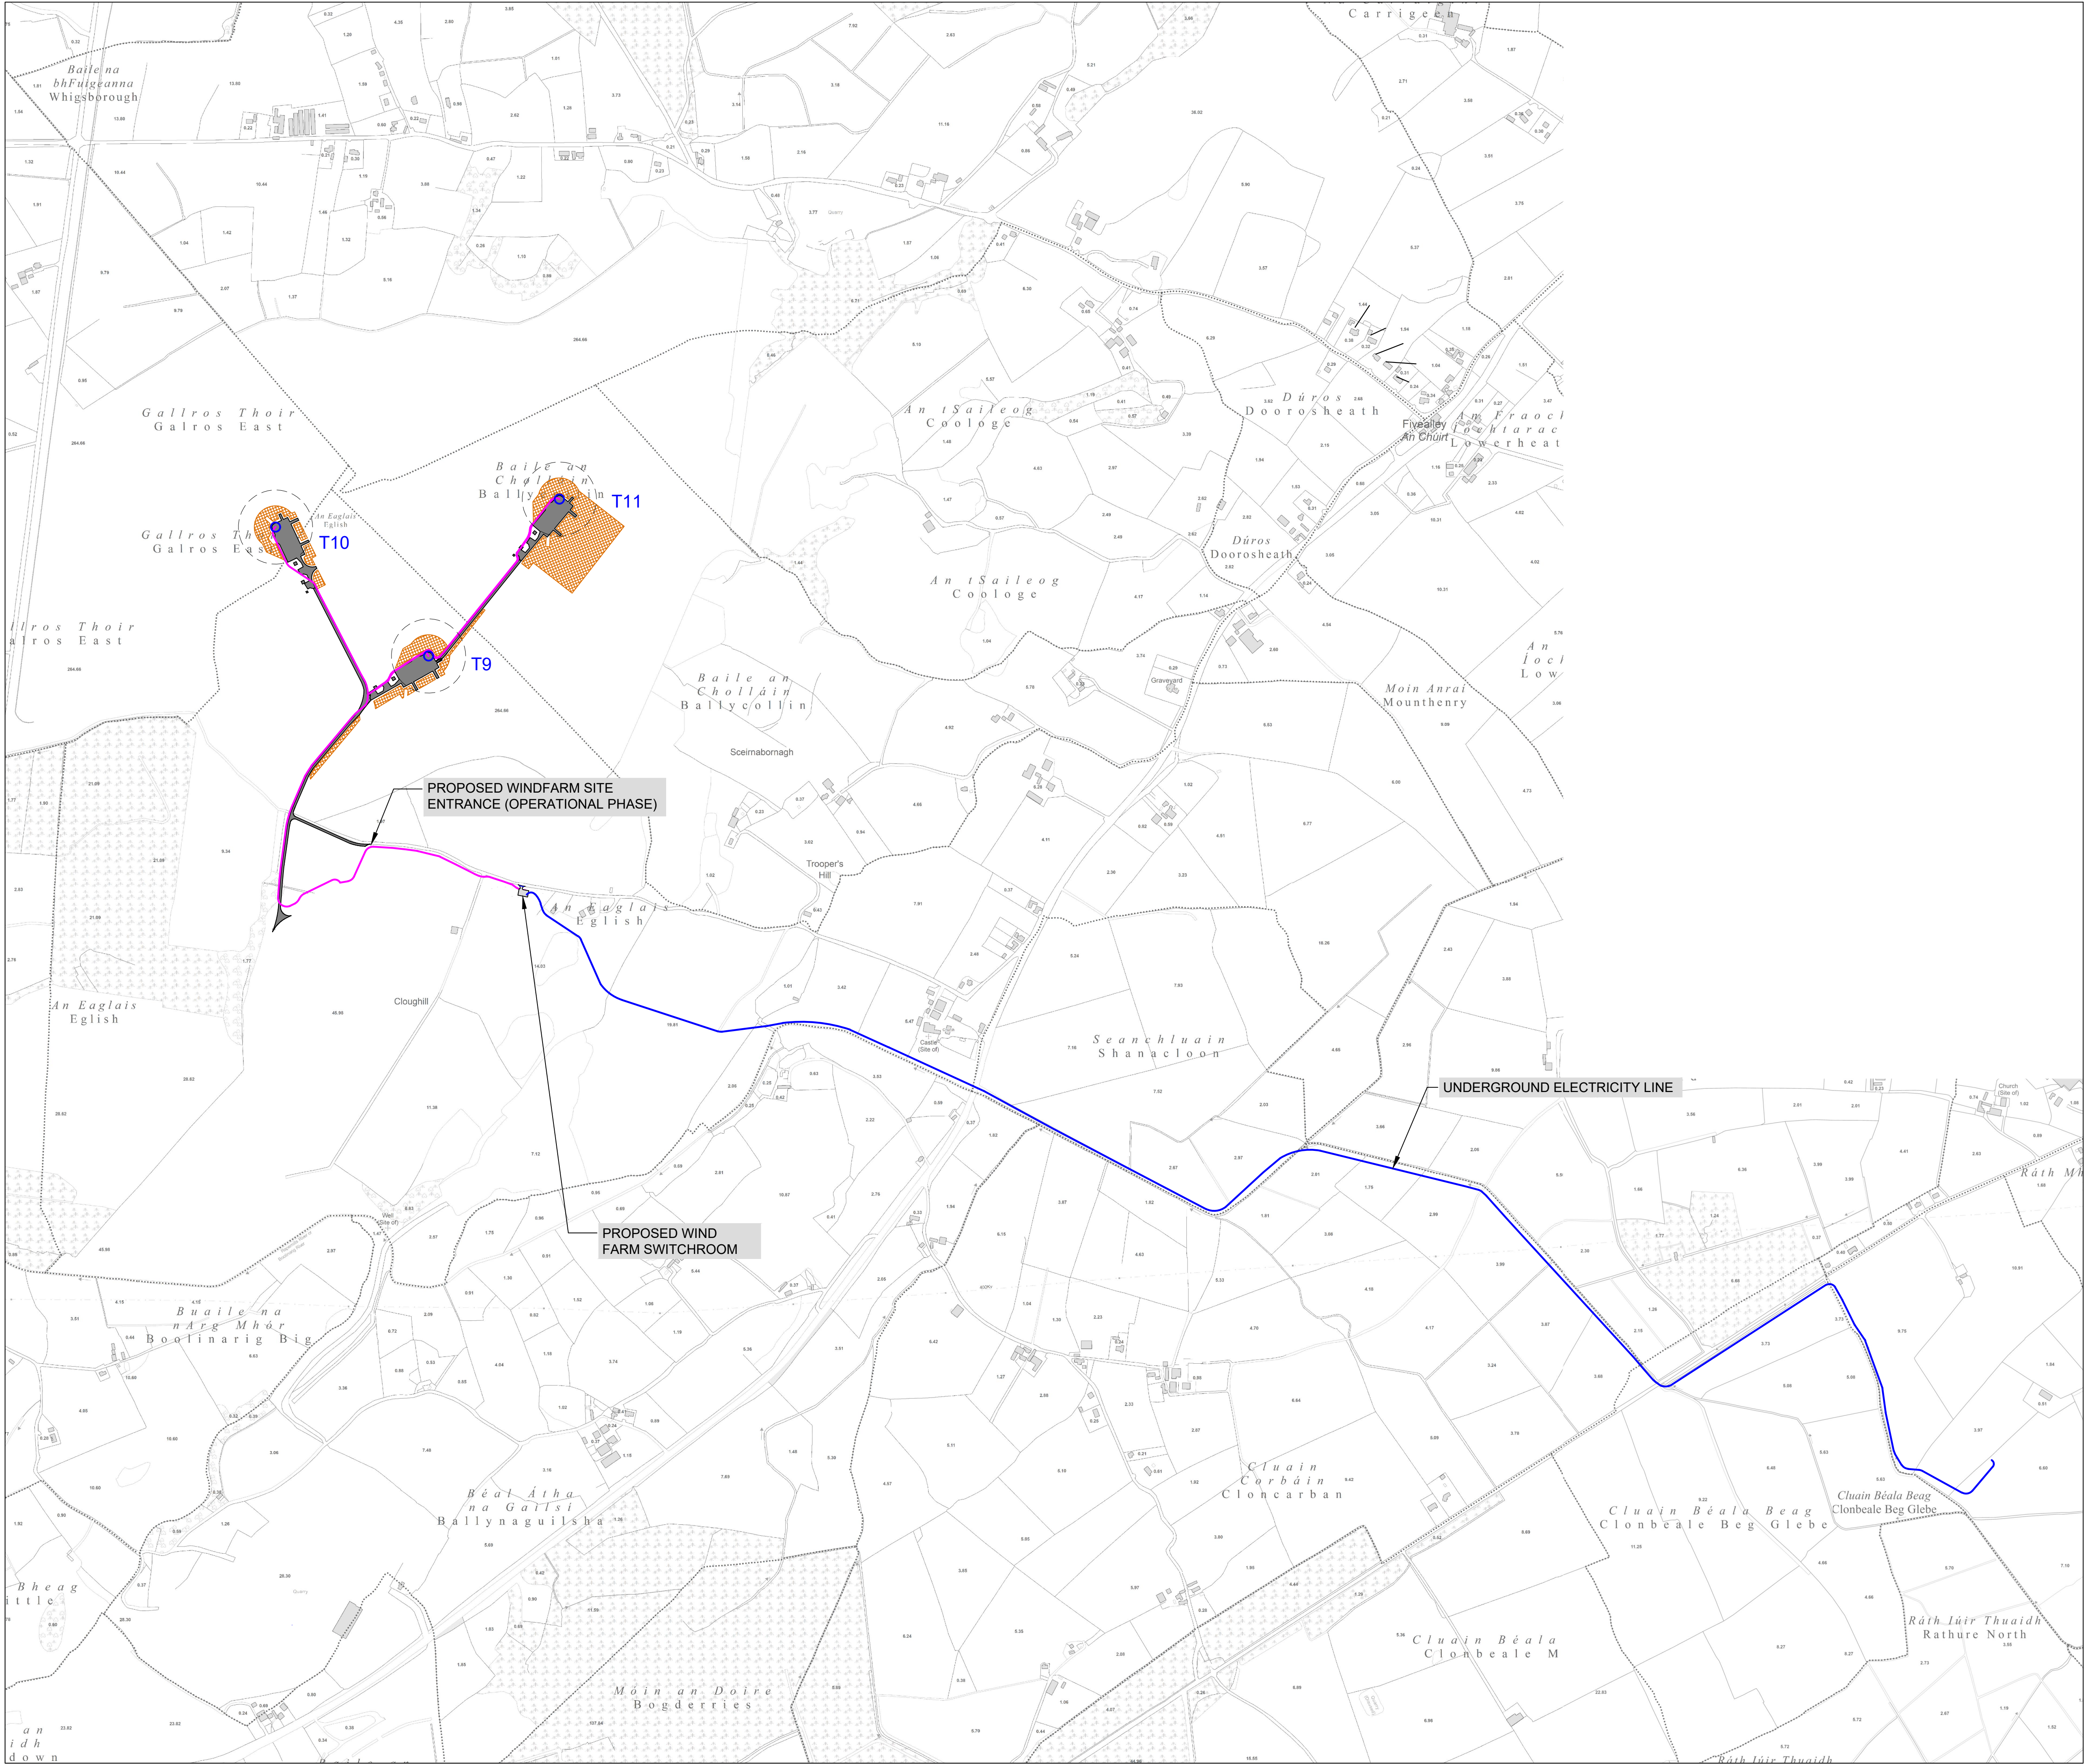

- Legend:**
- Internal Wind Farm Electrical and Communications Cabling
 - Underground Electricity Line
 - Access Track & Hardstanding
 - Spoil Deposition Areas
 - Rotor Swept Area

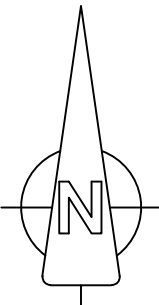

OSI © Licence: CYAL50510175, OS Map Ref. No. 3643, 3644, 3701, 3702. Prepared Using Irish Transverse Mercator (ITM).			
Date:	Rev:	Description:	Drawn By:
Prepared By:			
 Galetech Energy Services Clondargan, Stradone Co. Cavan, H12 NV06 info@galetechenergyservices.com www.galetechenergyservices.com			
Client:			
CUSH WIND LIMITED			
Job Title:			
CUSH WIND FARM PHASE II			
Drawing Title:			
Annex 3.2 - Layout Plan (1:10,000)			
Drawing No:		Stage:	
CUSH001_EIAR_3.2		EIAR	
Scale:	Date:	Revision No.:	
(A1) 1:7,500	23/10/2026	REV 02	
Drawn By:	Checked By:	Confirmed By:	
EF	DO	DO	